


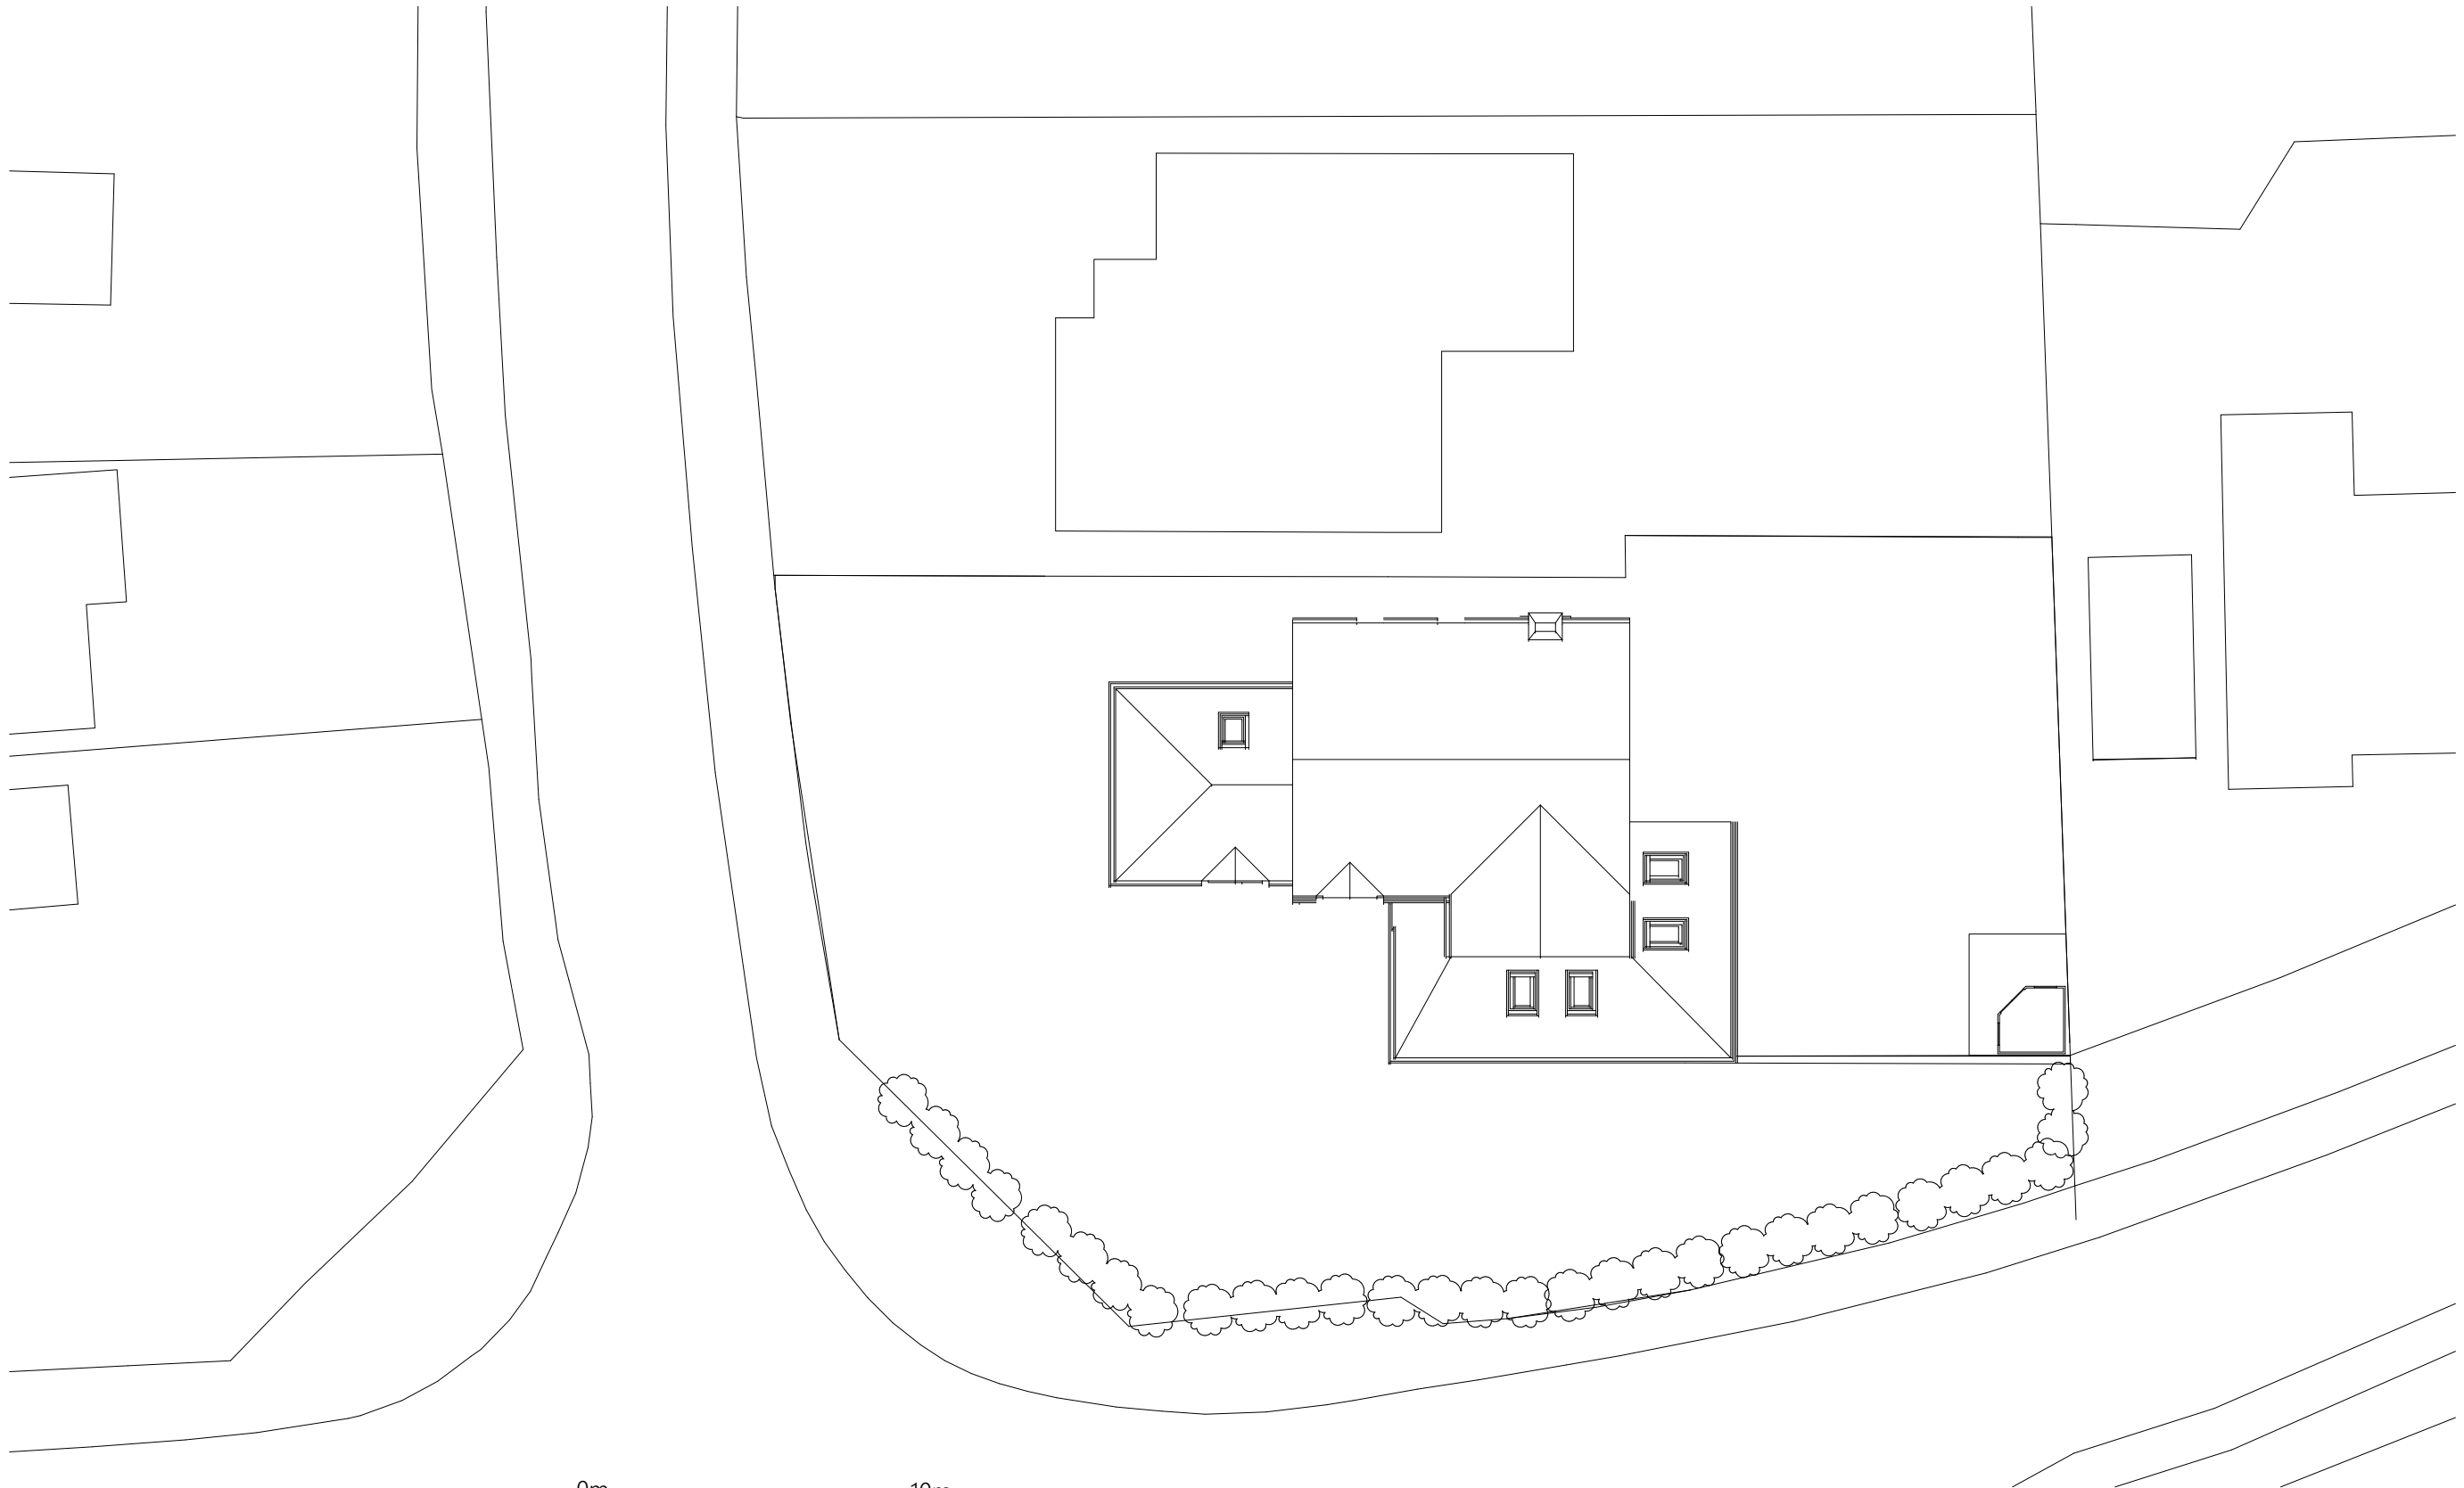

DRAWING NO:

02

1:200 on A3

REVISION:

19/10/2024

A

TITLE:

Existing Site Plan

SITE:

2 Strathmore Drive

General Notes:

- 1.To be read in conjunction with other consultants drawings.
 - 2.All Dimensions to be checked on site.
 - 3.Not for construction.
 - 4.Do not scale off drawing (Except for Planning purposes only).
- ©2024 Acre Planning Limited
Company No: 11184169

