



D3ba

Proposed Plan

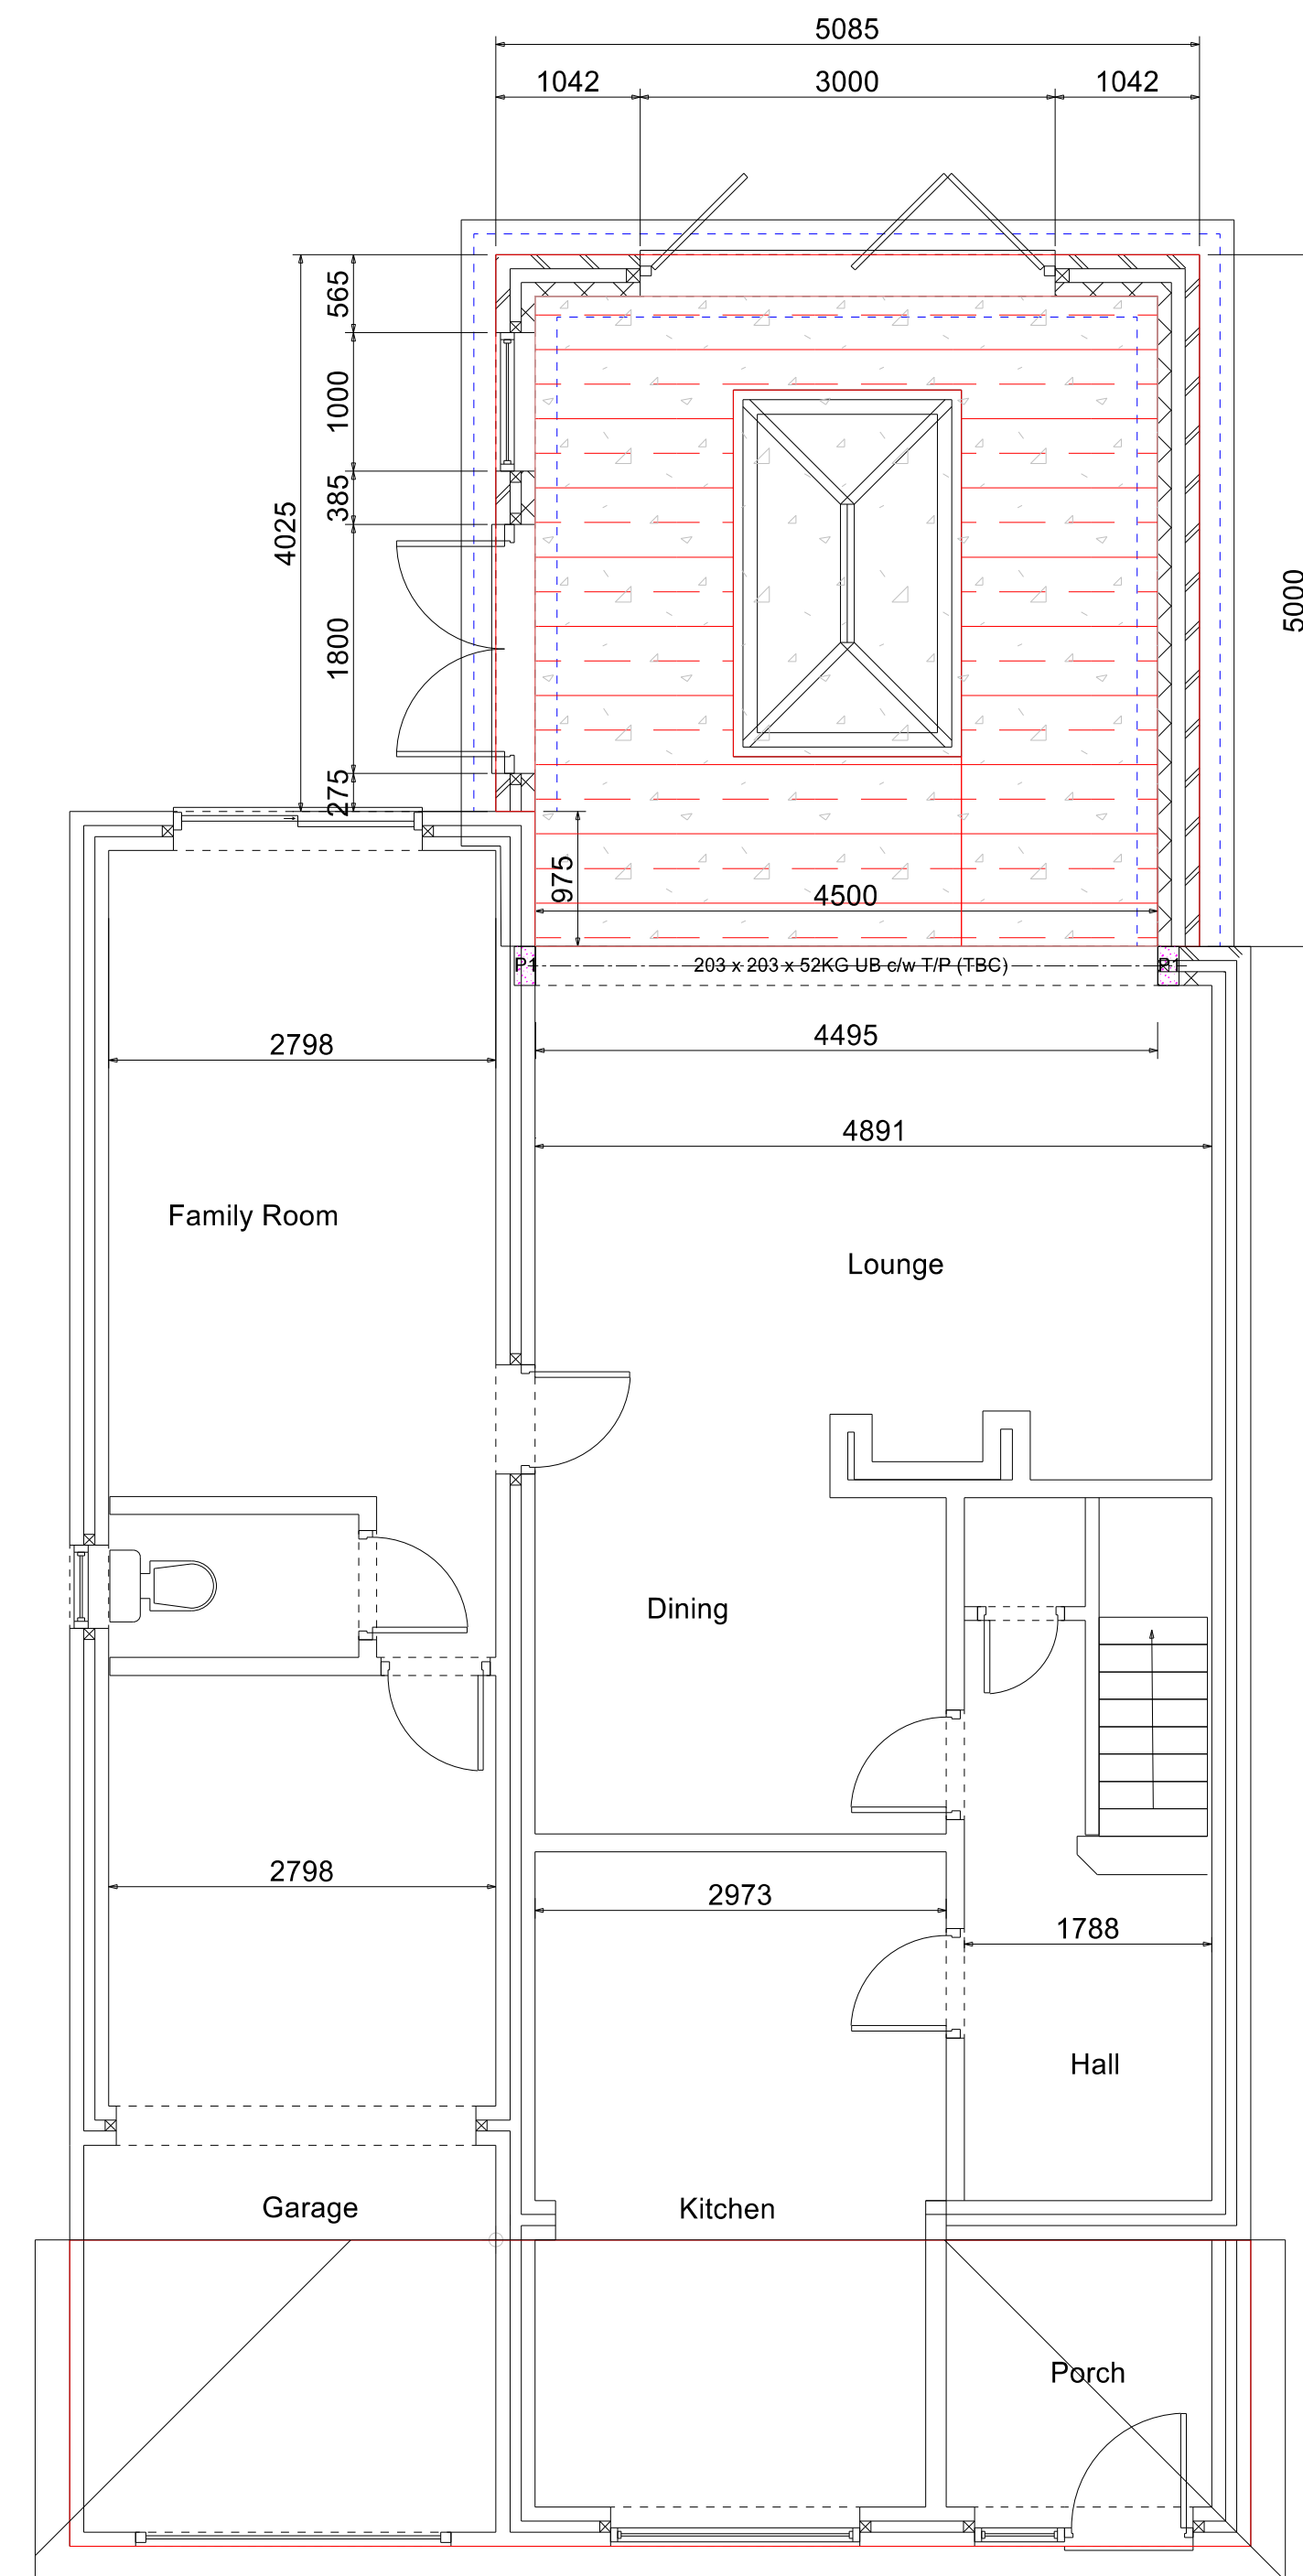


Ground Floor Plan

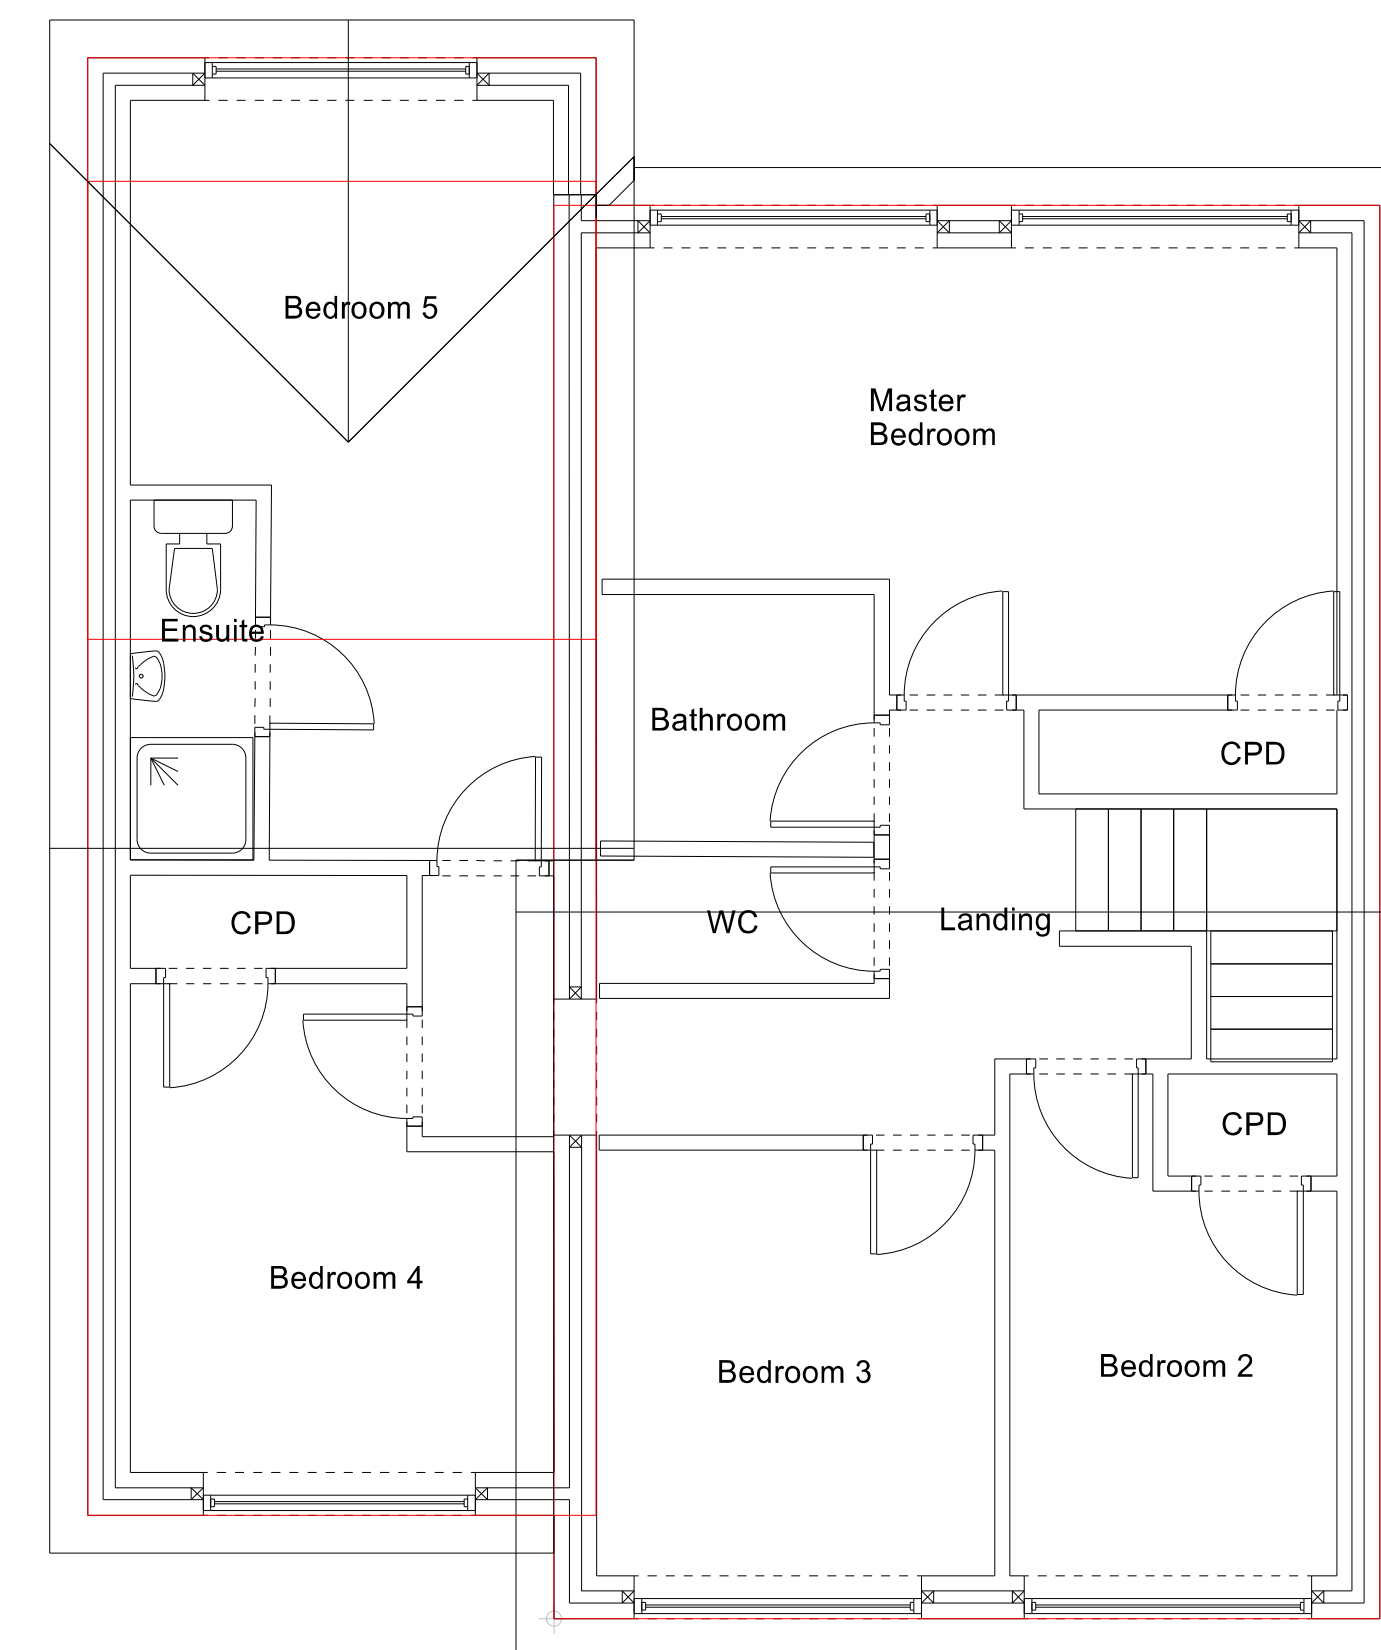

First Floor Plan

Notes

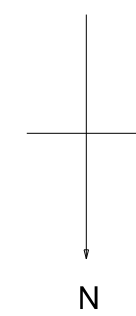

Cantley Design

Cantley Design

Project
Extension
30 Valley Crescent
Wokingham
RG41 1NP
Drawing Title
Existing Plan
Client
Lisa Shackelford
Drawing No.
01/05/2026/RDO/nco/PP/D3ba
Date
May 2026
Drawn by
Bob Owles
Checked by
NCO

Page Size - A1

Cantley Drawing Services
20 Cantley Crescent
Wokingham
RG41 1NX
0781 803 2212

All Works Subject To Building Control All Dimensions and Roof Angles To Be Checked on Site

Page Size - A1
1: 50 @ A1

