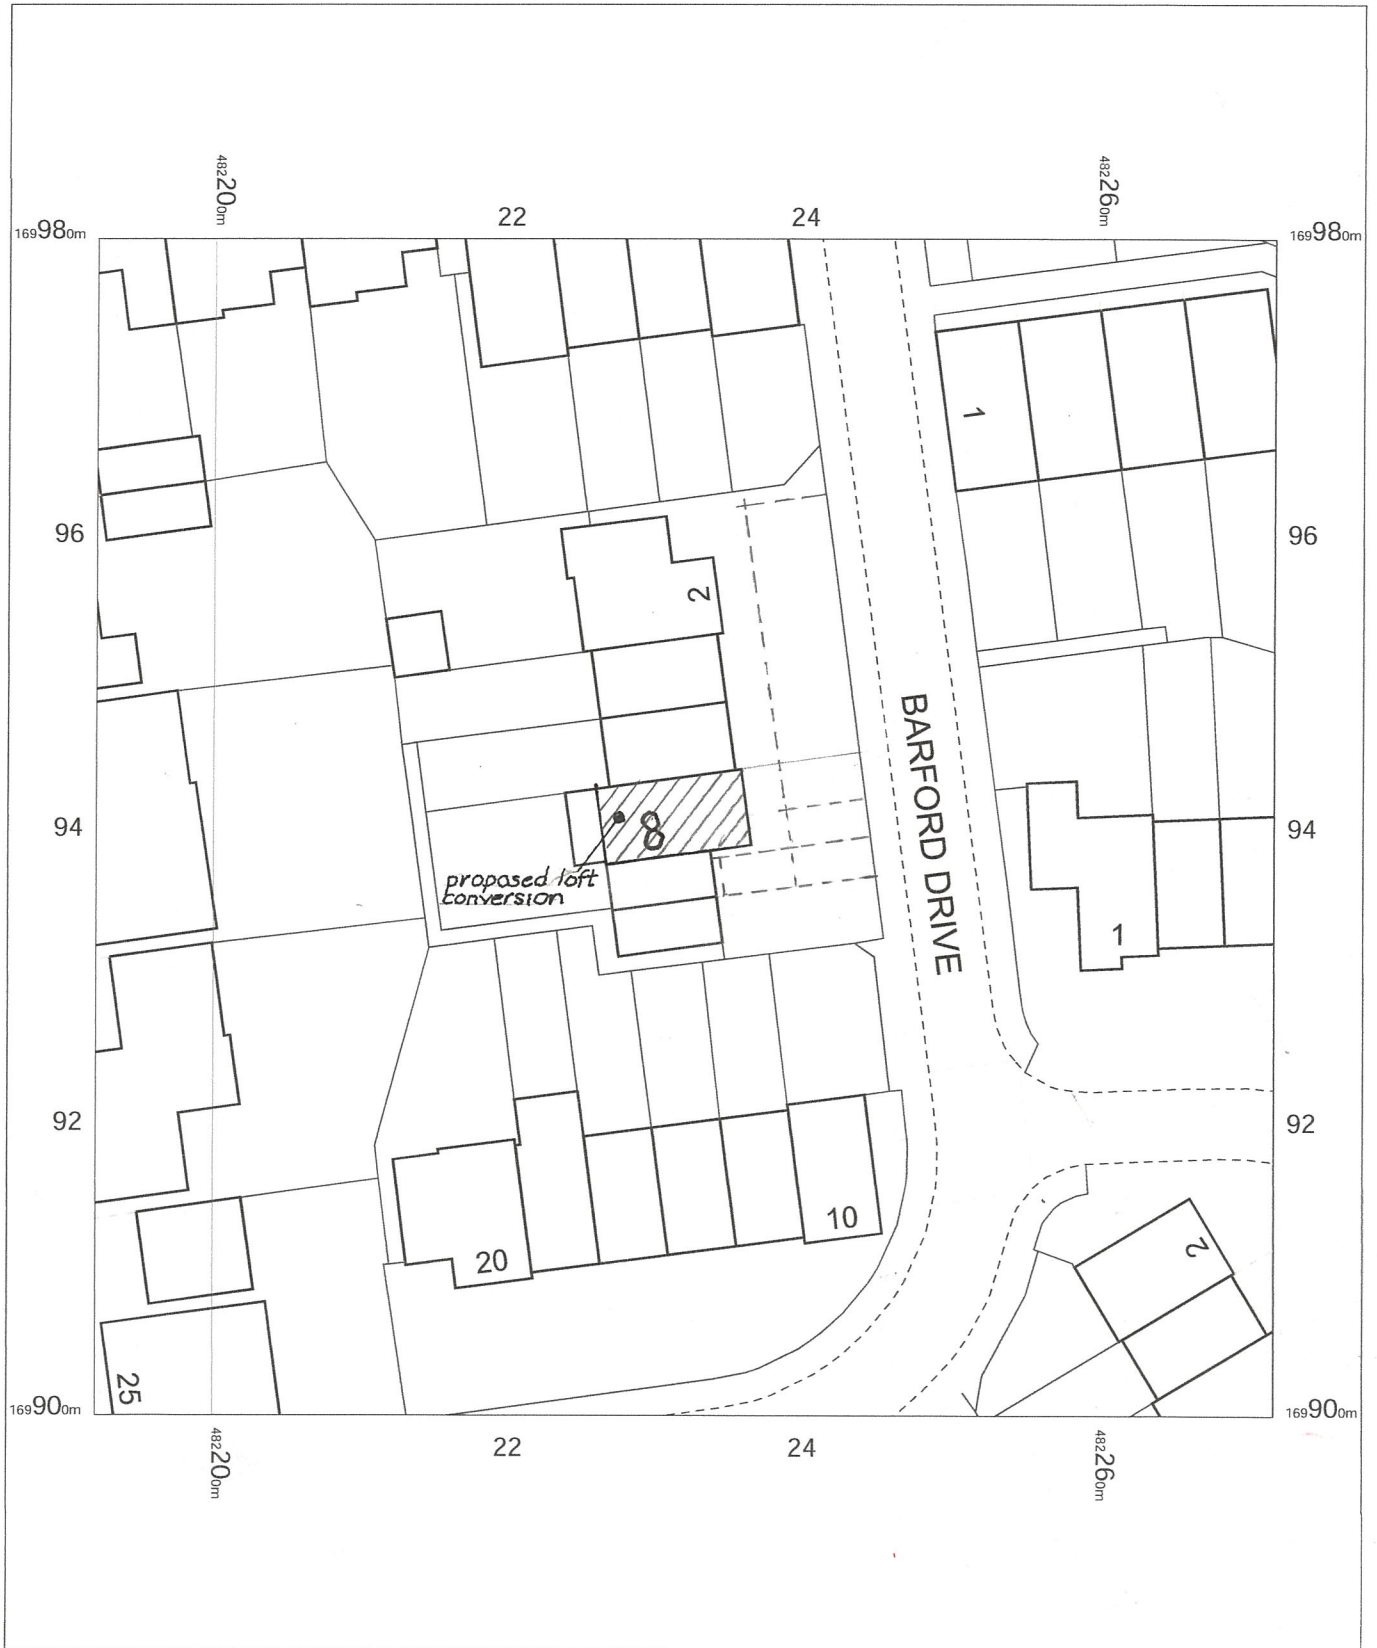



BLOCK PLAN

8 Barford Drive,
Wokingham,
RG40 5AR

OS MasterMap 1250/2500/10000 scale
Thursday, June 4, 2026, ID: LAT-01281402
www.latitudemaps.co.uk

1:500 scale print at A4, Centre: 482232 E, 169940 N

©Crown Copyright Ordnance Survey. Licence no.
AC0000806982

 


420-02^A



LATITUDE
MAPPING




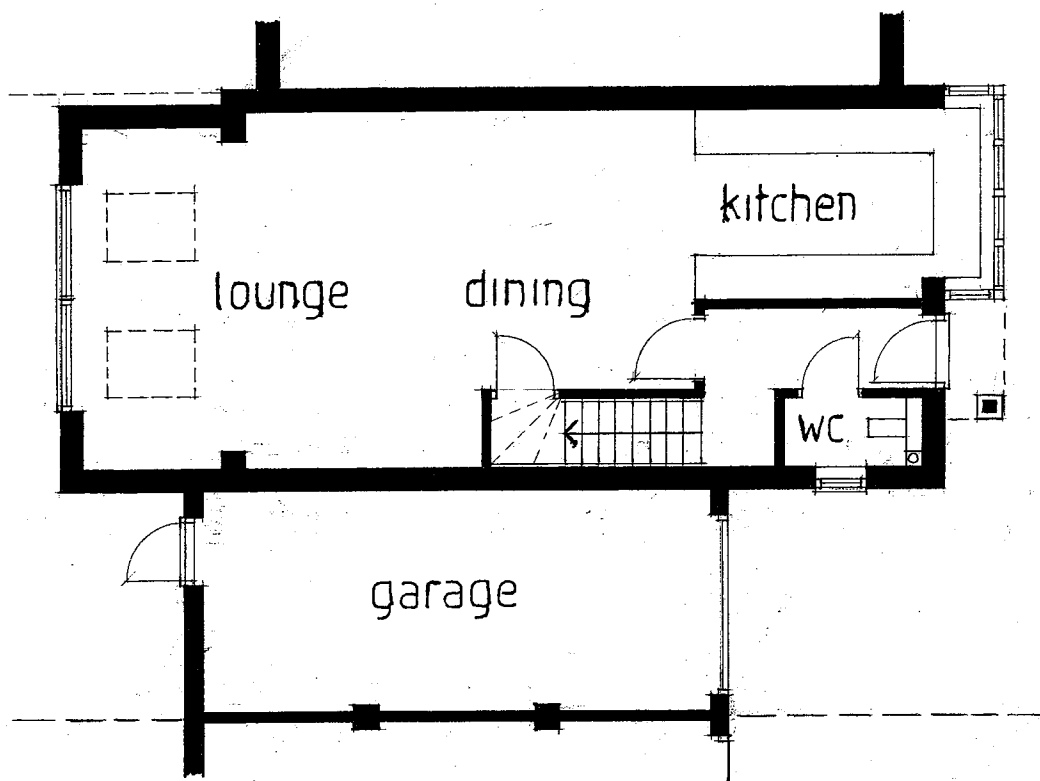


ground floor plan



front elevation

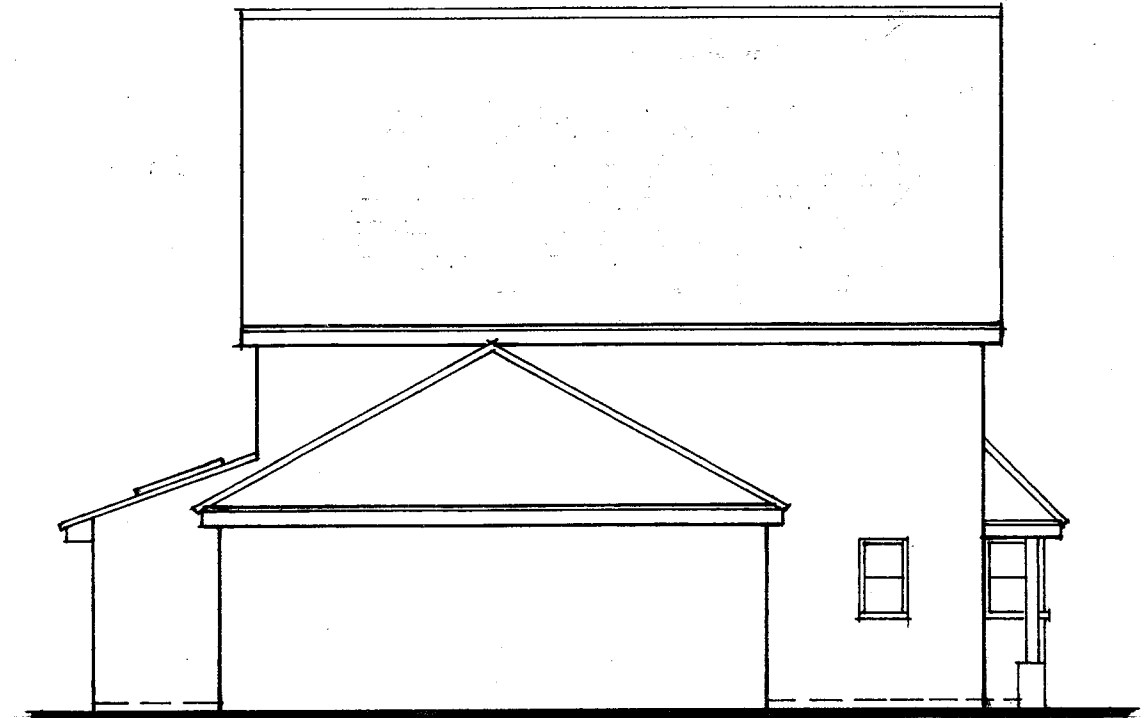


side elevation

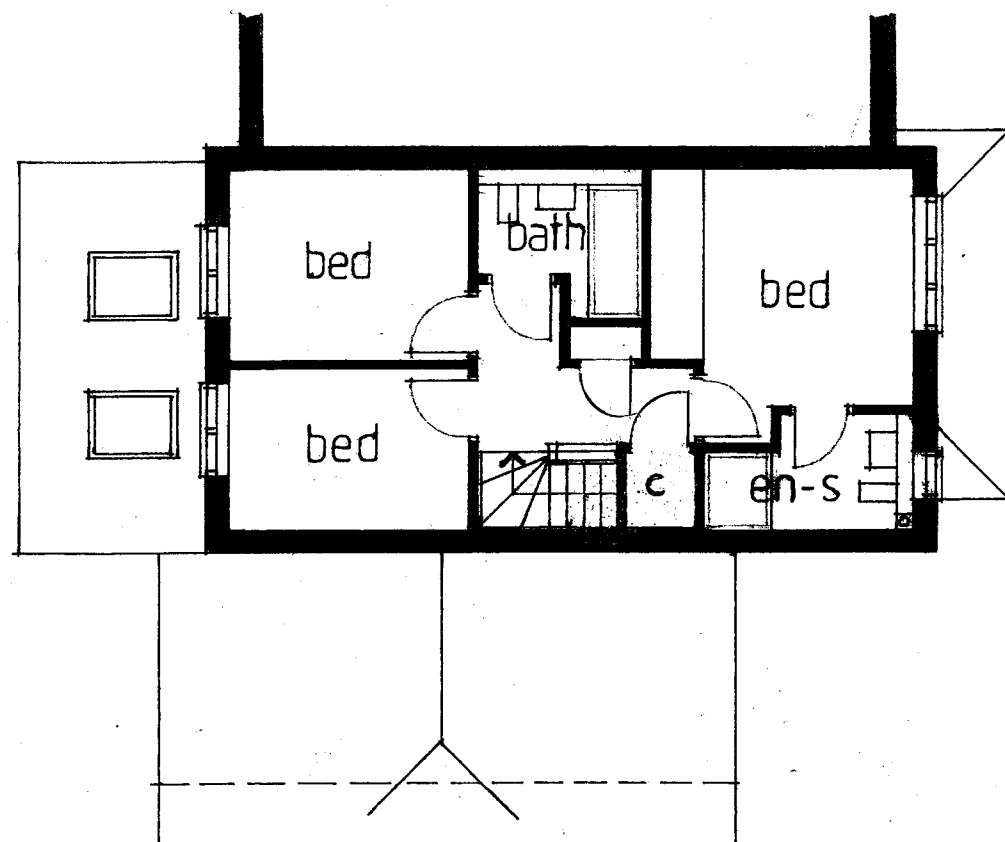

first floor plan



rear elevation

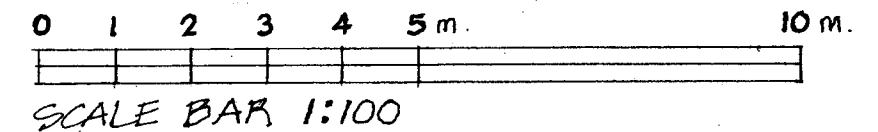

8, BARFORD DRIVE,
WOKINGHAM,
BERKSHIRE, RG40 5AR

Scale 1:100
Date June 2026
Revision

EXISTING

420-05

**Countryside
Designs**

countryside_designs@outlook.com

White Gables
School Road
Hurst
Berks, RG10 0DR
0118 9340390
07811 252850