




1:100 scale Bar
This Drawing has been produced for printing onto A3 size paper,

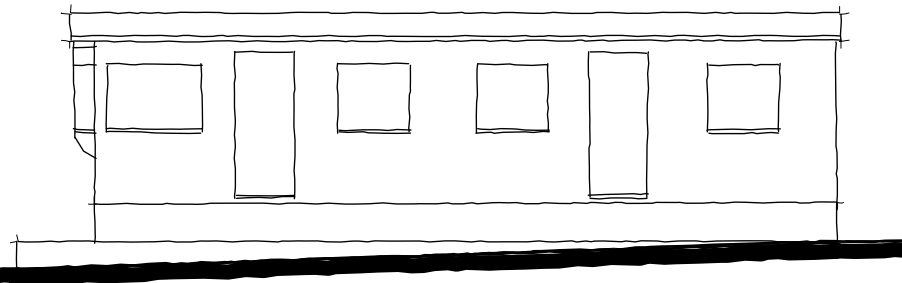


MOBILE HOME FRONT ELEVATION

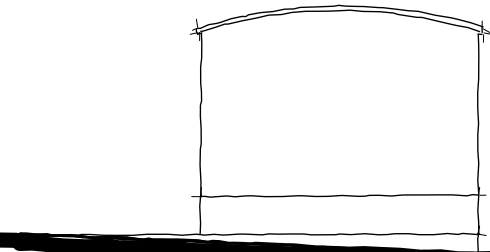


MOBILE HOME SIDE ELEVATION

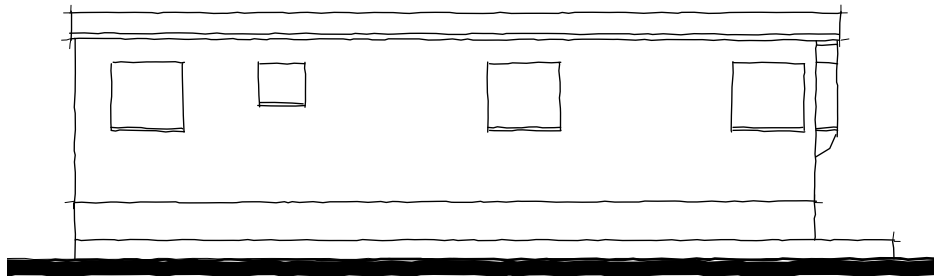


MOBILE HOME REAR ELEVATION

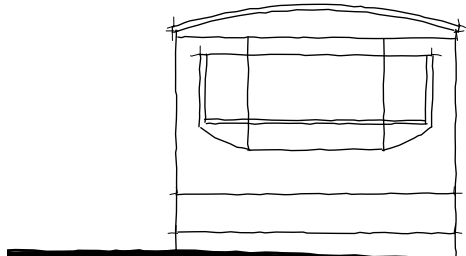


MOBILE HOME SIDE ELEVATION

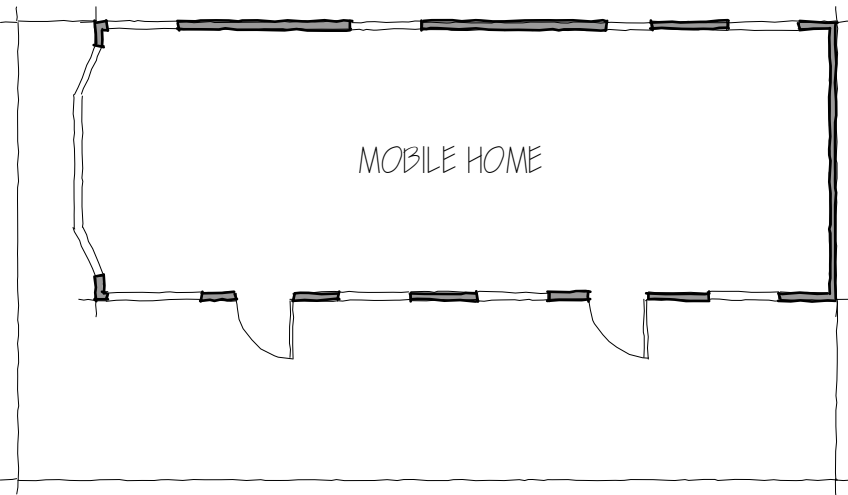


MOBILE HOME FLOOR PLAN

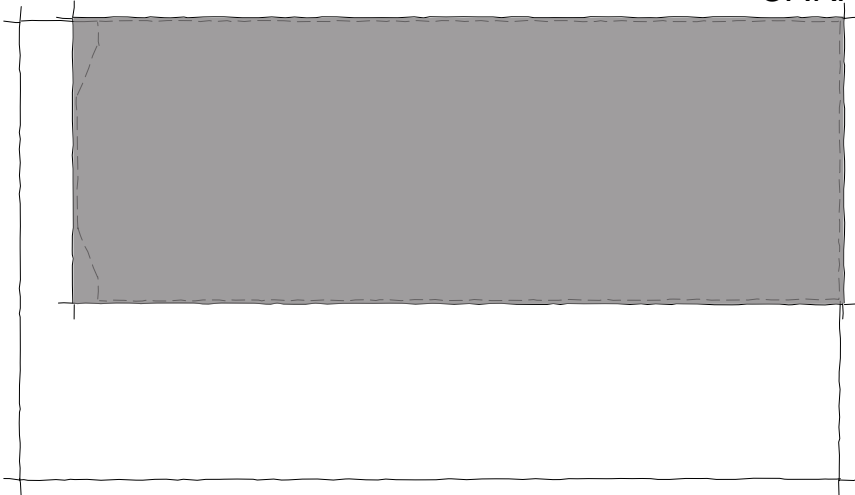


MOBILE HOME ROOF PLAN

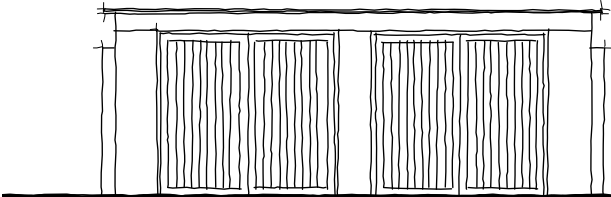


GARAGE FRONT ELEVATION

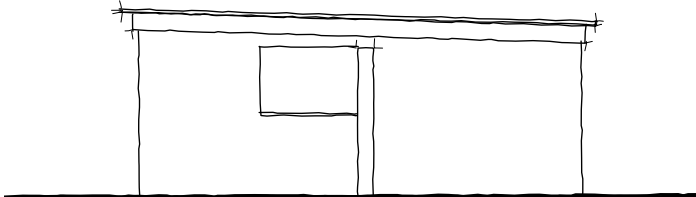


GARAGE SIDE ELEVATION

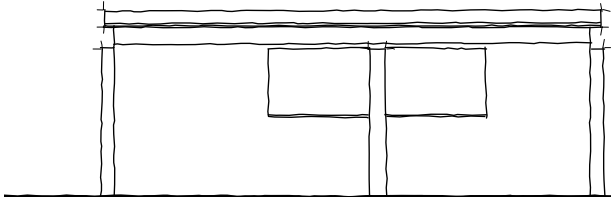


GARAGE REAR ELEVATION

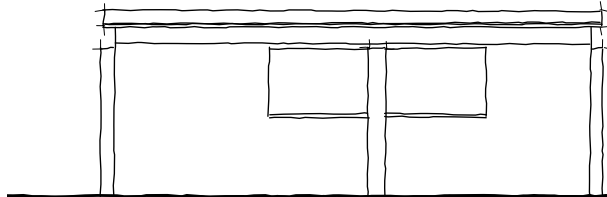

GARAGE REAR ELEVATION

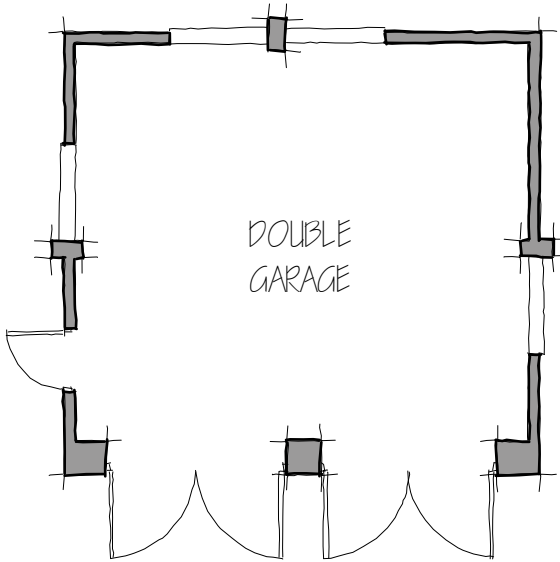

GARAGE FLOOR PLAN

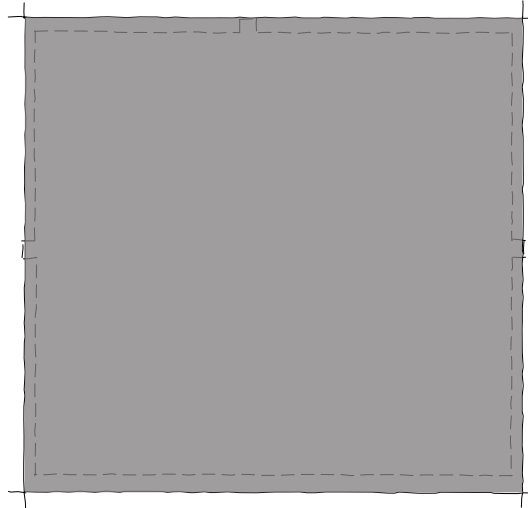

GARAGE ROOF PLAN

REV	COMMENTS	DATE
-----	----------	------

TCB

TC Biggin Architecture

ARCHITECTURE & PLANNING

www.tcbarchitecture.co.uk • info@tcbarchitecture.co.uk • 07889 218936

CLIENT

Mr P Maan

PROJECT

Misting Meadows, Park Lane,
Finchampstead, RG40 4PT

DRAWING

EXISTING OUTBUILDING PLANS &
ELEVATIONS

DATE May 24

DWG SCALE 1:100

DRAWN TB

DWG No. 164/100

REV

VERIFY ALL DIMENSIONS BEFORE SETTING OUT, COMMENCING WORK OR PRODUCTION OF FABRICATION DRAWINGS. REPORT ANY DISCREPANCIES TO THE SITE SUPERVISOR IMMEDIATELY. ©