



DEVELOPMENTS IN DESIGN LTD

WWW.DEVELOPMENTSINDESIGN.CO.UK
TEL.01344 641286

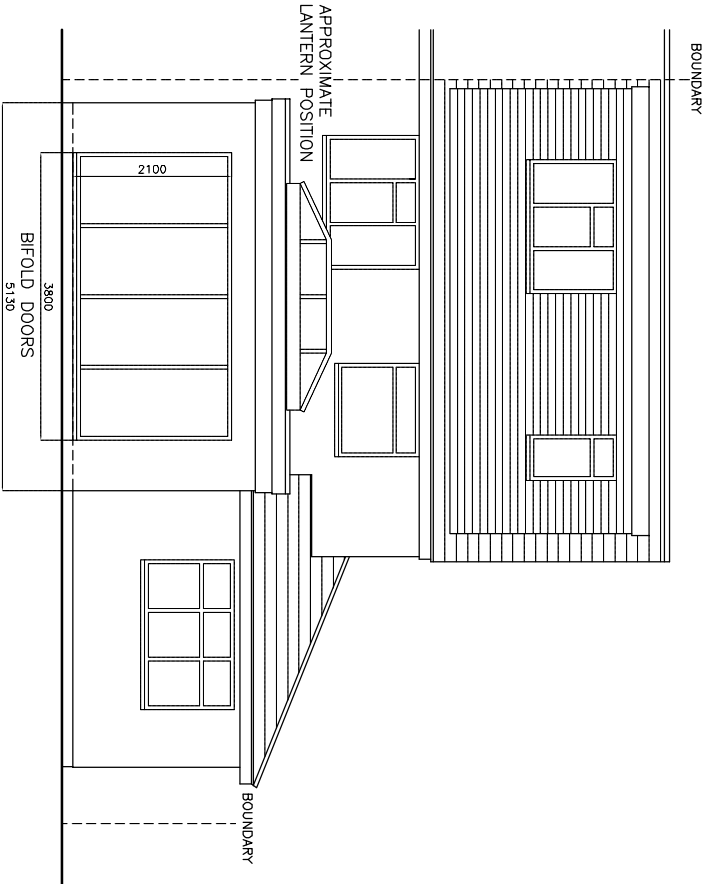


BRICKWORK, RED MIX FACING BRICK
ALL GUTTERING AND DOWNPIPES BLACK PLASTIC
WINDOWS WHITE UPVC
ALL EXTERNAL TIMBER CLAD WITH WHITE UPVC

PROPOSED REAR ELEVATION

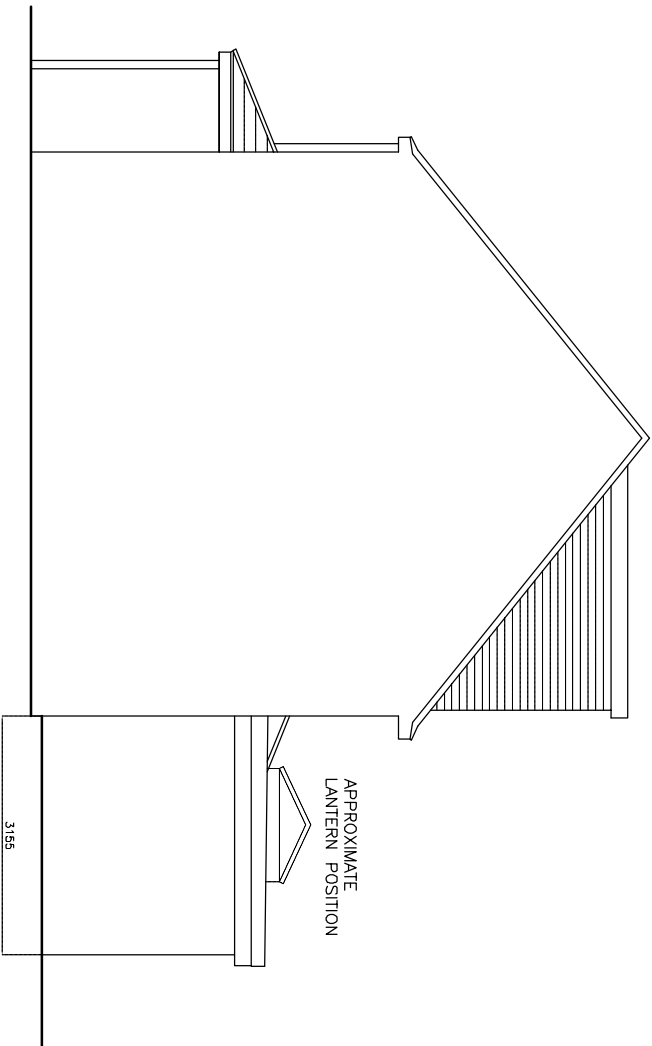


PROPOSED SIDE ELEVATION

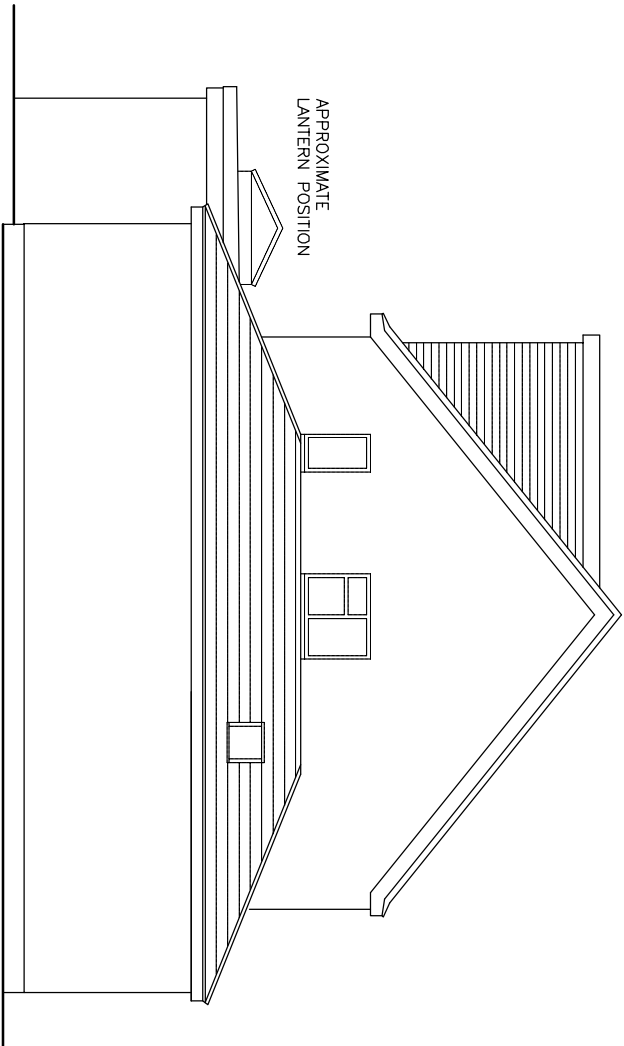

PROPOSED SIDE ELEVATION

SINGLE STOREY REAR EXTENSION

 

DRAWING NO. DU.002
DATE 10.3.26
SCALE 1:100

MRS UITTER LINDEN

18 HUGHES ROAD WOKINGHAM BERKS RG40 1UJ