


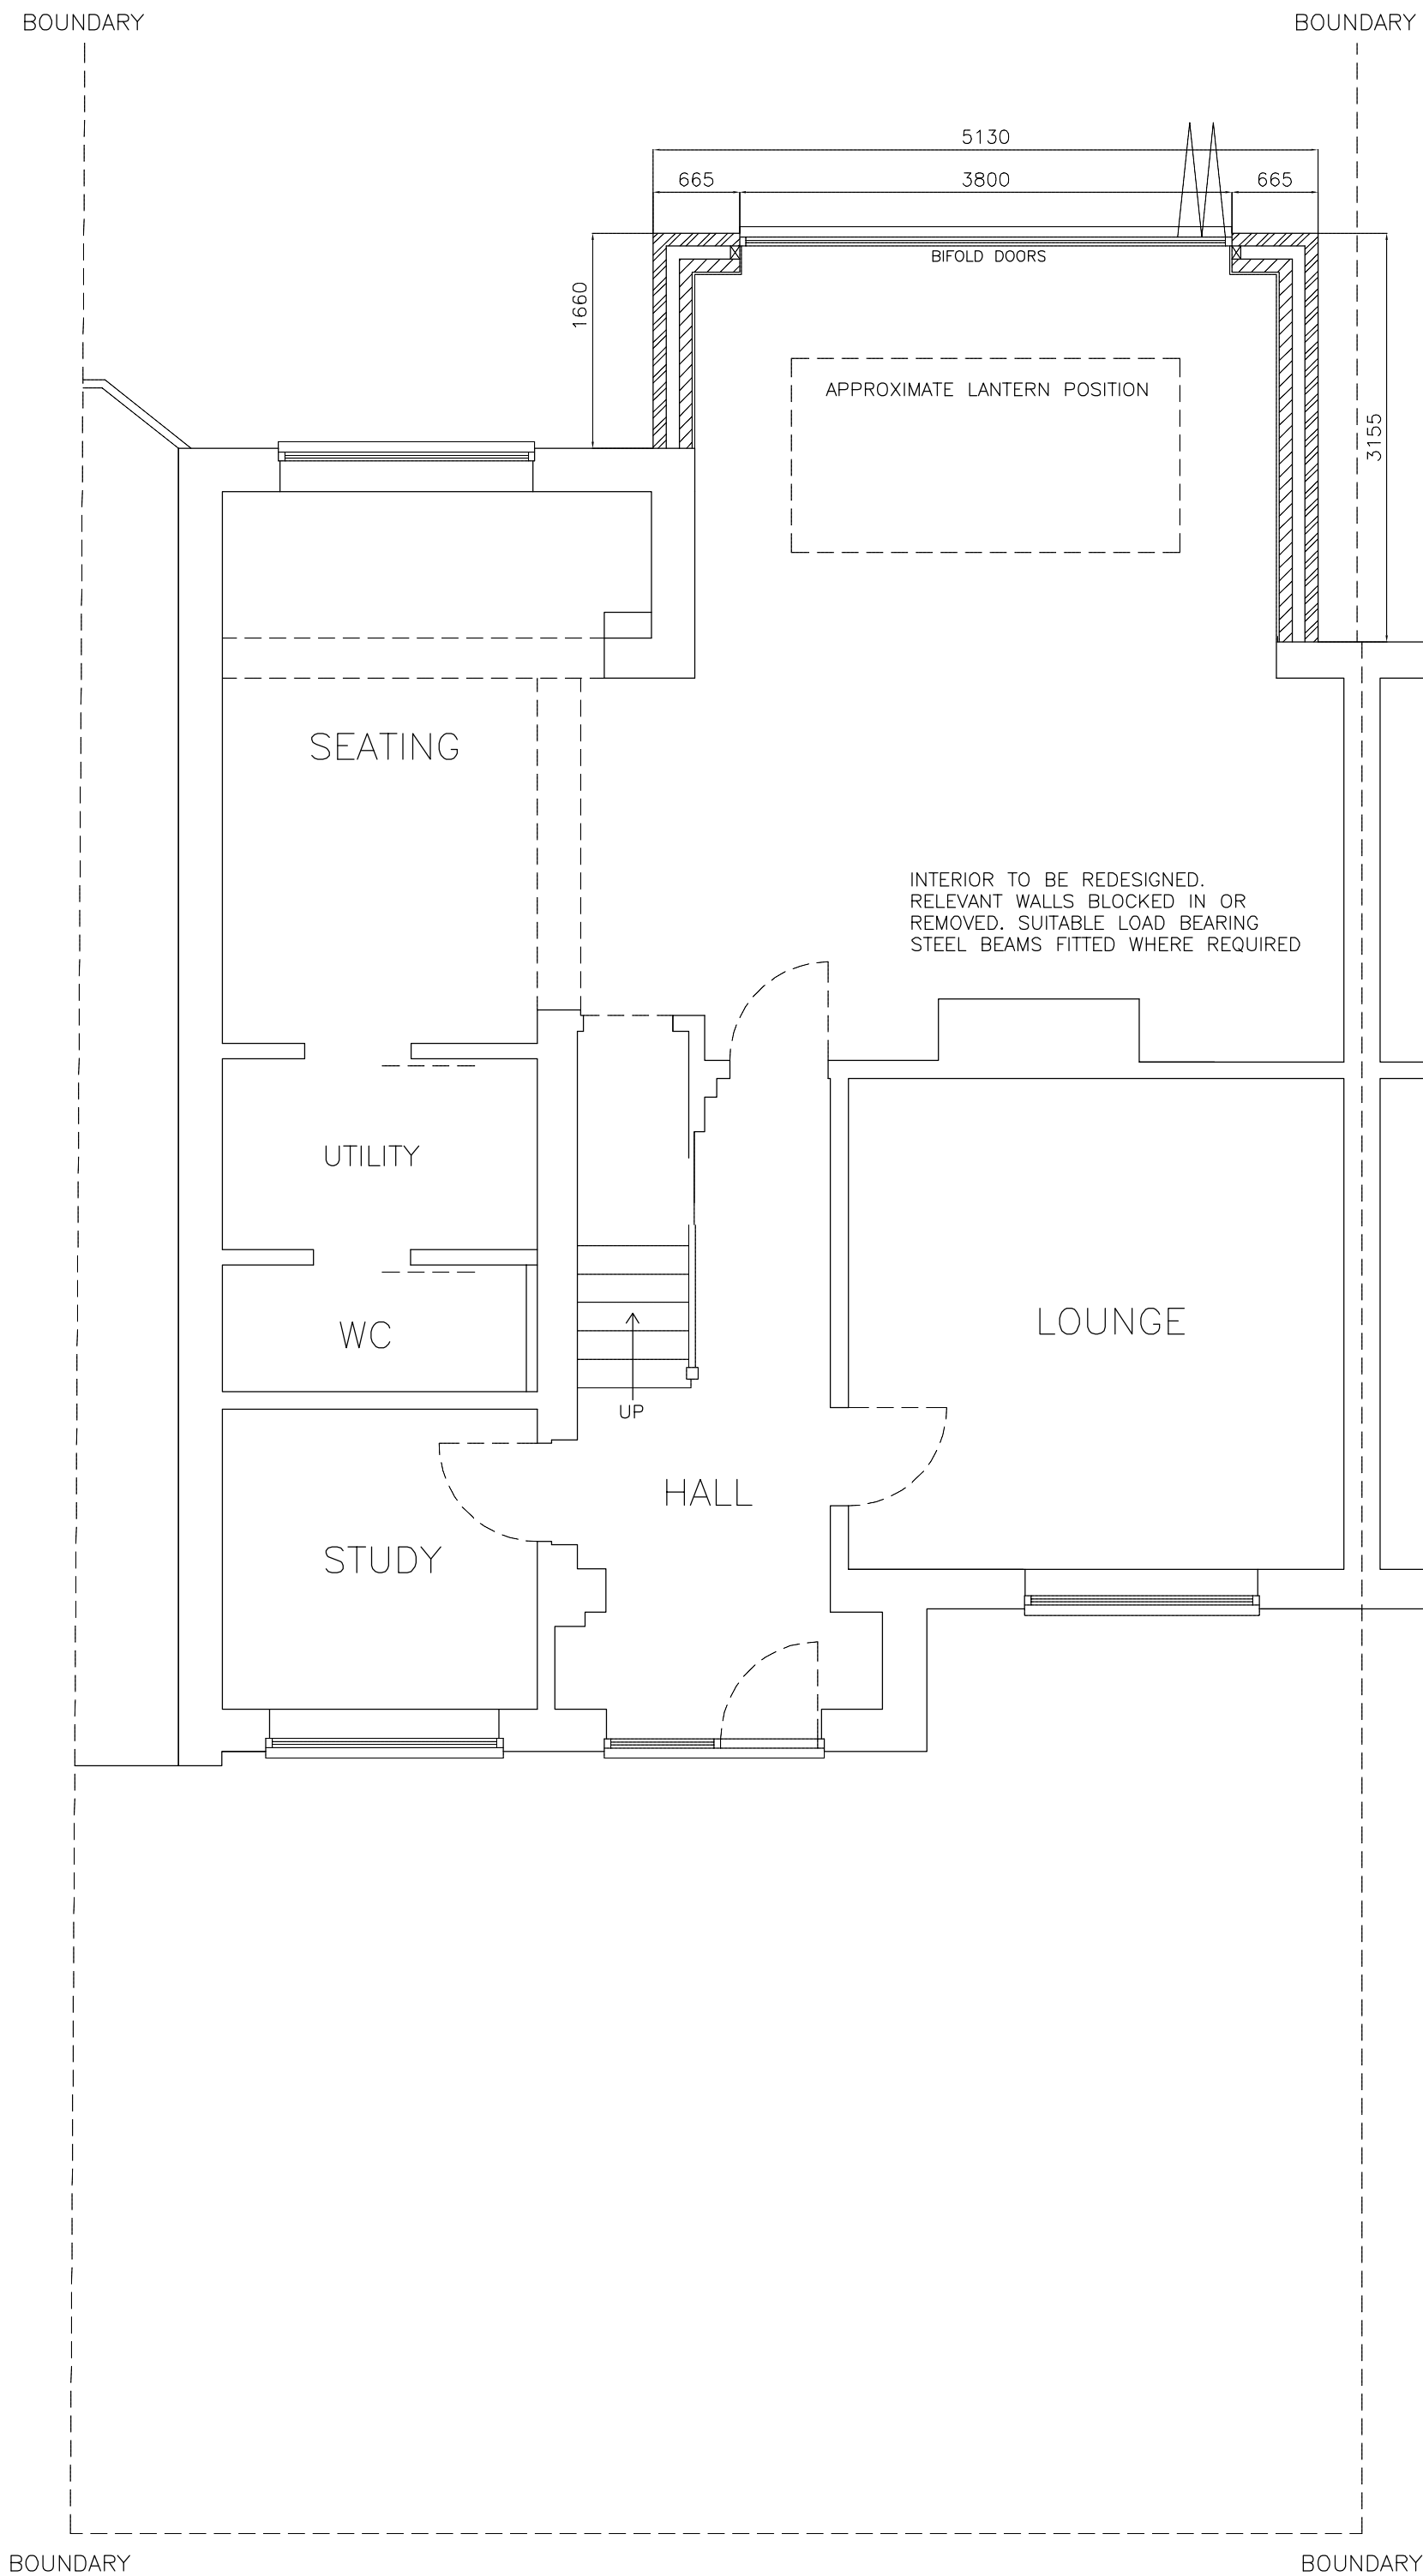

PROPOSED GROUND FLOOR PLAN

DO NOT SCALE FROM PLANS

SINGLE STOREY REAR EXTENSION		012345M	DRAWING NO. DU.004 DATE 10.3.26 SCALE 1:50
MRS UITTER LINDEN	18 HUGHES ROAD WOKINGHAM BERKS RG40 1UJ		