




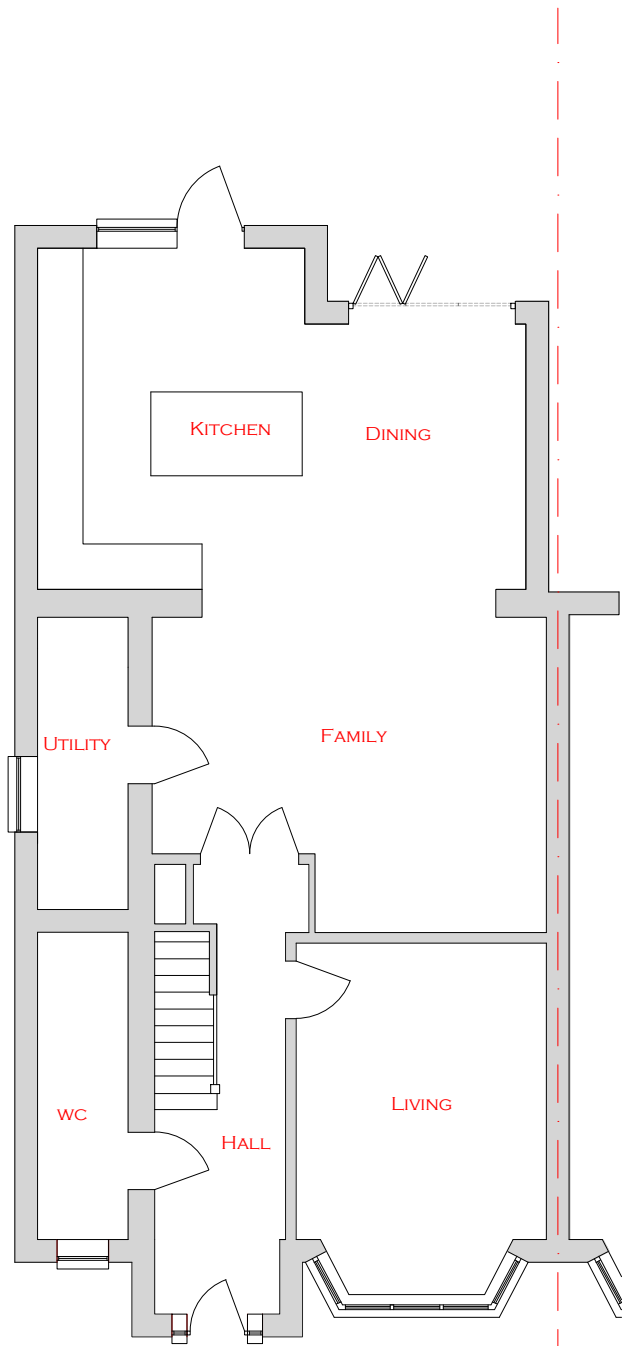


PROPOSED GROUND FLOOR PLAN

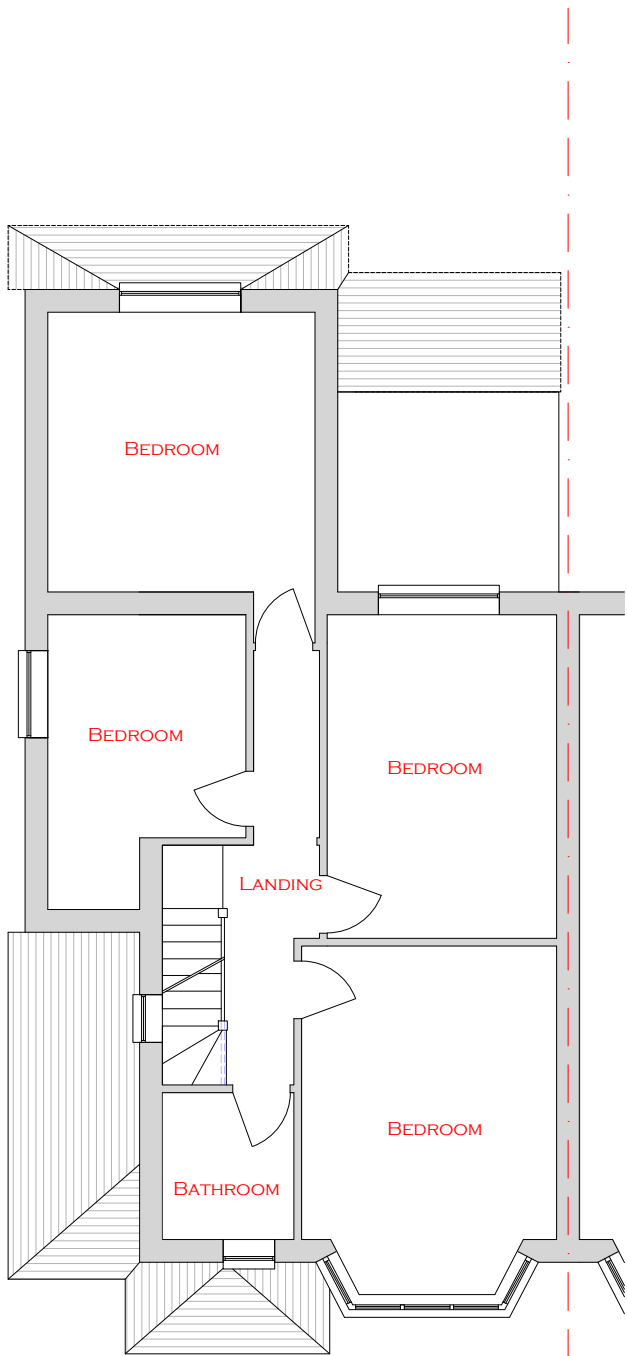

PROPOSED FIRST FLOOR PLAN

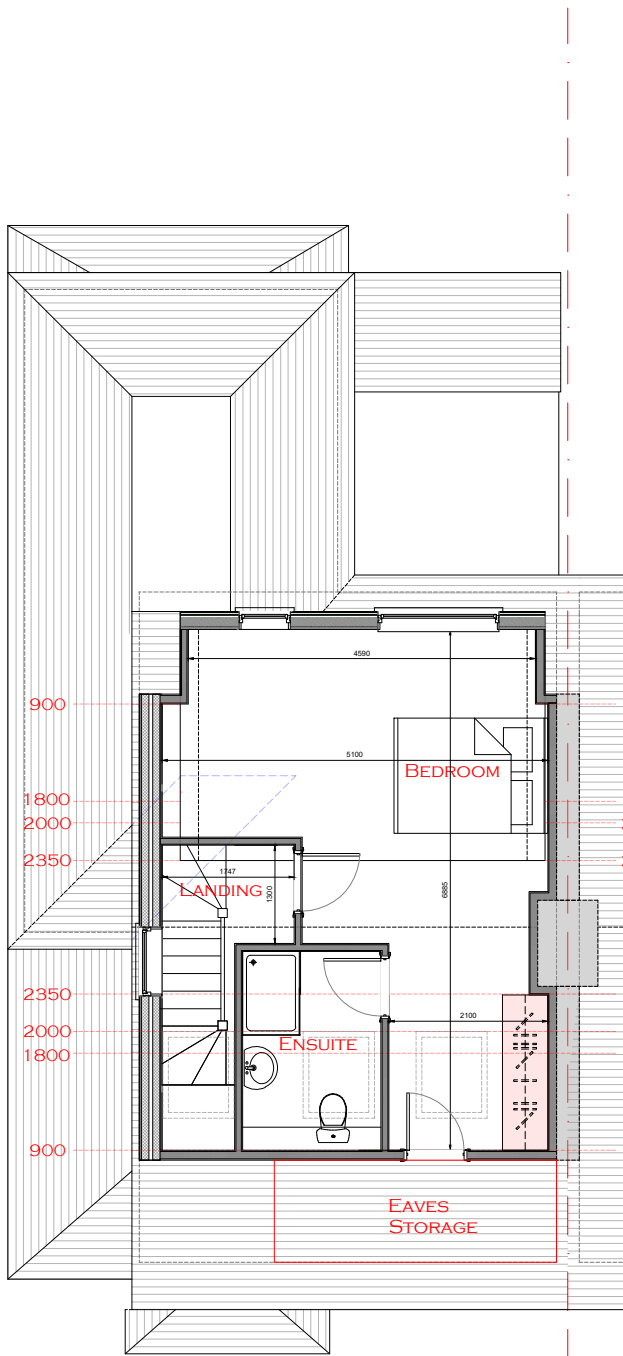

PROPOSED ROOF PLAN

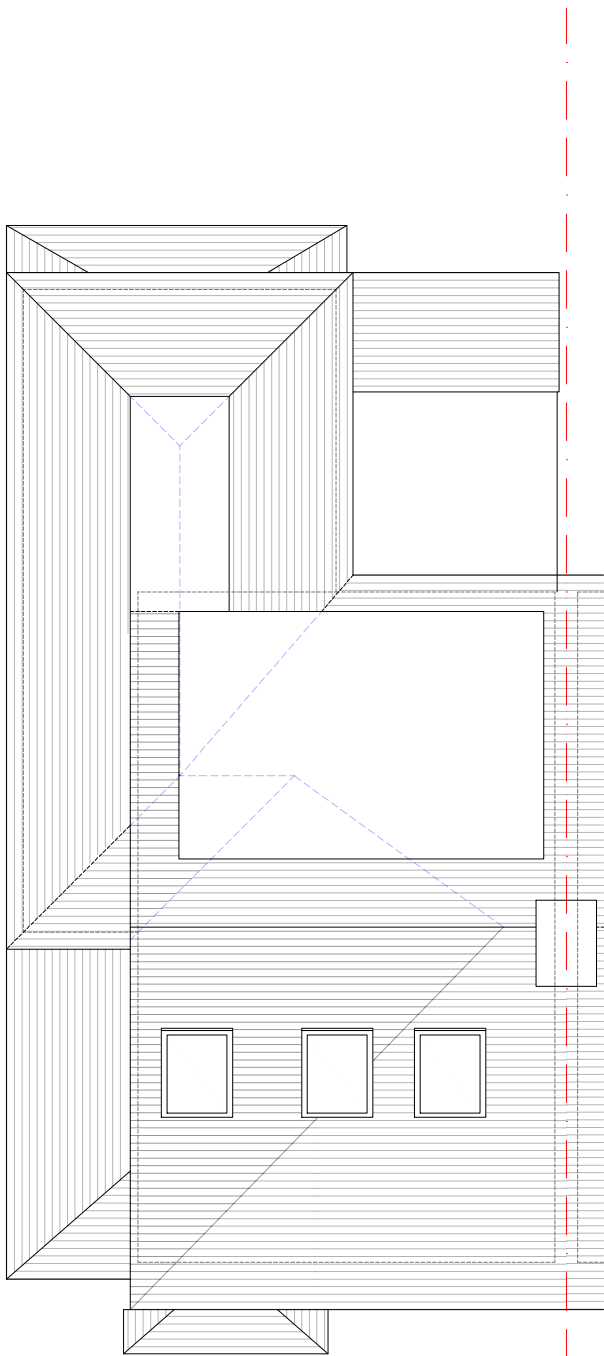

PROPOSED ROOF PLAN

Scale 1:100



Key

Rev Date Description
Revisions

© Arcadia-Designs - This document and its design content is the copyright of ARCADIA-DESIGNS GROUP Ltd (Arcadia-Designs) and should NOT be copied or reproduced without written consent of the practice.



T: 07562740771 E: admin@arcadia-designs.co.uk
W: www.arcadia-designs.co.uk

Project
Adjustment To Existing Roof
Hipped Gable and Rear Dormer

Client
Mr. Wasif Qadeer
Address
67
Sutcliffe Avenue
Earley, RG6 7JN
Drawing Title
Proposed Floor Plans

Date	Scale	Drawn
20th Jan 2026	1:100 @ A3	SH
Drawing Number	Revision	
NSEA-PL-201	/	
PLANNING		