

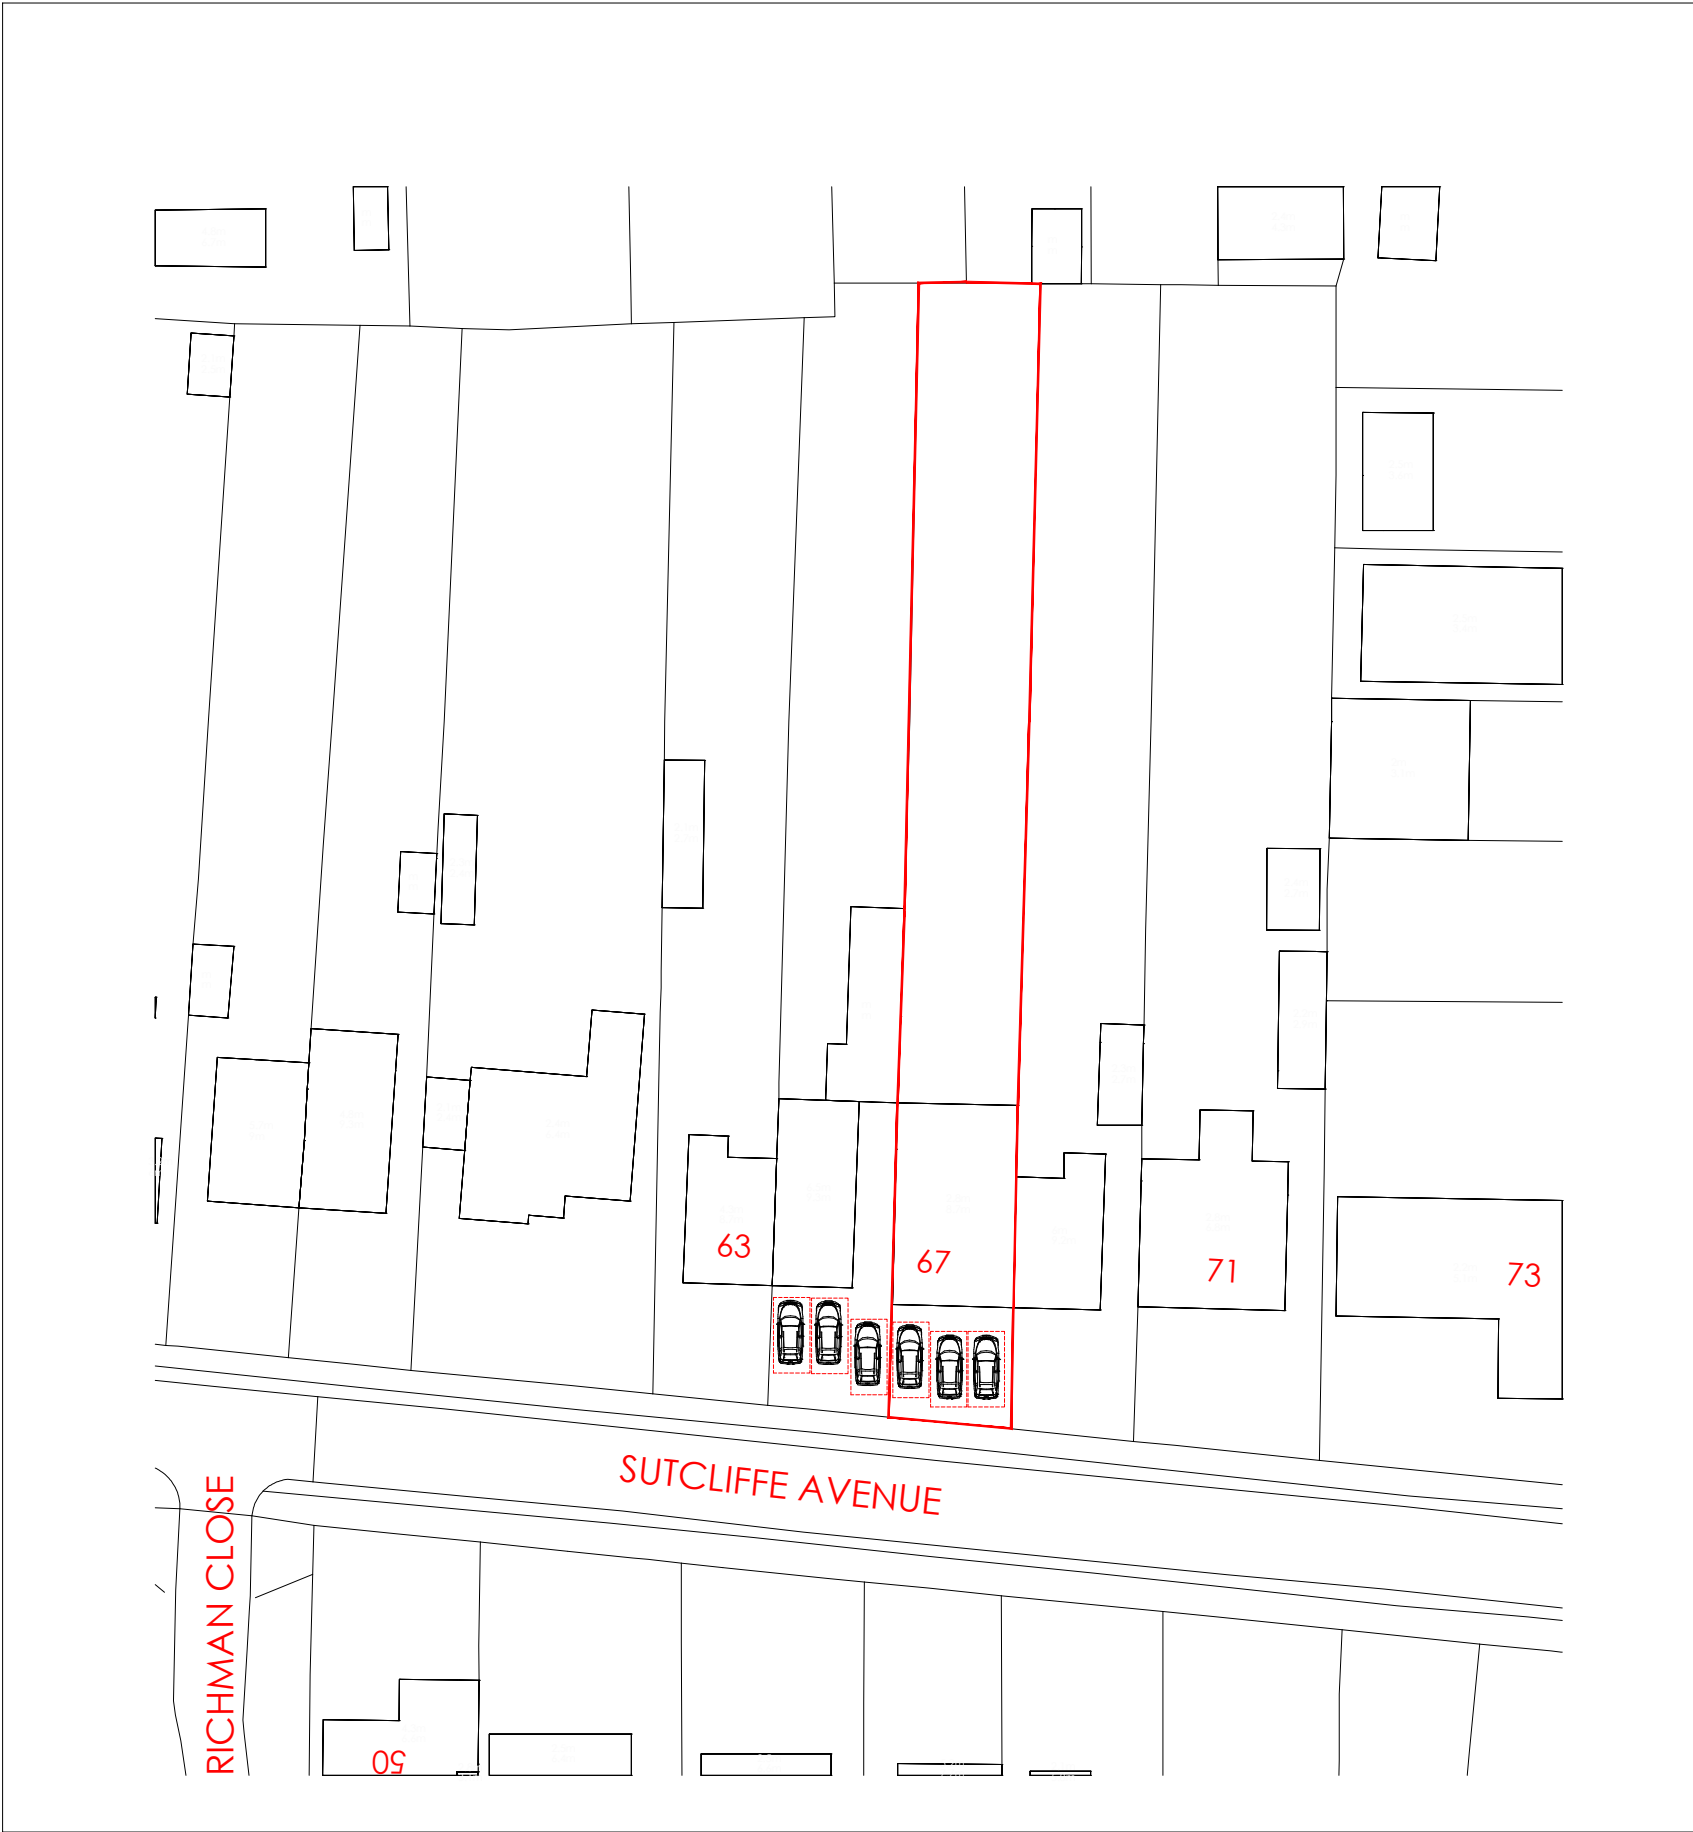


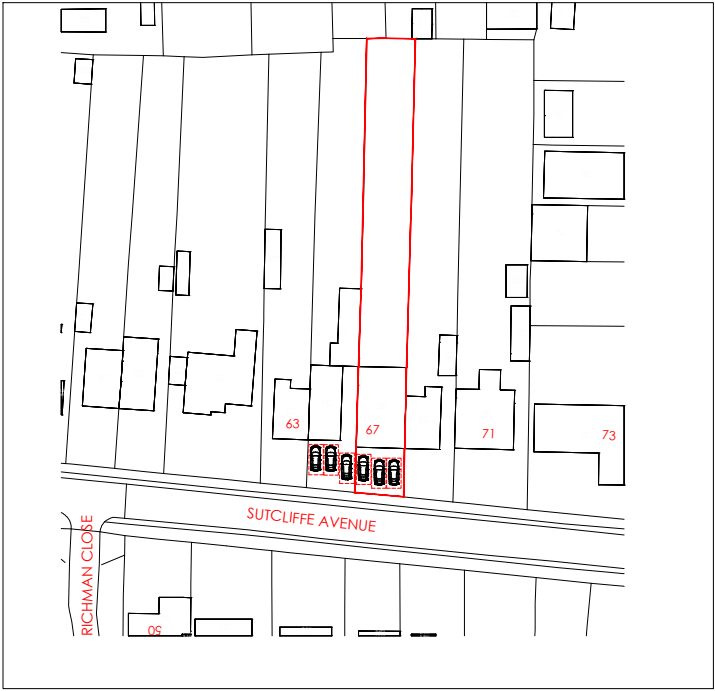

Block Plan 1:500


Scale 1:500

 

Location Plan 1:1250



Crown Copyright and database rights(2024)  
Ordnance survey 0100031673

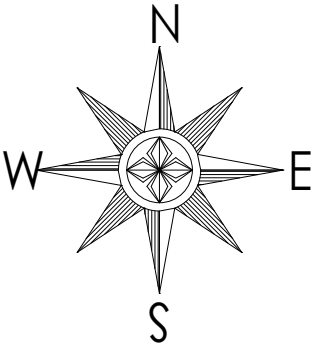

Key

| Rev       | Date | Description |
|-----------|------|-------------|
| Revisions |      |             |

© Arcadia-Designs - This document and its design content is the copyright of ARCADIA-DESIGNS GROUP Ltd (Arcadia-Designs) and should NOT be copied or reproduced without written consent of the practice.



T: 07562740771 E: admin@arcadia-designs.co.uk  
W: www.arcadia-designs.co.uk

**Project**  
Adjustment To Existing Roof  
Hipped Gable and Rear Dormer

**Client**  
Mr. Wasif Qadeer  
**Address**  
67  
Sutcliffe Avenue  
Earley, RG6 7JN  
**Drawing Title**  
Existing Floor Plans

| Date           | Scale              | Drawn |
|----------------|--------------------|-------|
| 20th Jan 2026  | 1:1250/ 1:500 @ A3 | SH    |
| Drawing Number | Revision           |       |
| KBDW PL-100    | /                  |       |
| PLANNING       |                    |       |