


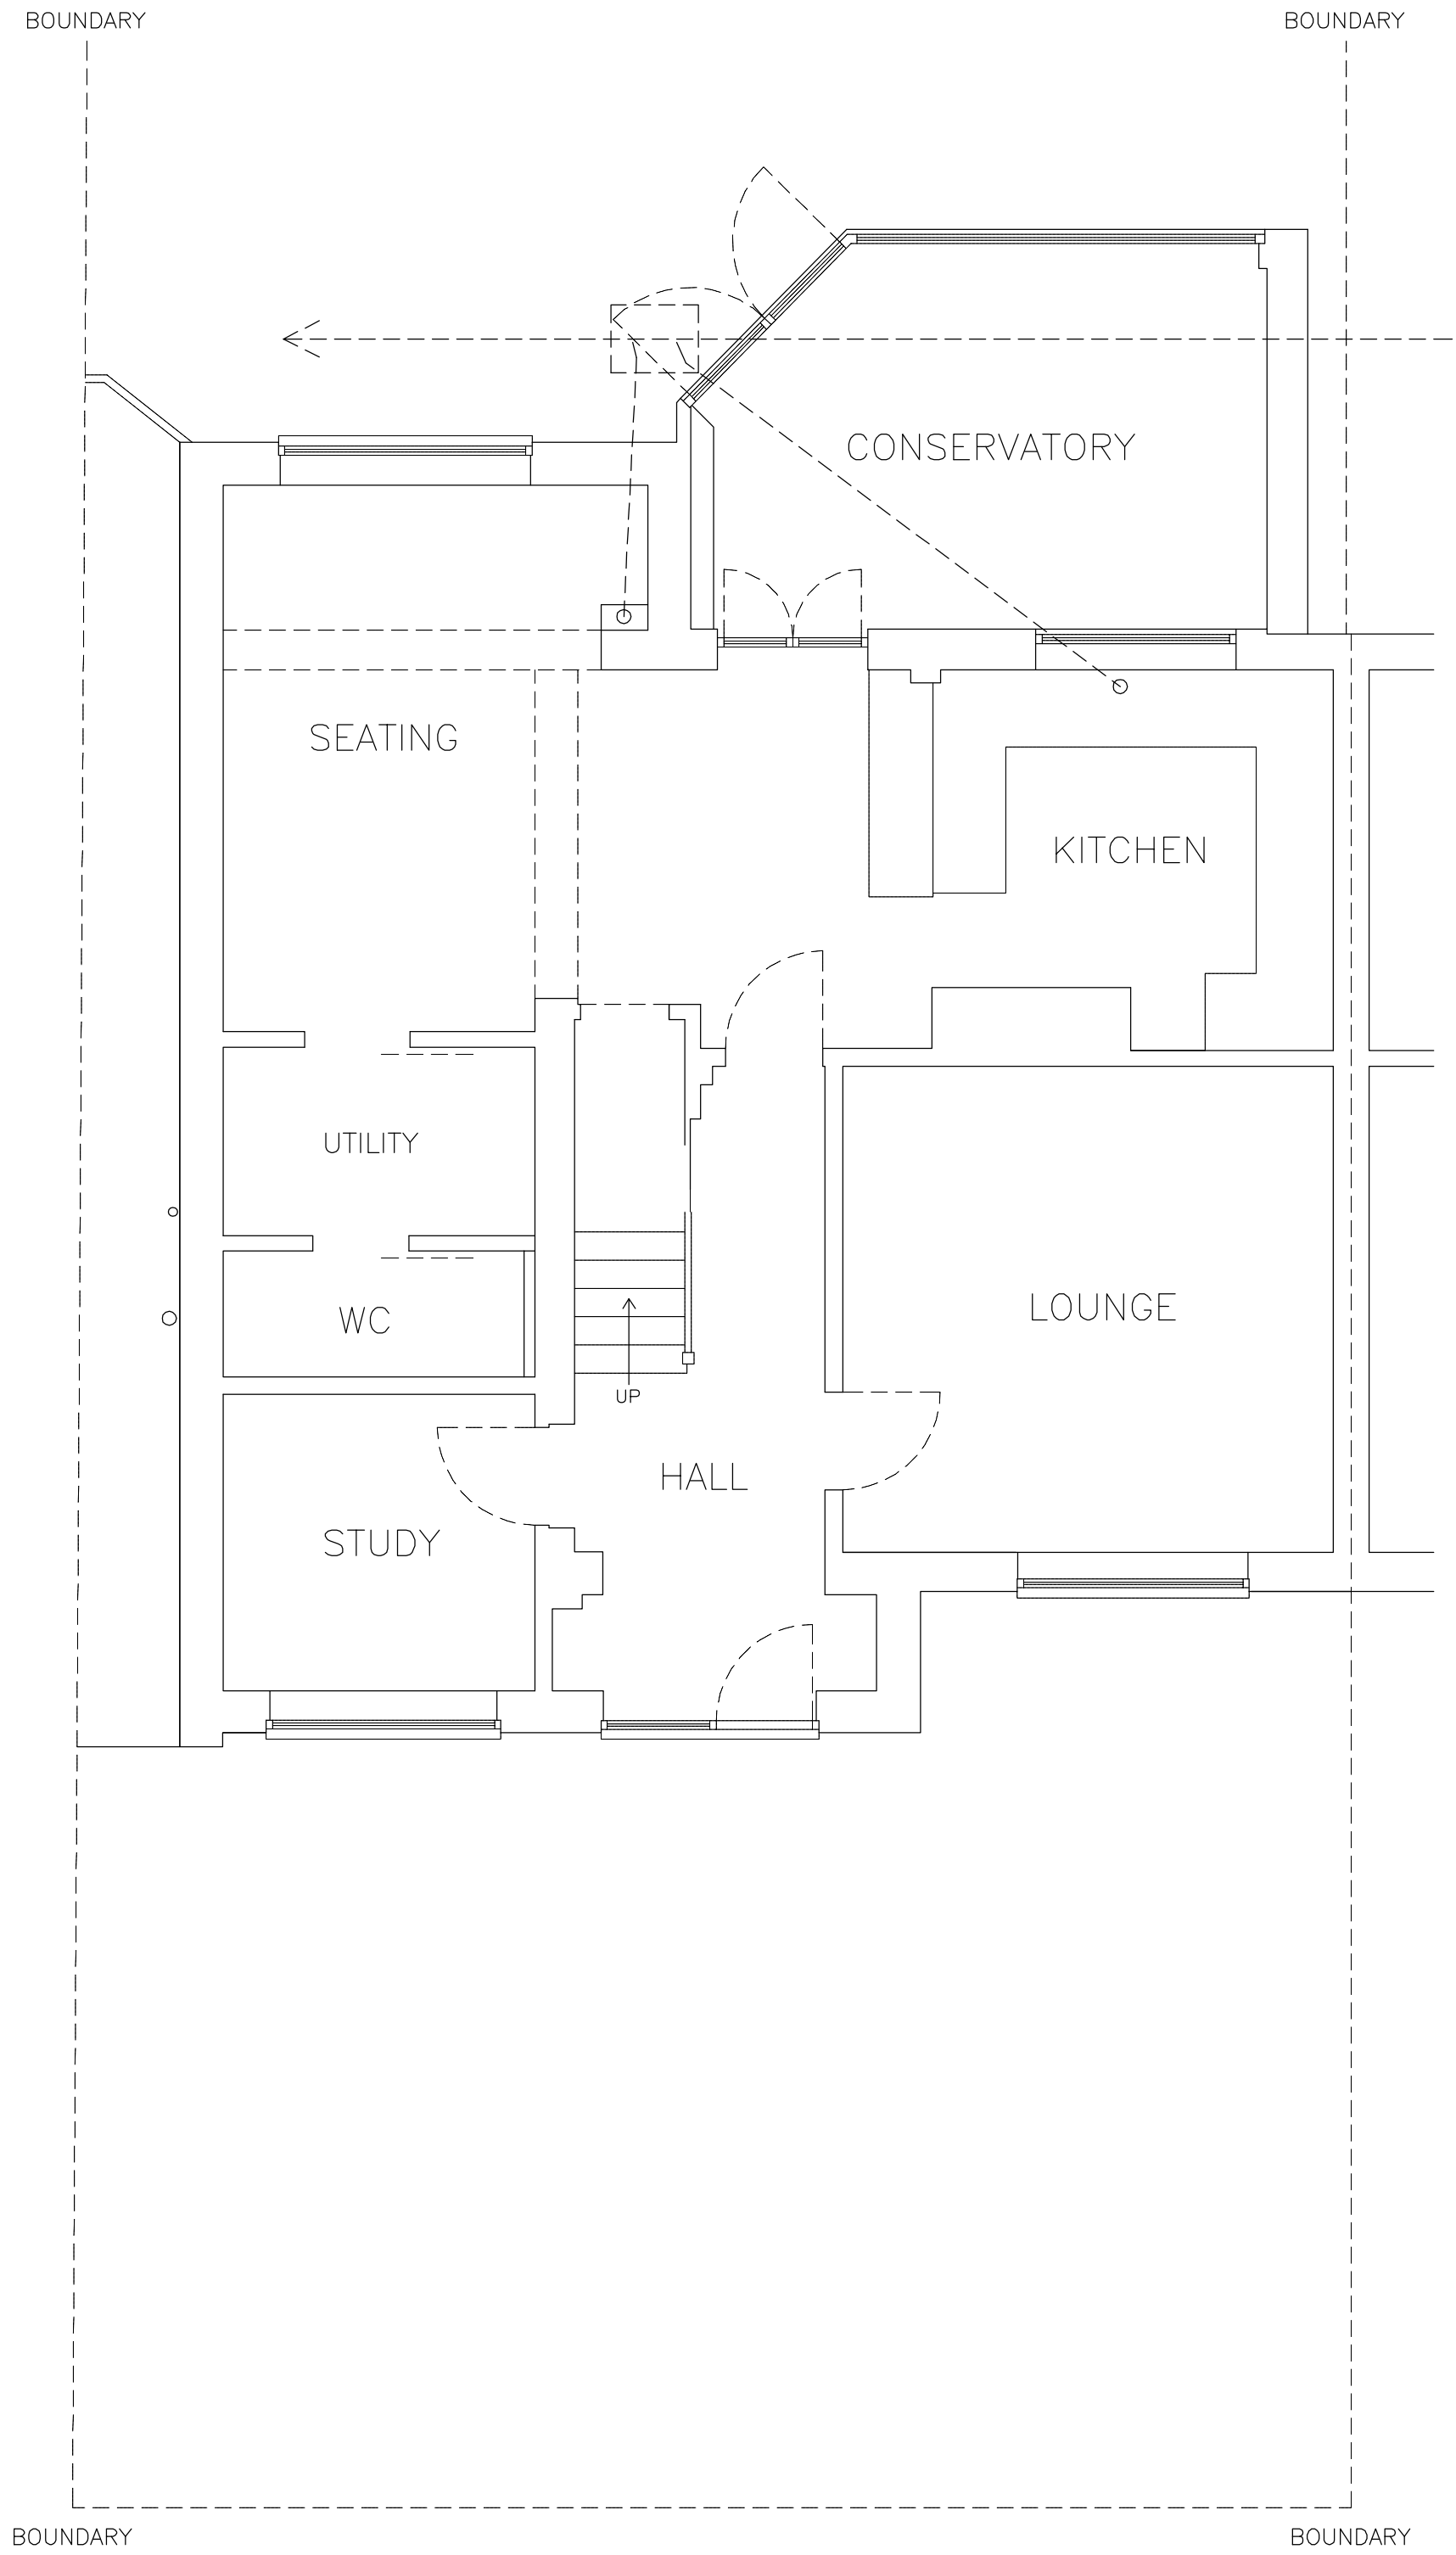

EXISTING GROUND FLOOR PLAN

DO NOT SCALE FROM PLANS

SINGLE STOREY REAR EXTENSION			DRAWING NO. DU.003 DATE 10.3.26 SCALE 1:50
MRS UITTER LINDEN	18 HUGHES ROAD WOKINGHAM BERKS RG40 1UJ		