




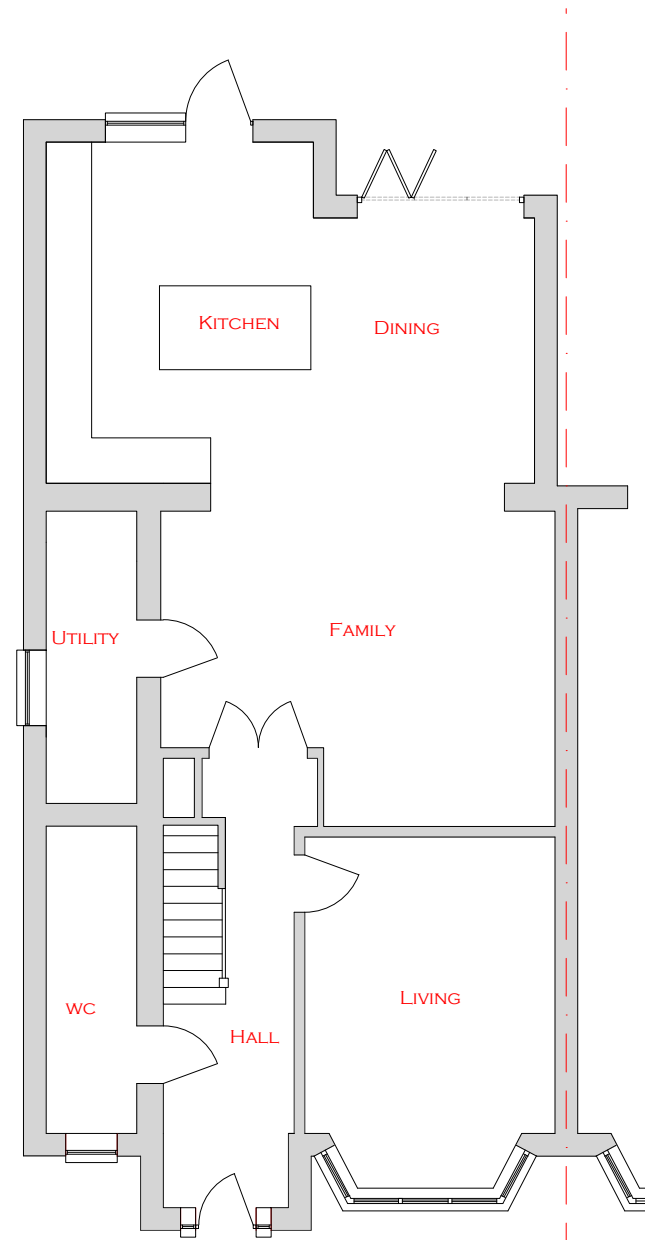

EXISTING GROUND
FLOOR PLAN

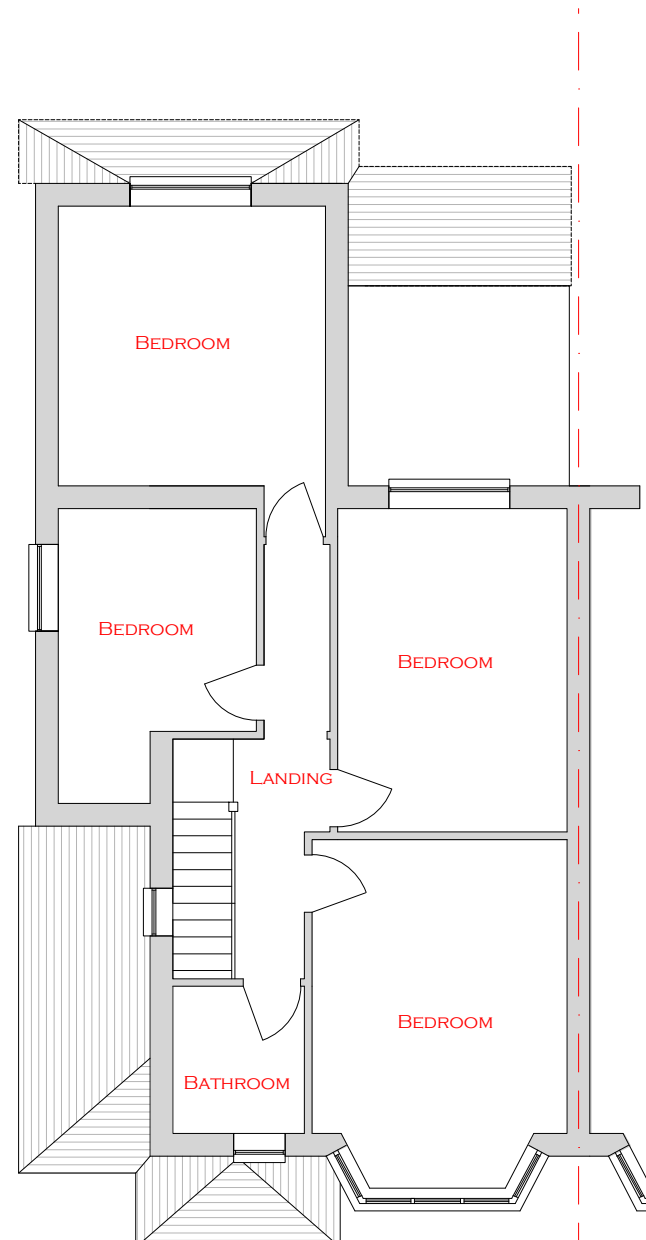

EXISTING FIRST
FLOOR PLAN

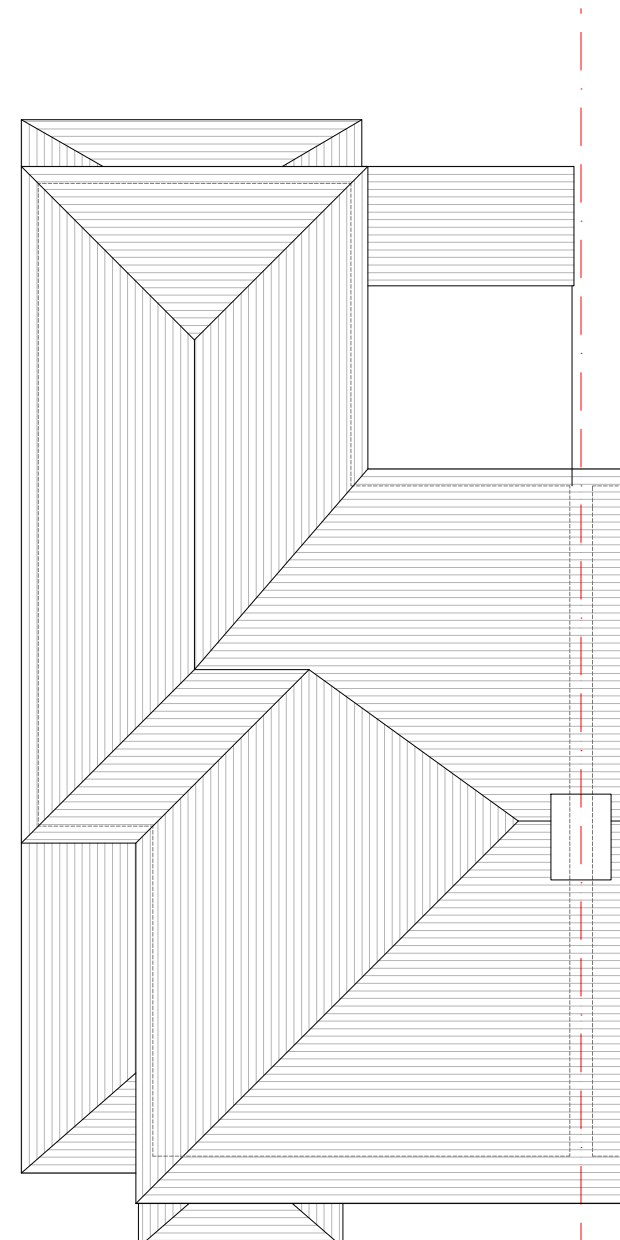

EXISTING ROOF
PLAN

Scale 1:100



Key

Rev Date Description
Revisions

© Arcadia-Designs - This document and its design content is the copyright of ARCADIA-DESIGNS GROUP Ltd (Arcadia-Designs) and should NOT be copied or reproduced without written consent of the practice.



T: 07562740771 E: admin@arcadia-designs.co.uk
W: www.arcadia-designs.co.uk

Project
Adjustment To Existing Roof
Hipped Gable and Rear Dormer

Client
Mr. Wasif Qadeer
Address
67
Sutcliffe Avenue
Earley, RG6 7JN
Drawing Title
Existing Floor Plans

Date	Scale	Drawn
20th Jan 2026	1:100 @ A3	SH
Drawing Number	Revision	
NSEA-PL-200	/	
PLANNING		