



DEVELOPMENTS IN DESIGN LTD

WWW.DEVELOPMENTSINDESIGN.CO.UK
TEL.01344 641286

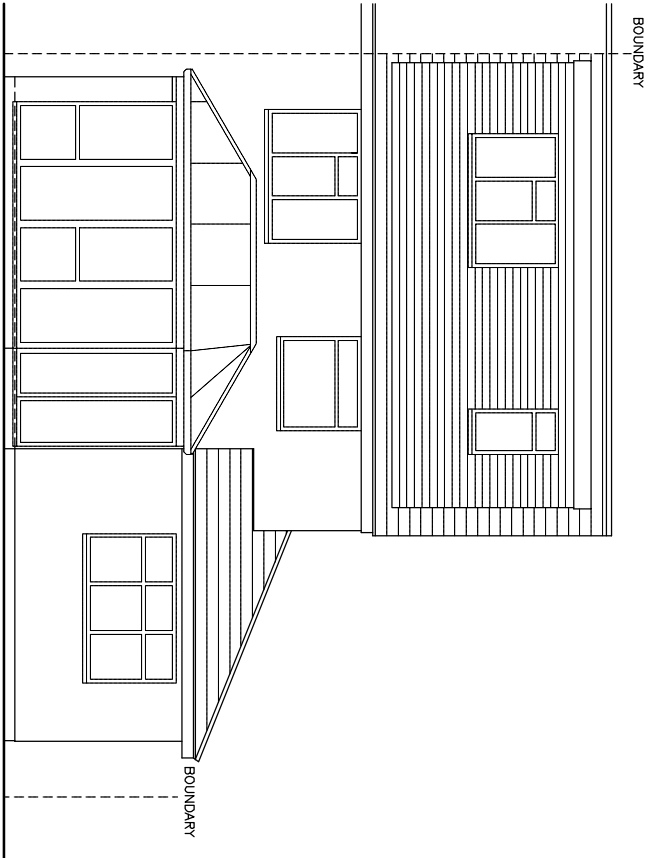


EXISTING REAR ELEVATION

BRICKWORK, RED MIX FACING BRICK
ALL GUTTERING AND DOWNPIPES BLACK PLASTIC
WINDOWS WHITE UPVC
ALL EXTERNAL TIMBER CLAD WITH WHITE UPVC

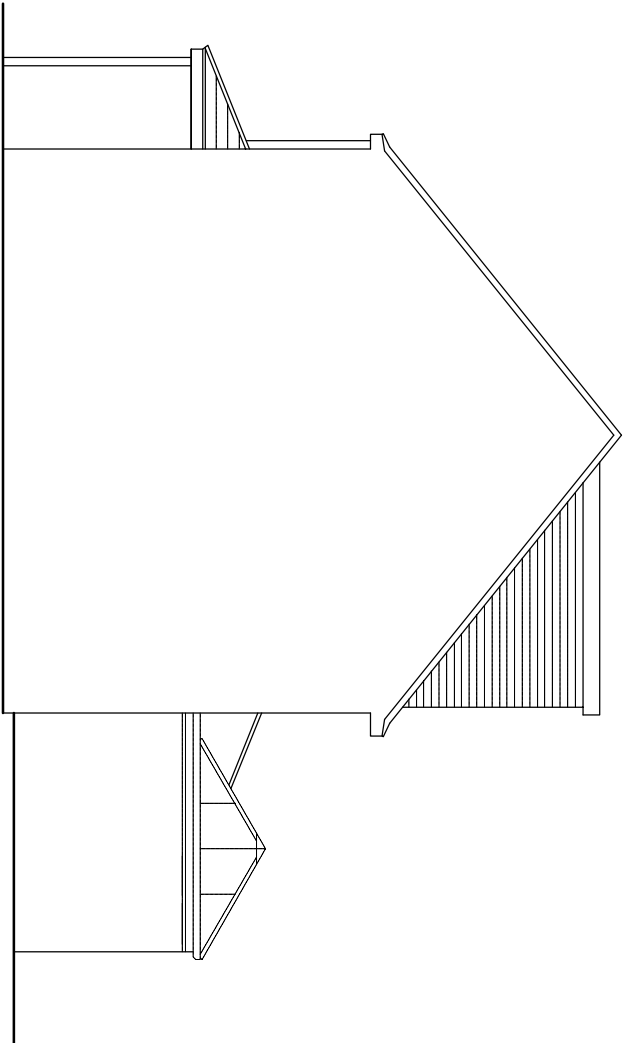


EXISTING SIDE ELEVATION

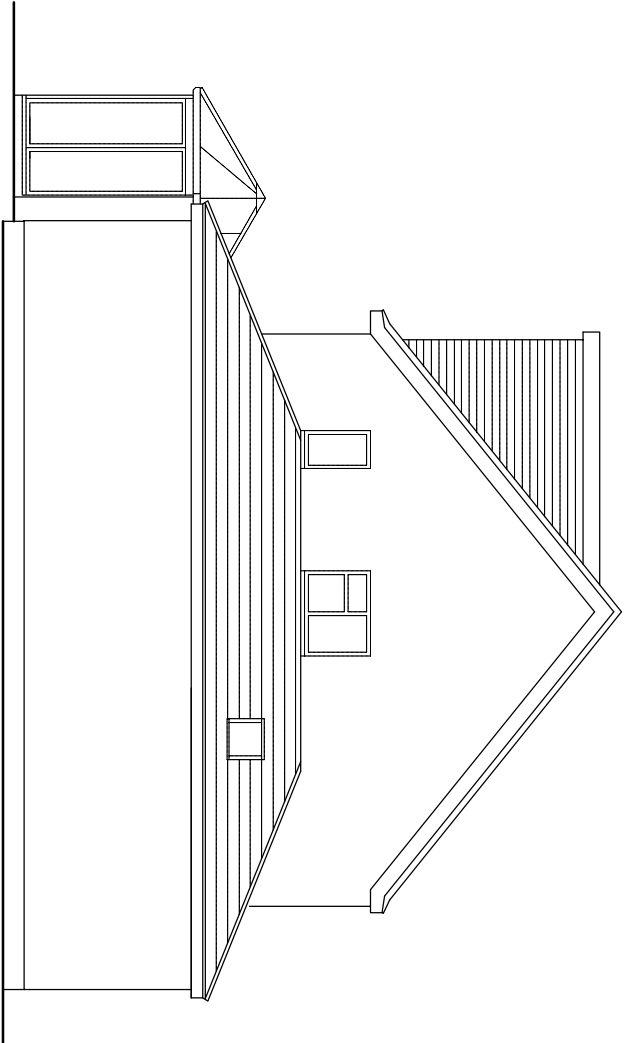

EXISTING SIDE ELEVATION

SINGLE STOREY REAR EXTENSION

 

DRAWING NO. DU.001
DATE 10.3.26
SCALE 1:100

MRS UITTER LINDEN

18 HUGHES ROAD WOKINGHAM BERKS RG40 1UJ