




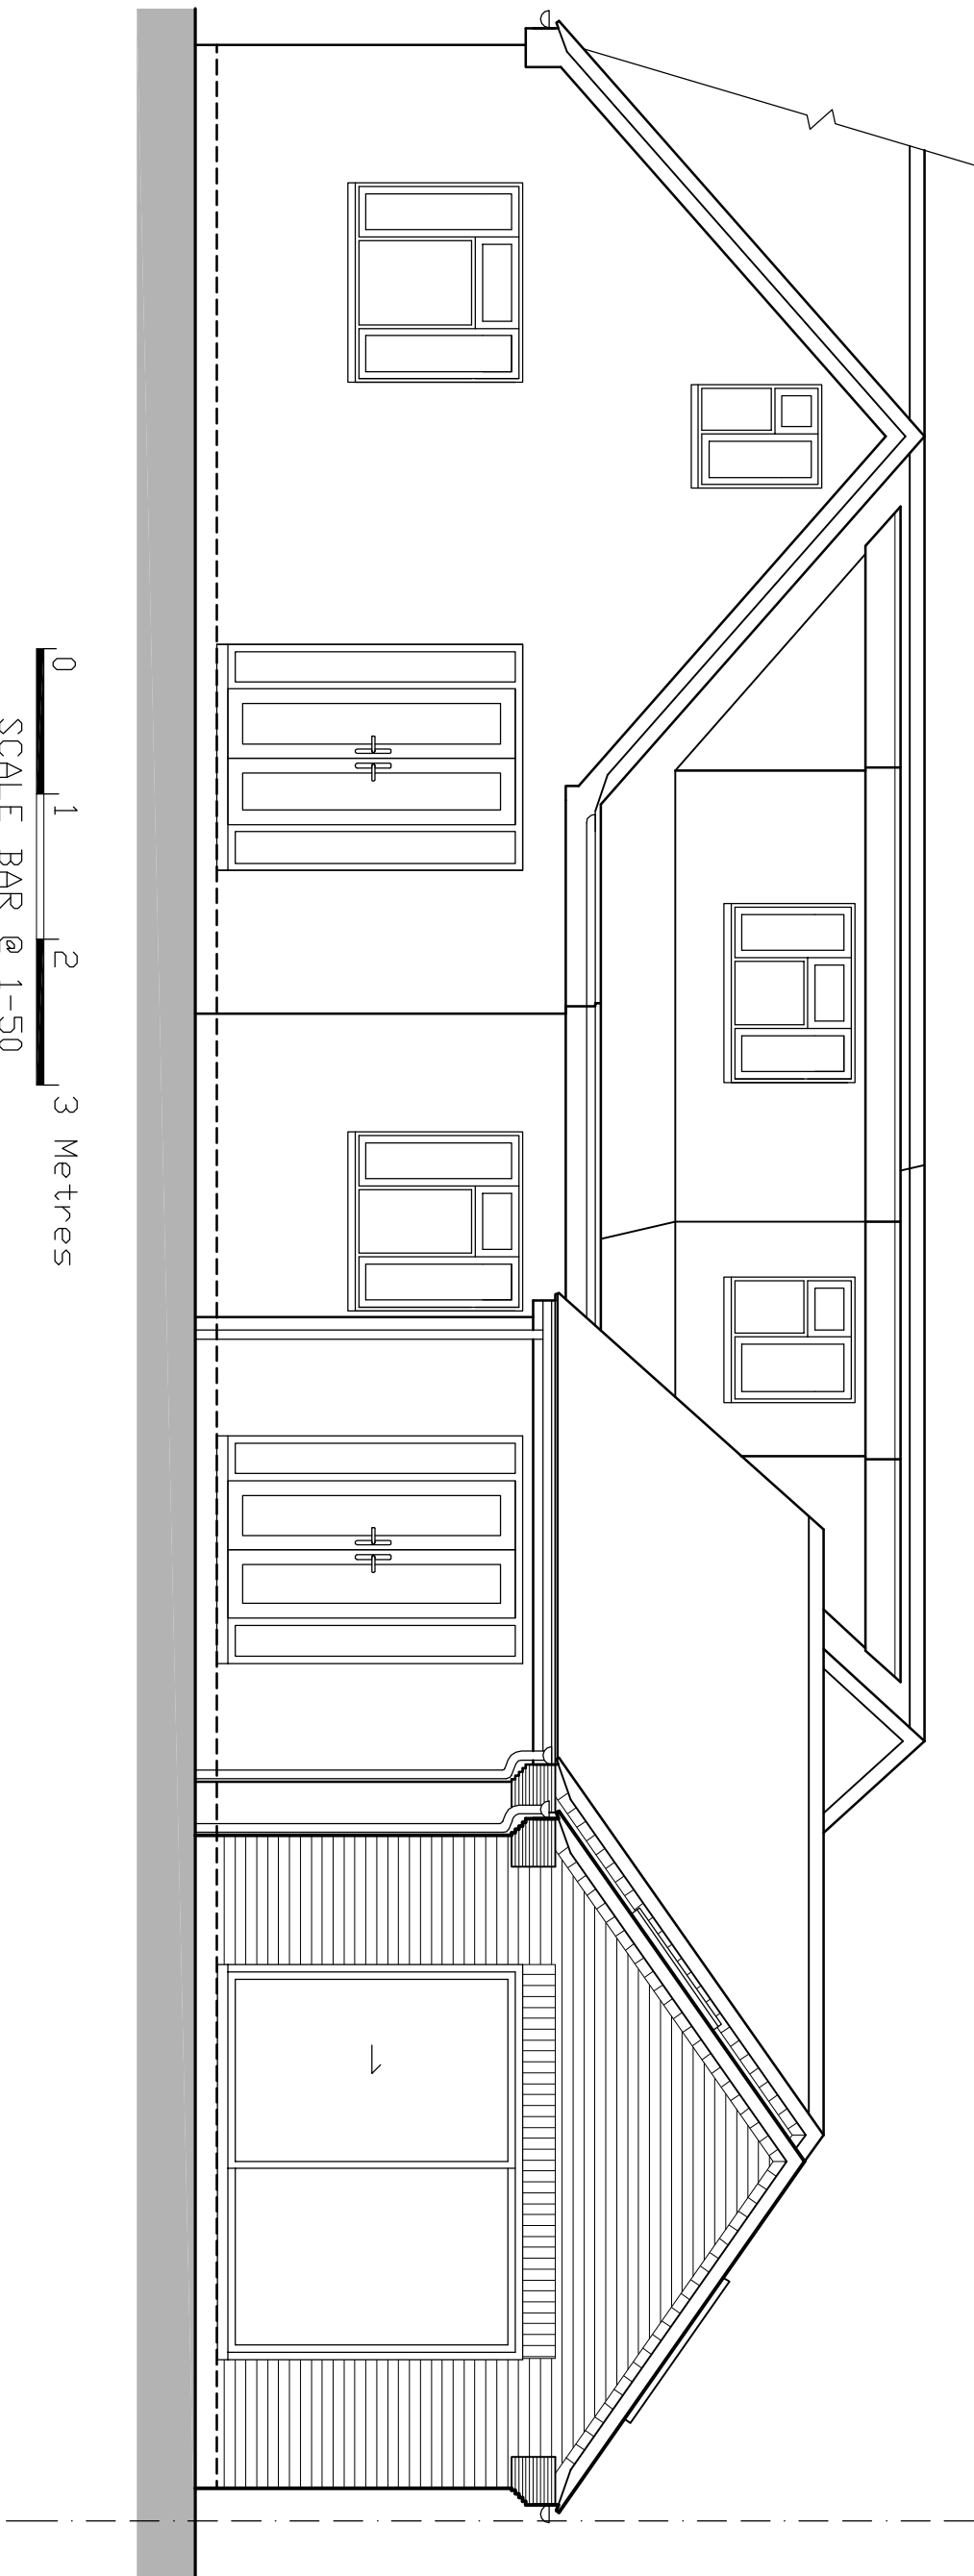

0 1 2 3 Metres
SCALE BAR @ 1-50
Proposed Rear Elevation


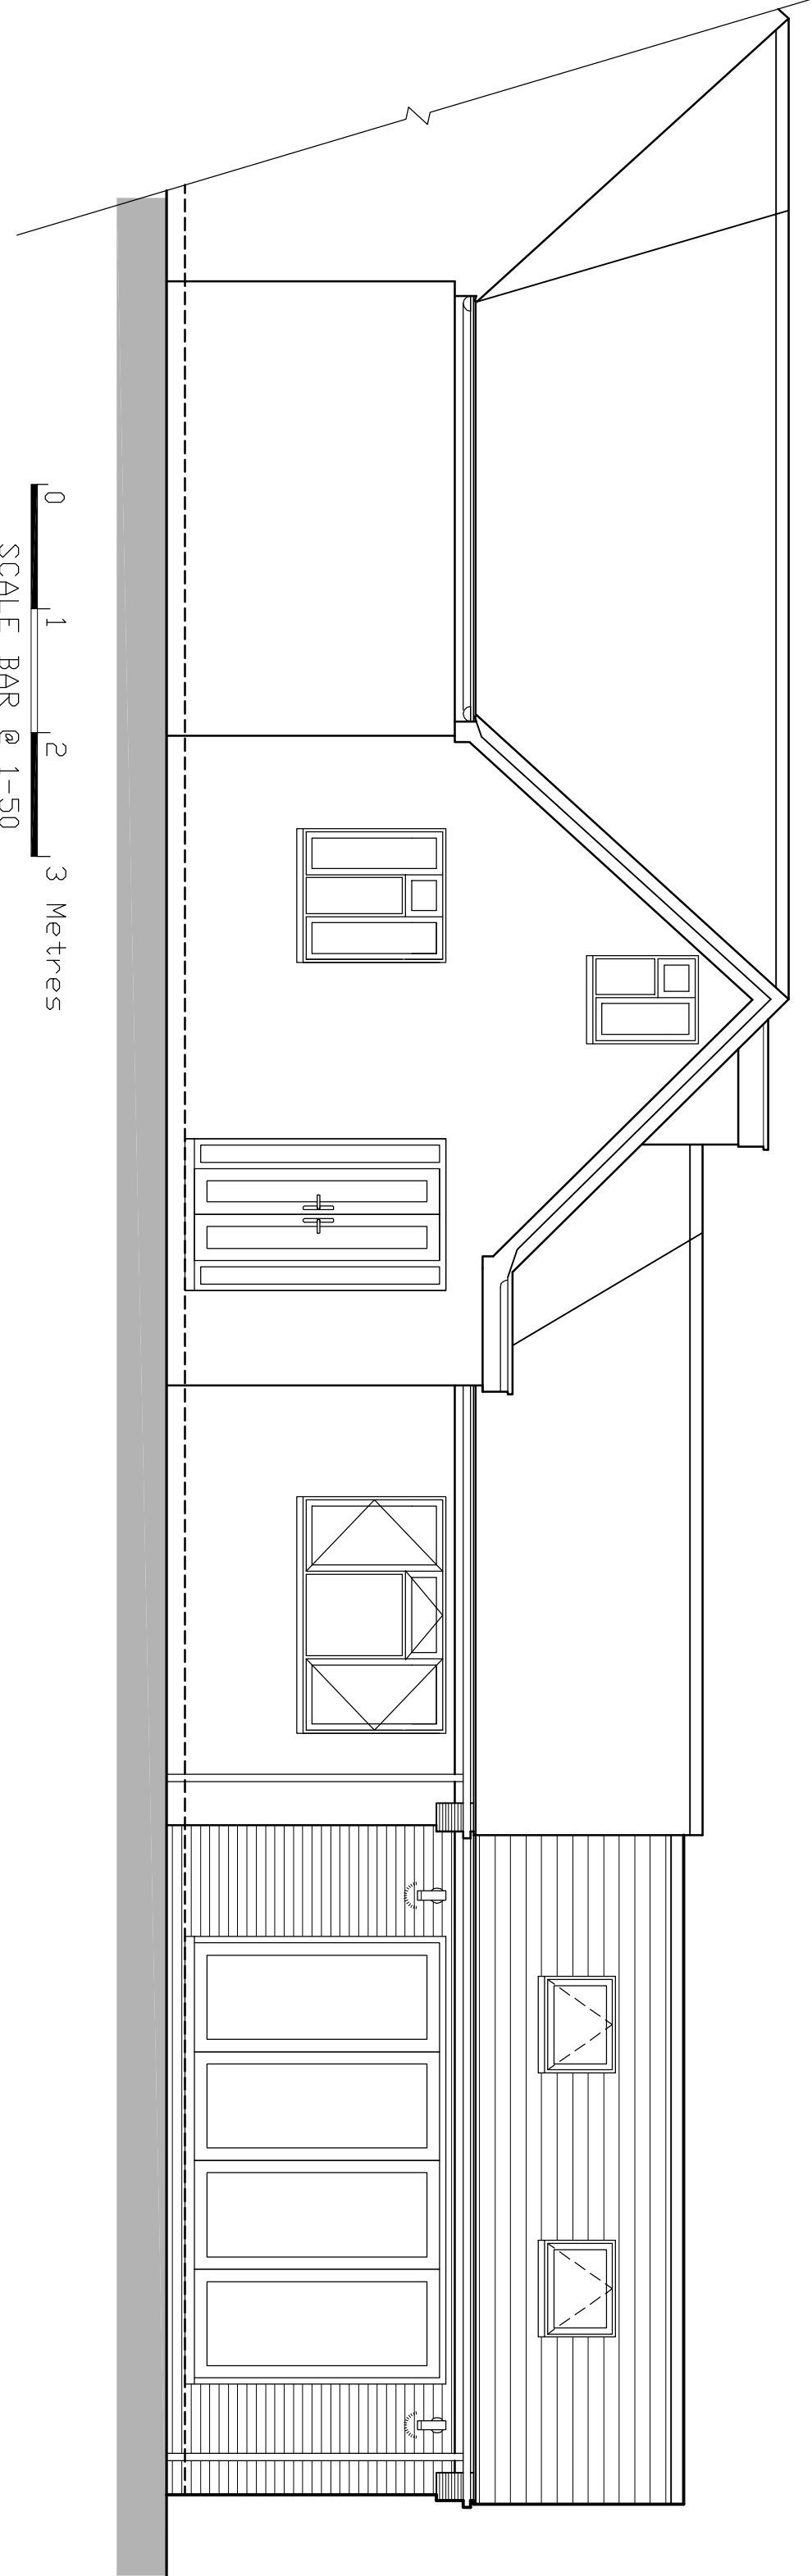


0 1 2 3 Metres
SCALE BAR @ 1-50
Proposed Side Elevation

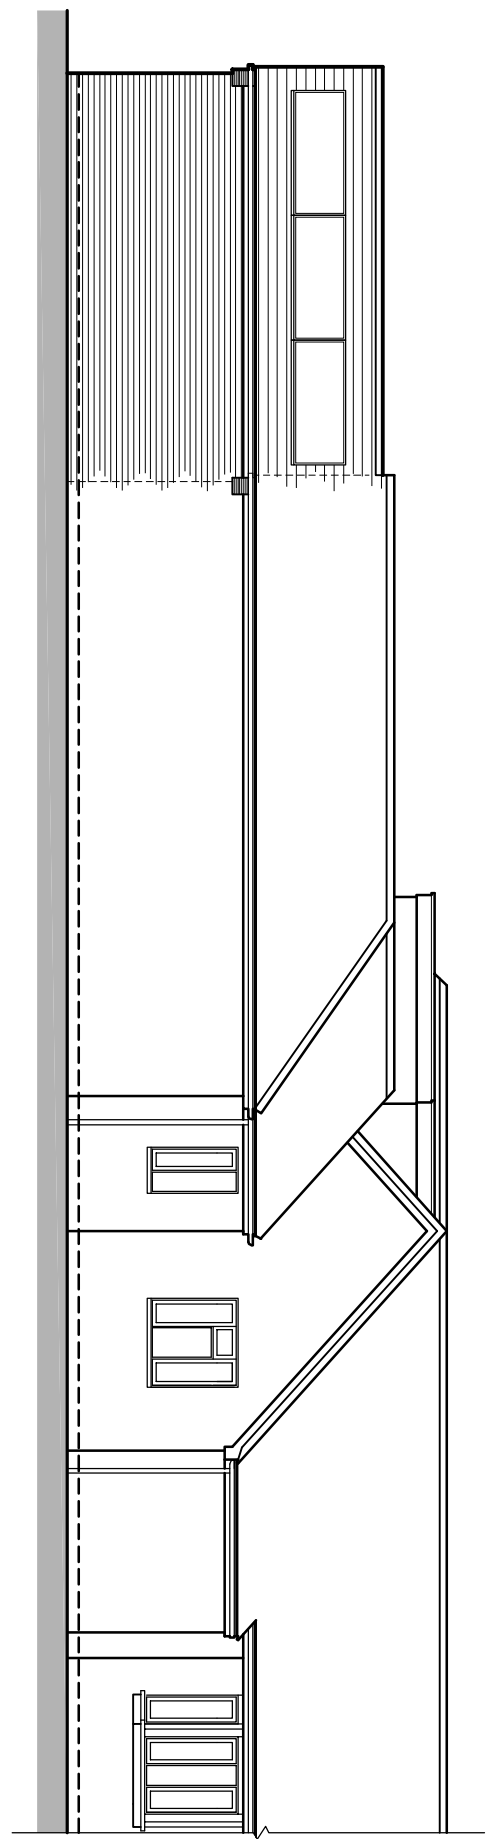

0 1 2 3 Metres
SCALE BAR @ 1-100
Proposed Side Elevation

NOTE Due to the proximity to nearby trees, increased foundation depth and increased reinforcement will be required subject to soil conditions. Refer to NECB Chapter 4.2, Building Near Trees.

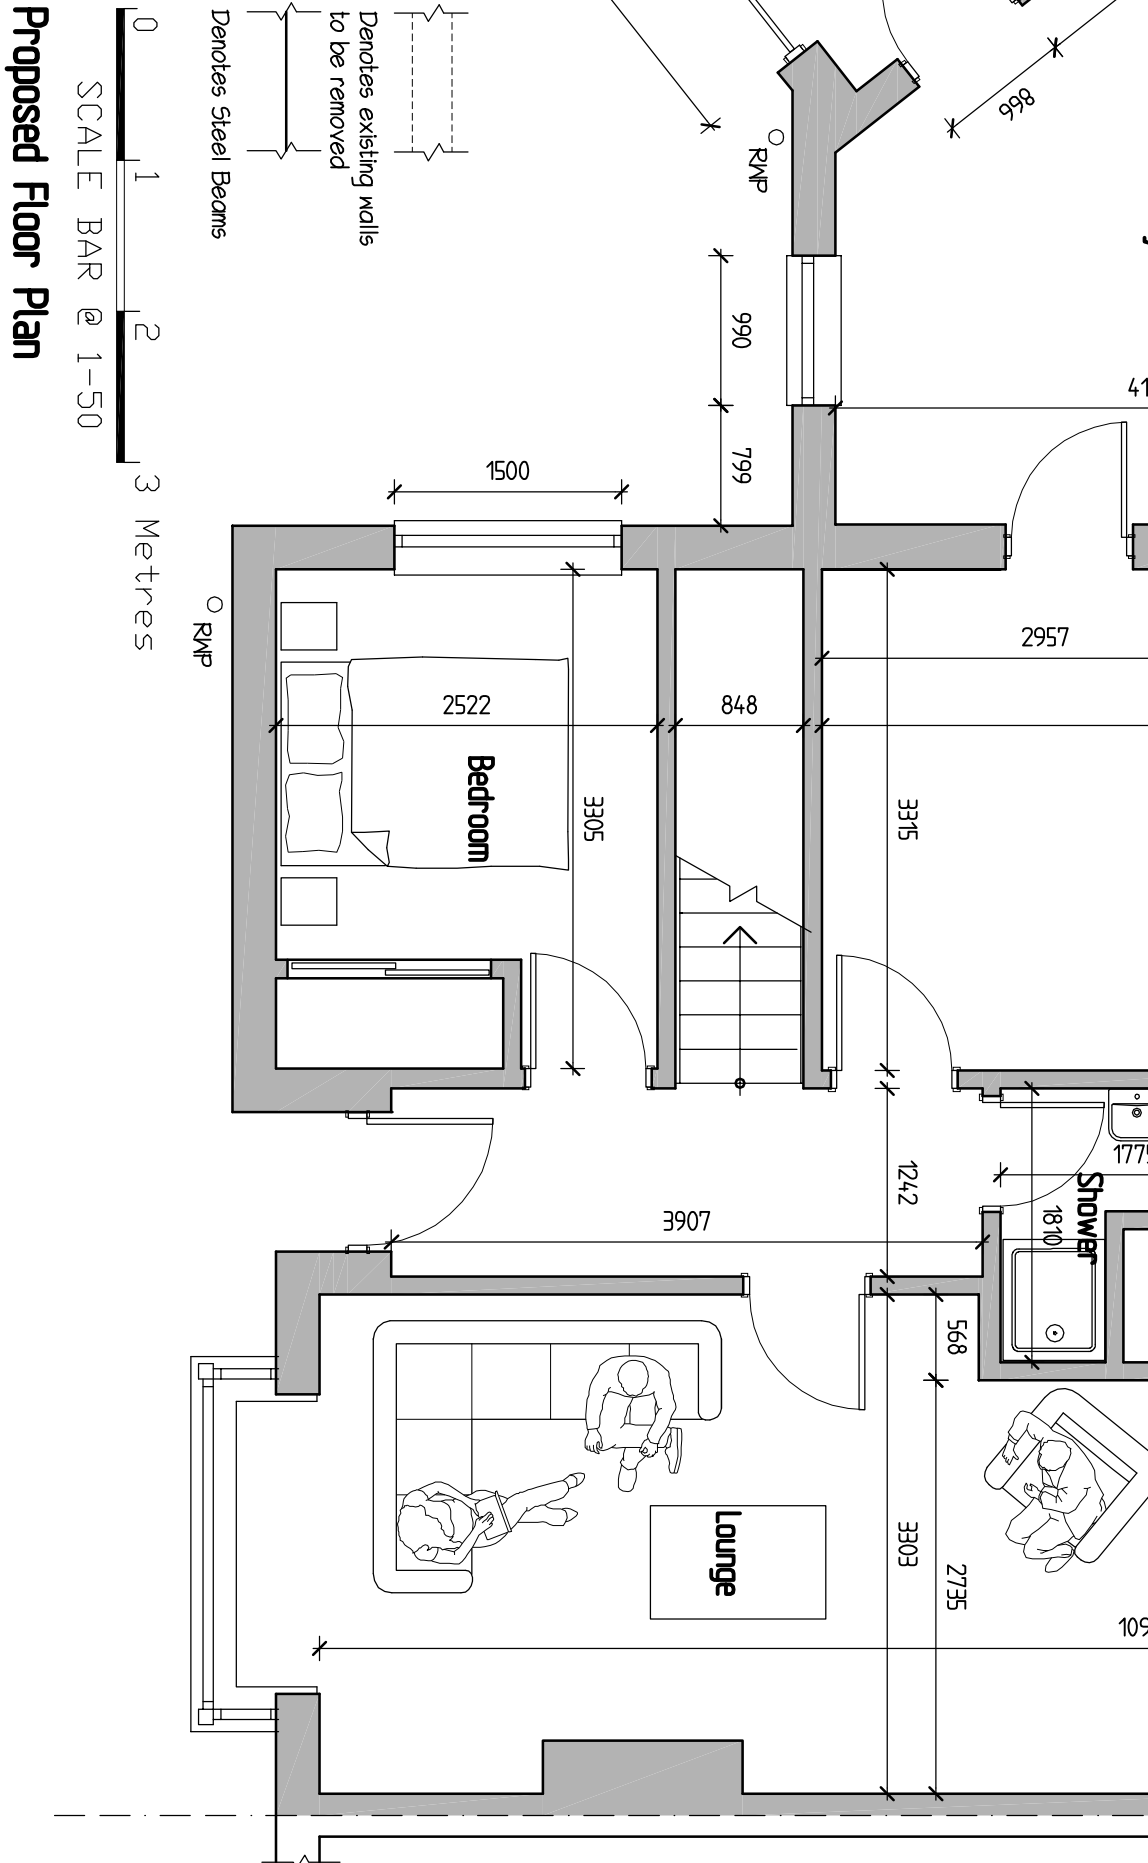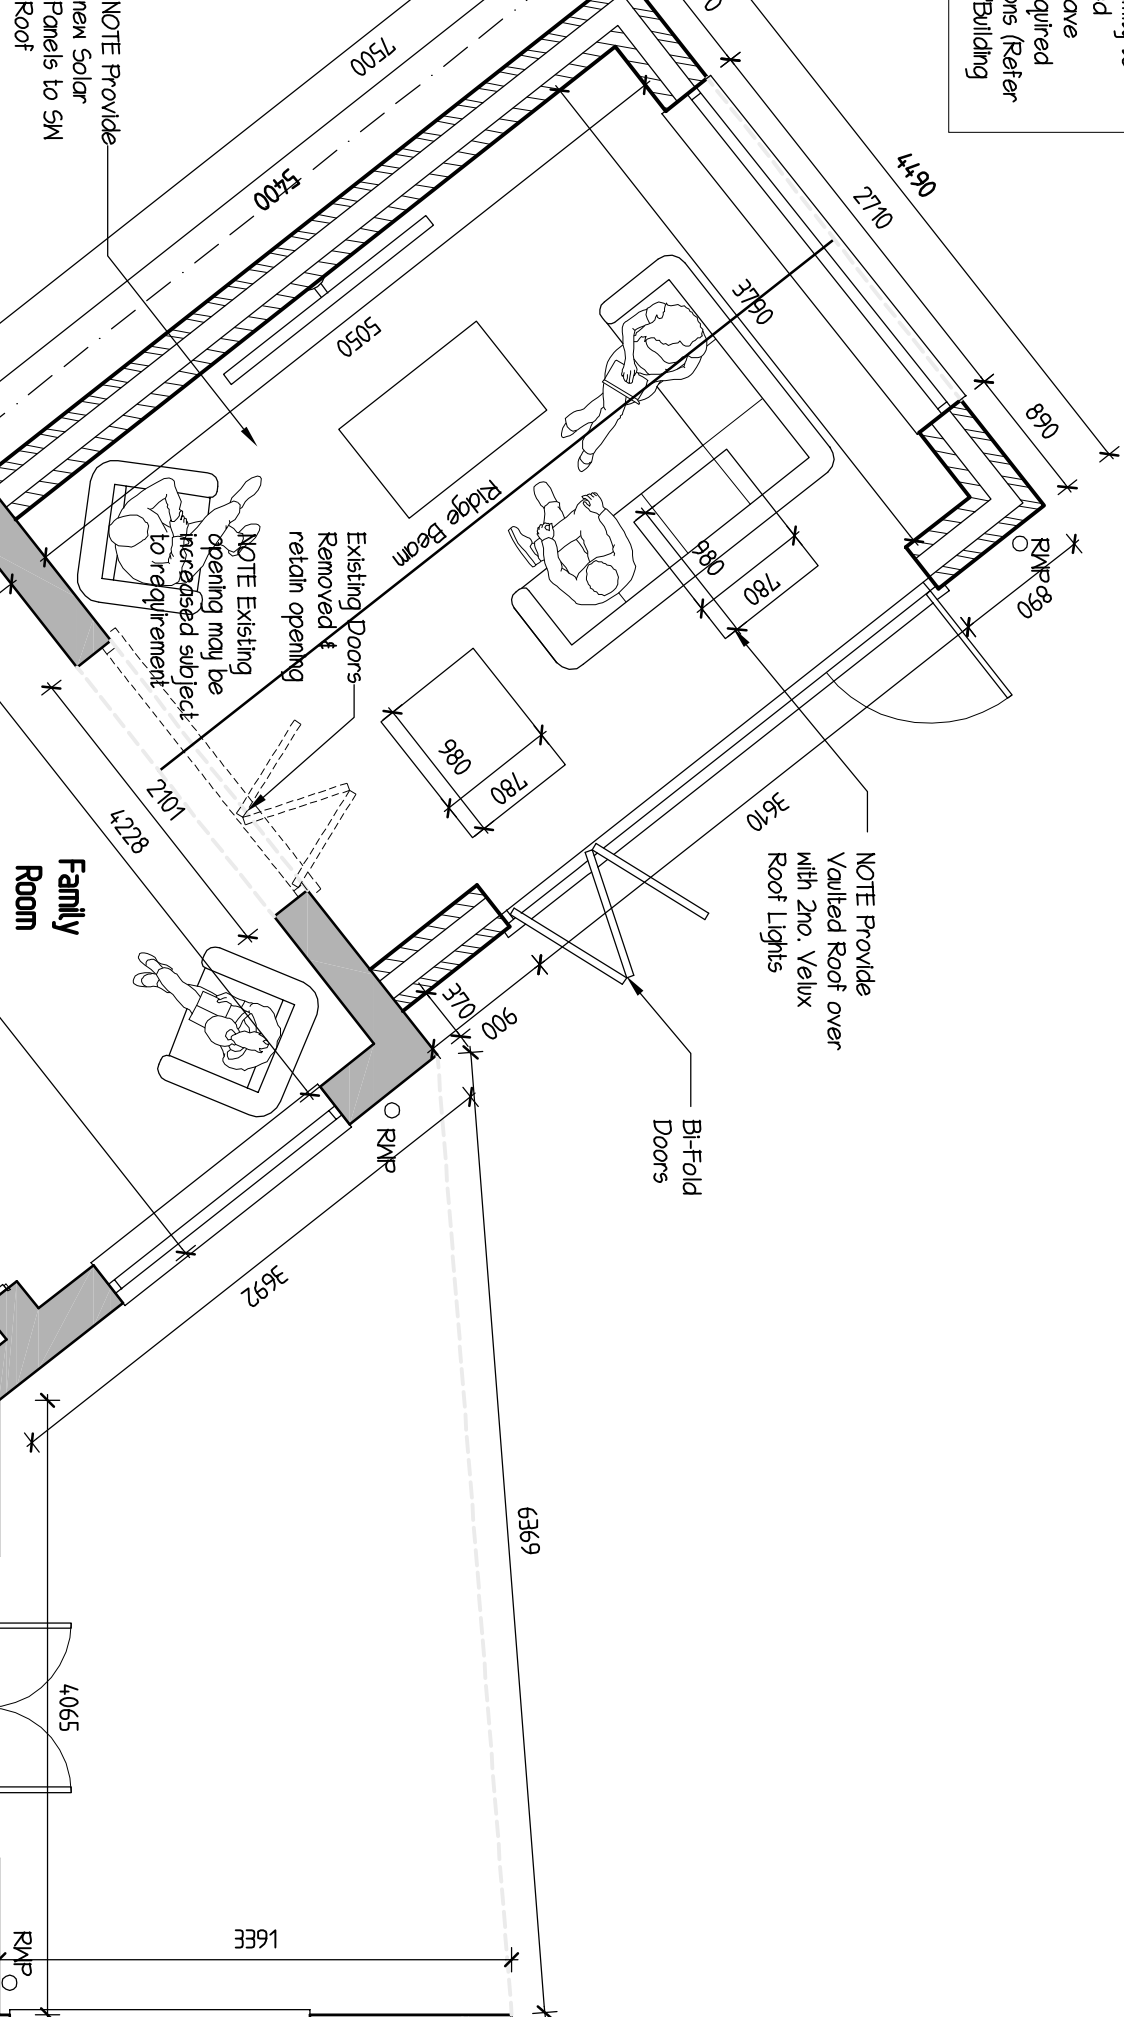

0 10 20 30 Metres
SCALE BAR @ 1-500
Block Plan 1-500

GREG
Farrell
Building & Design Consultant
greg@gregfarrell.co.uk

43 Worslow Way,
Tidbury, Reading,
Berk. RG20 4BJ
Tel & Fax: 0118 941 4249
Mobile: 07967 009862

REVISIONS		
Rev.	Description	Date
A	Patio doors added	19-6-2025

JOB TITLE _____

22 Coronation Square
Wokingham

TITLE _____

Proposed Plans & Elevations

SCALE 1:50 1:100

DATE June 2025

DRAWING No. 02 A