


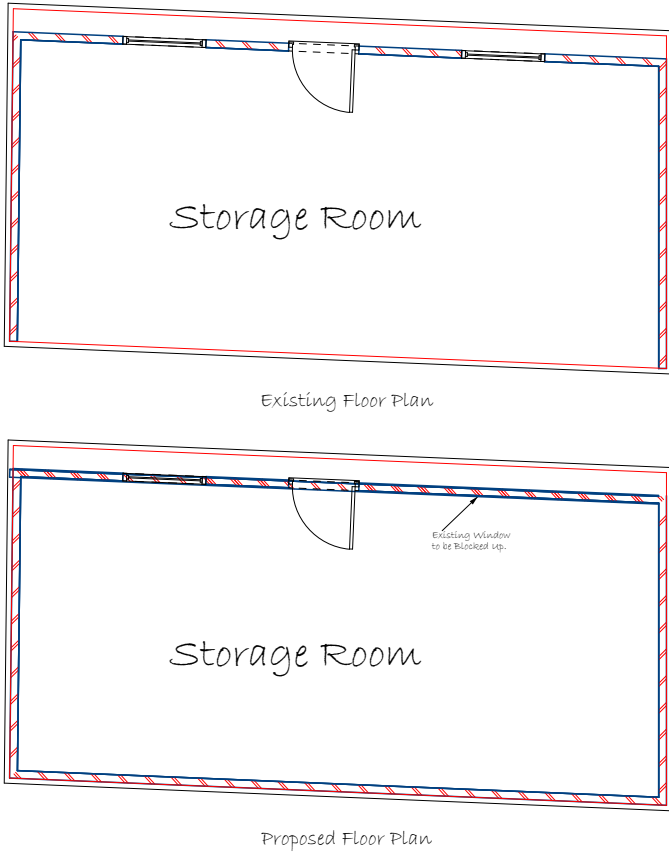
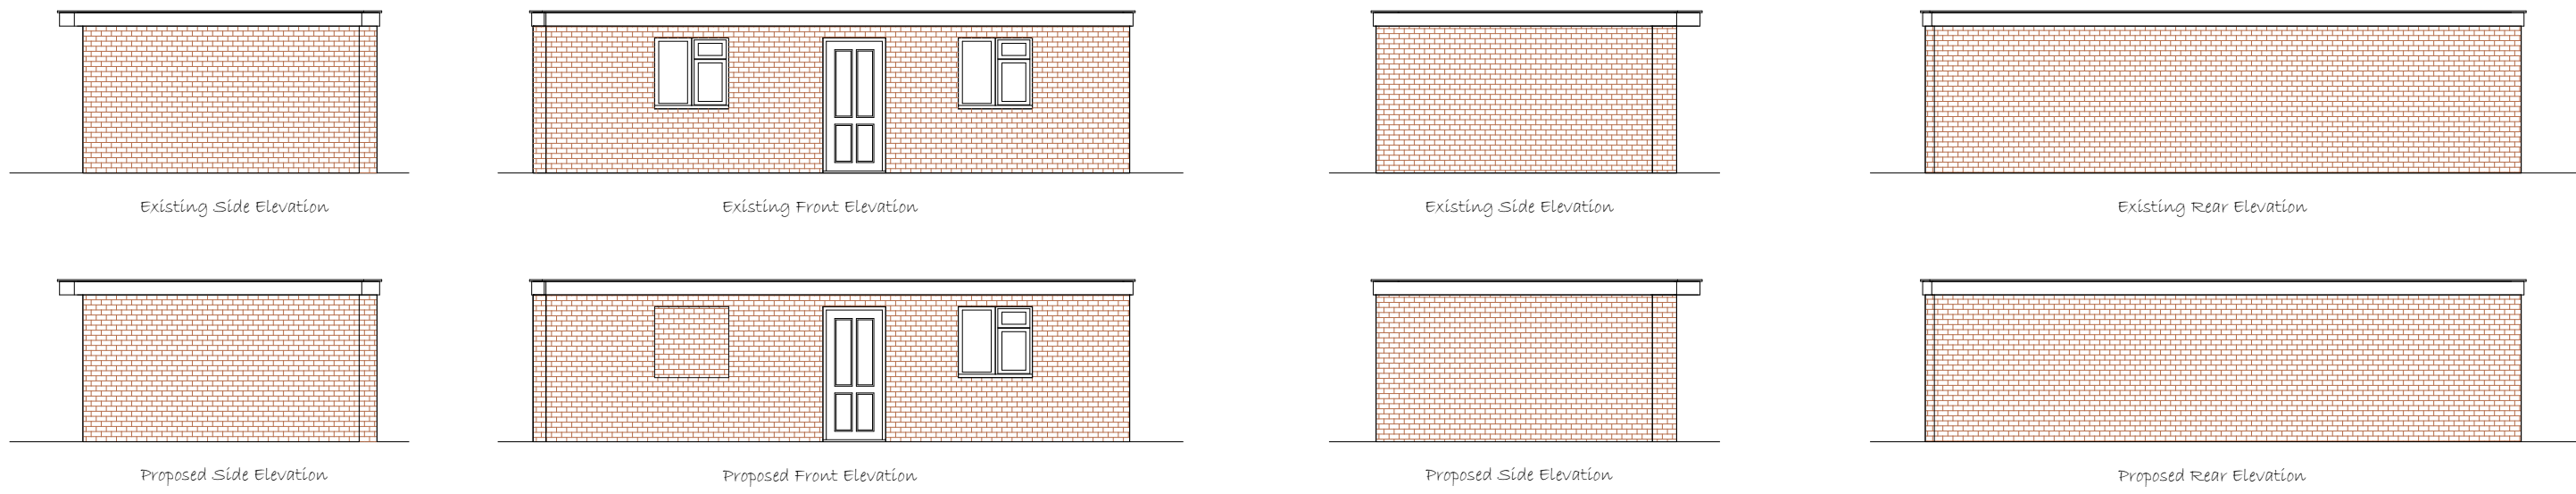
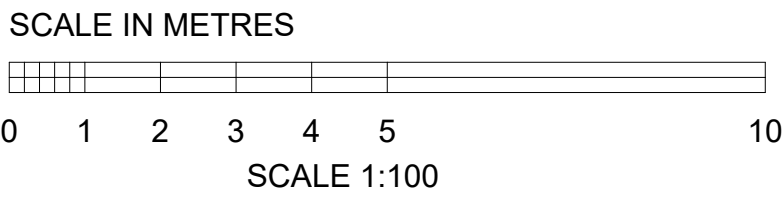
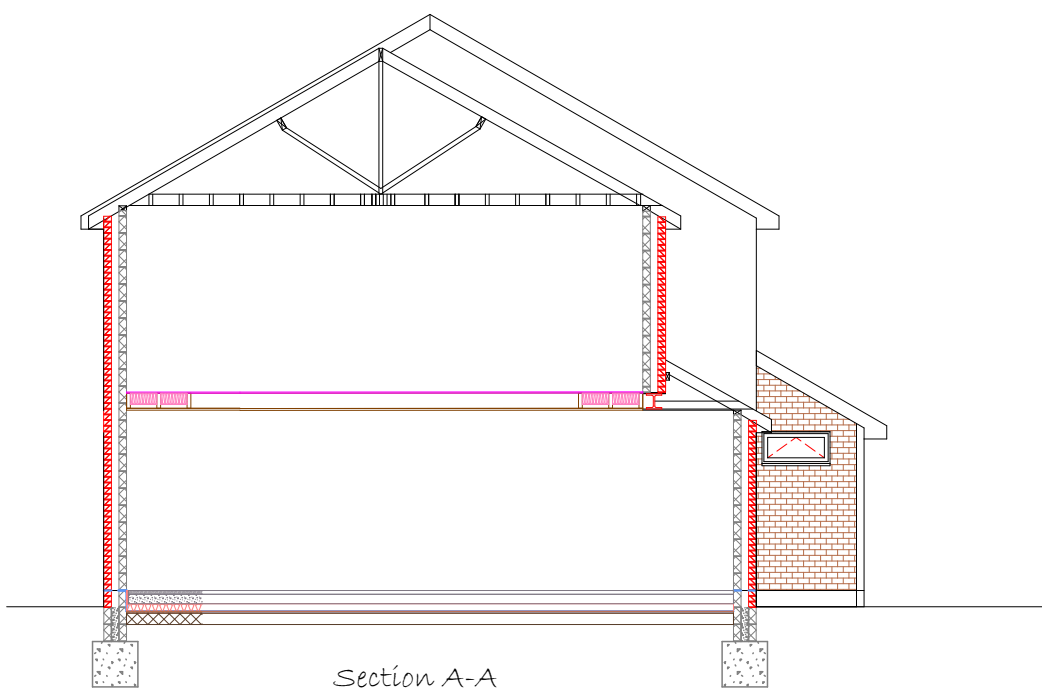
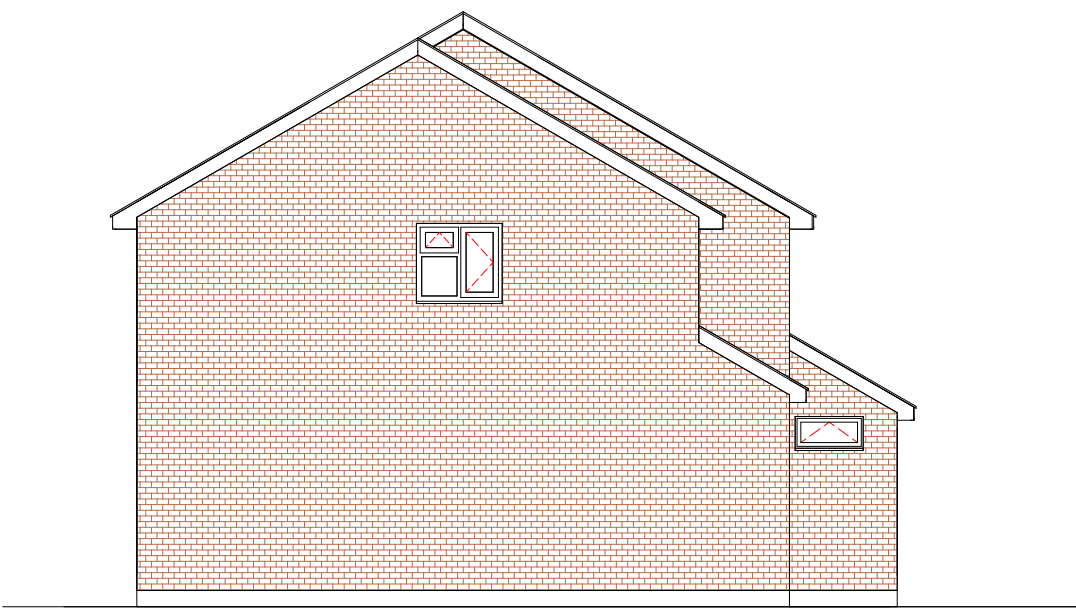
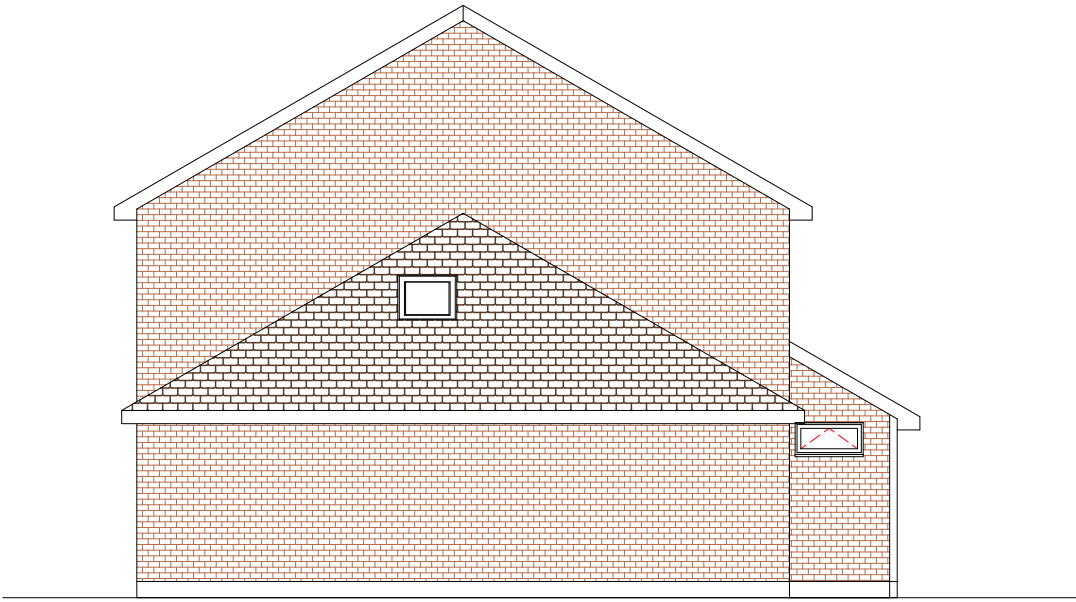
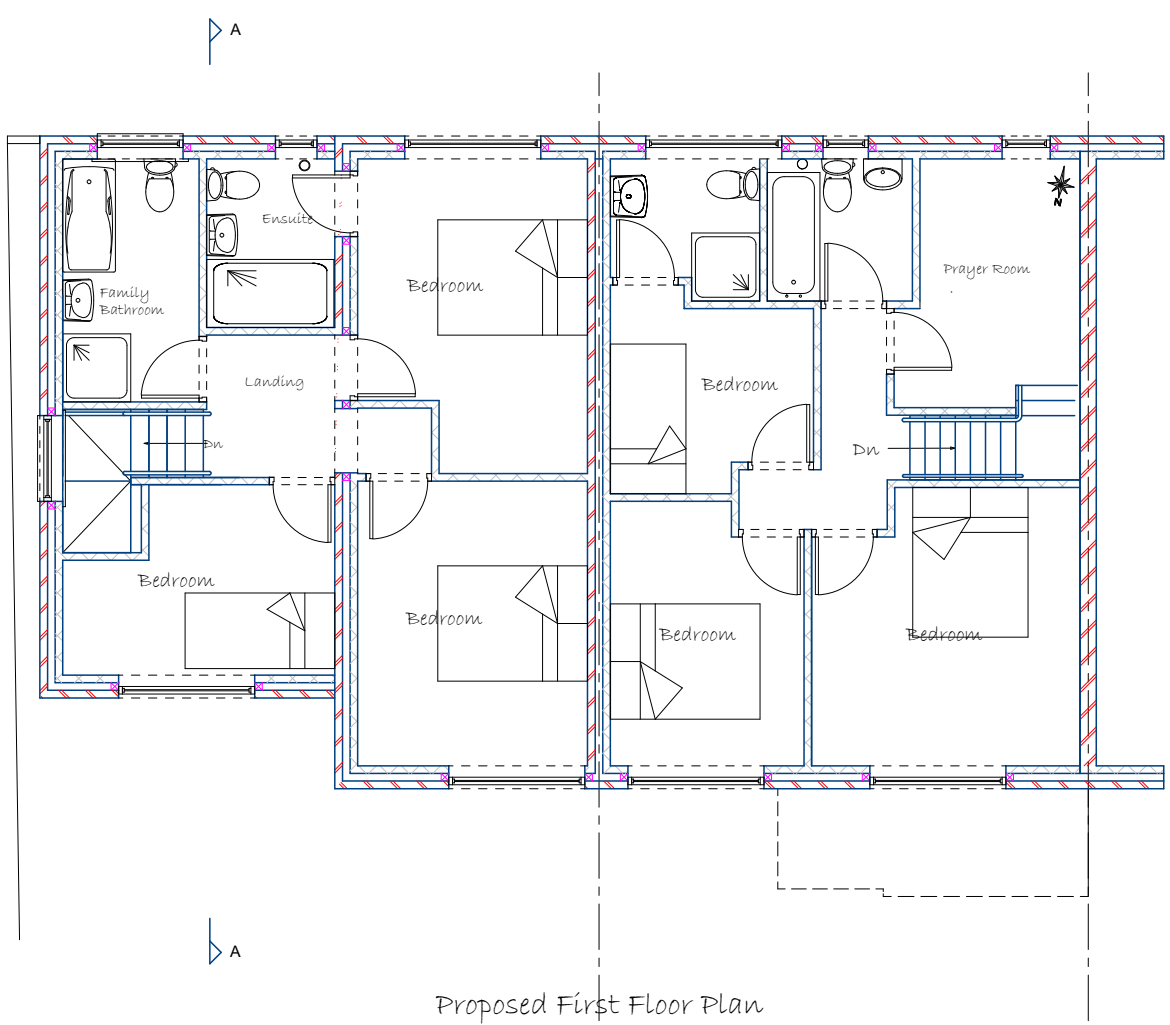
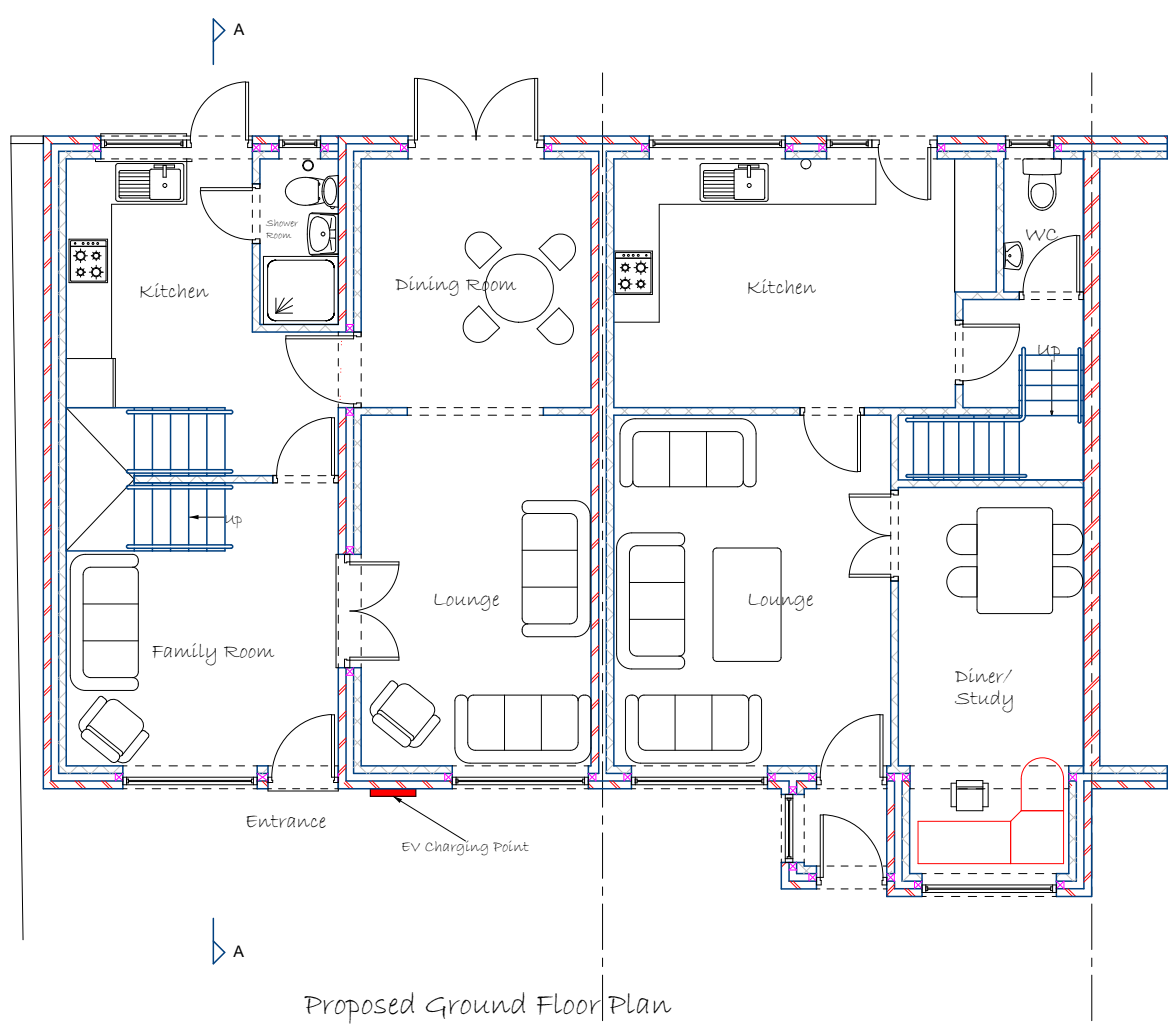
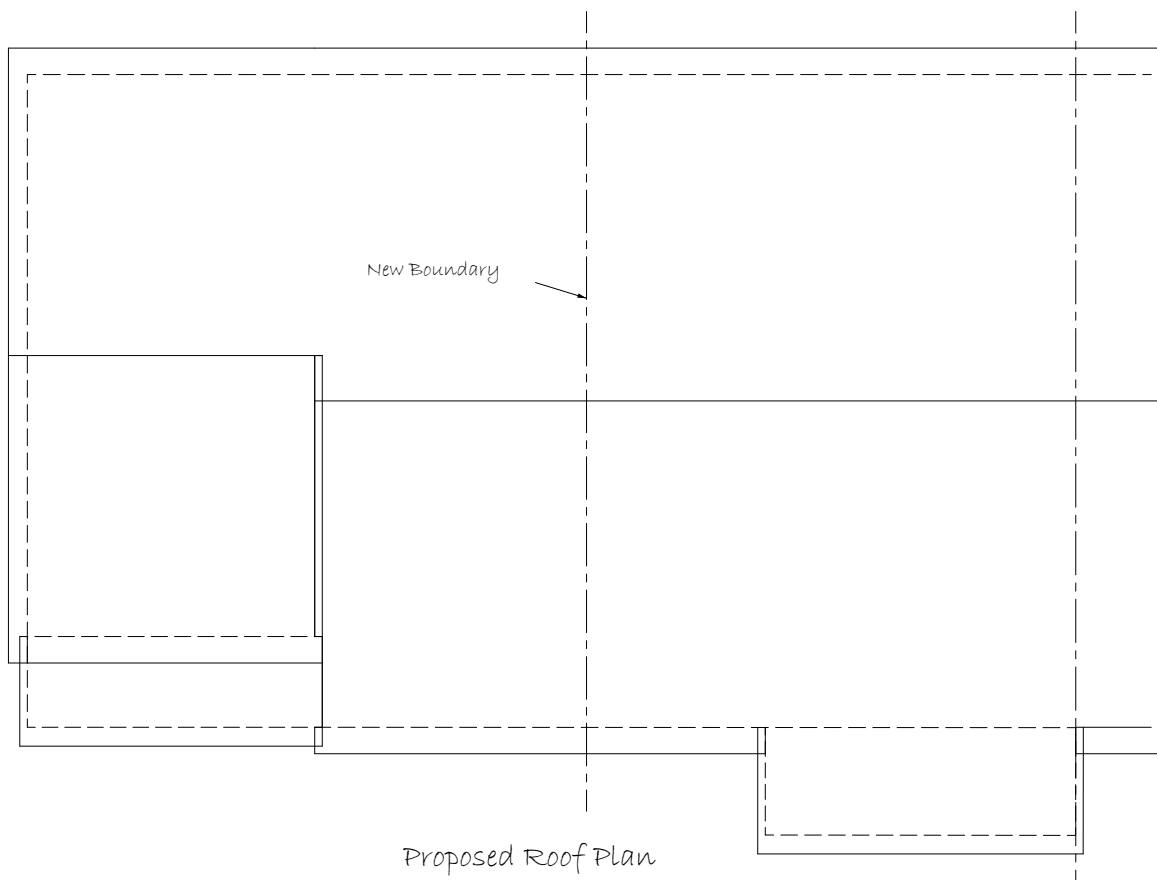


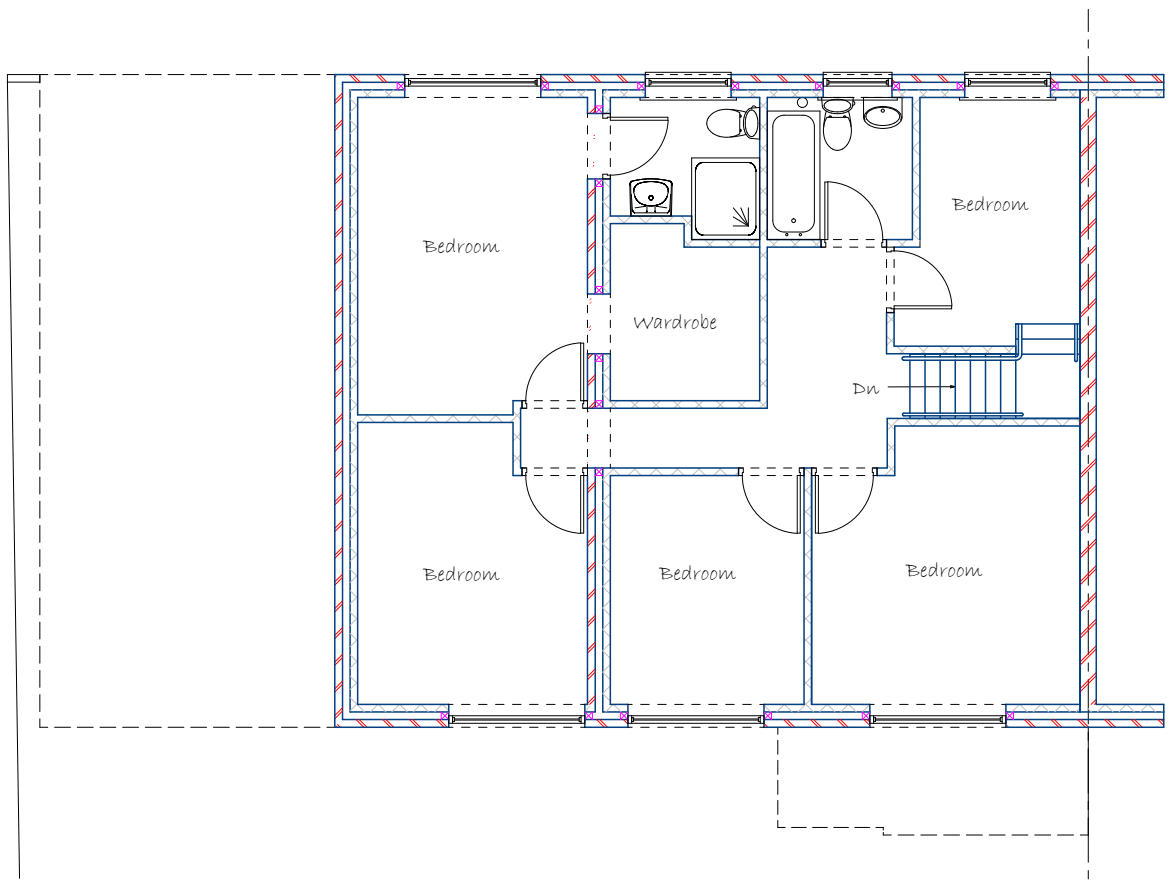

- NOTES
- ALL DRAWINGS TO BE PRINTED AT 100% SCALE. DO NOT FIT TO PRINTER MARGINS WHEN PRINTING.
1. This drawing is copyright of Floor Plans Express. Reproduction is only to take place with written authority.
2. These plans are subject to Planning & Building Regulation Approval or any other statute in law before building work commences.
3. Any structural work where mentioned on this drawing is subject to a qualified structural and civil engineer calculations before building work commences.
4. All boundaries are assumed. To be confirmed on site before building work commences.
5. Only Local Authority Planning Departments may scale dimensions from.
6. Any discrepancies are to be brought to the attention of Floor Plan Express for rectification.
7. All drawings marked preliminary are not to be built or manufactured from.

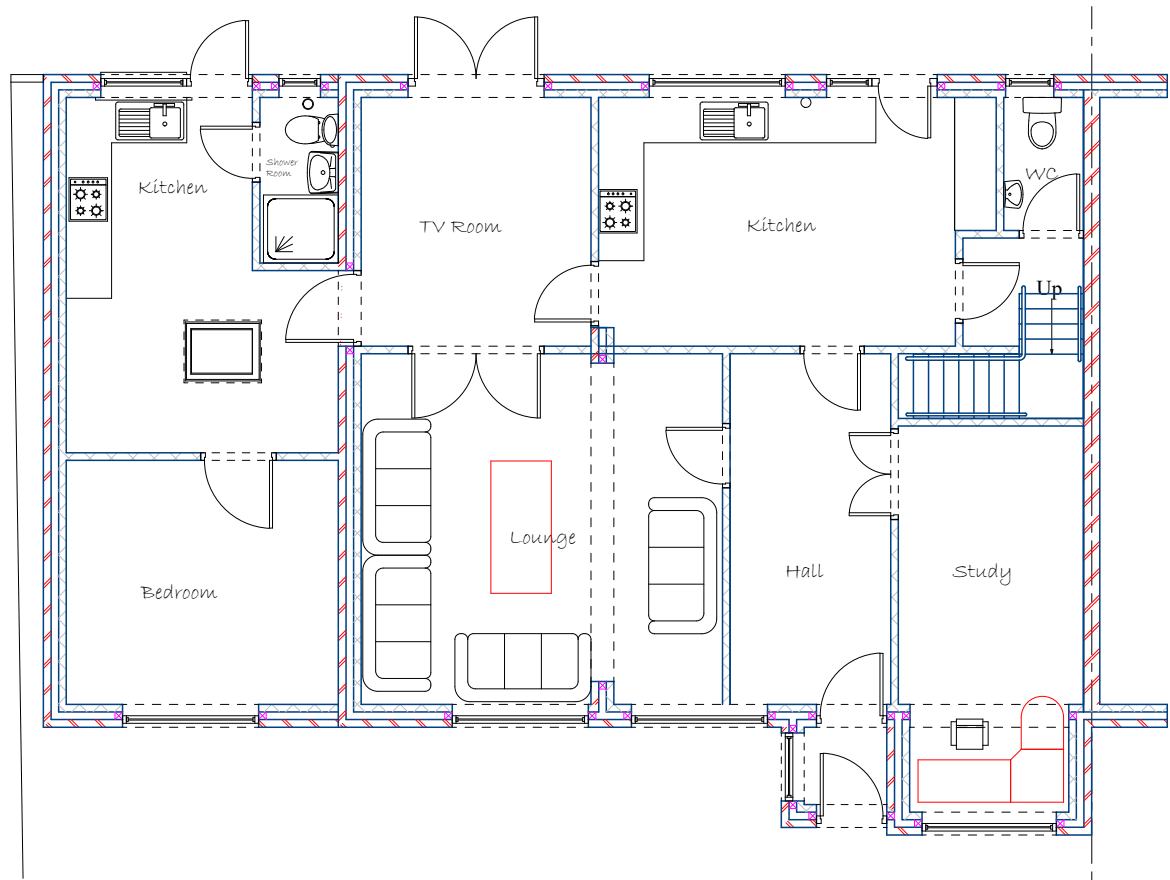

HALSTEAD CLOSE  
(Cul-de-sac)

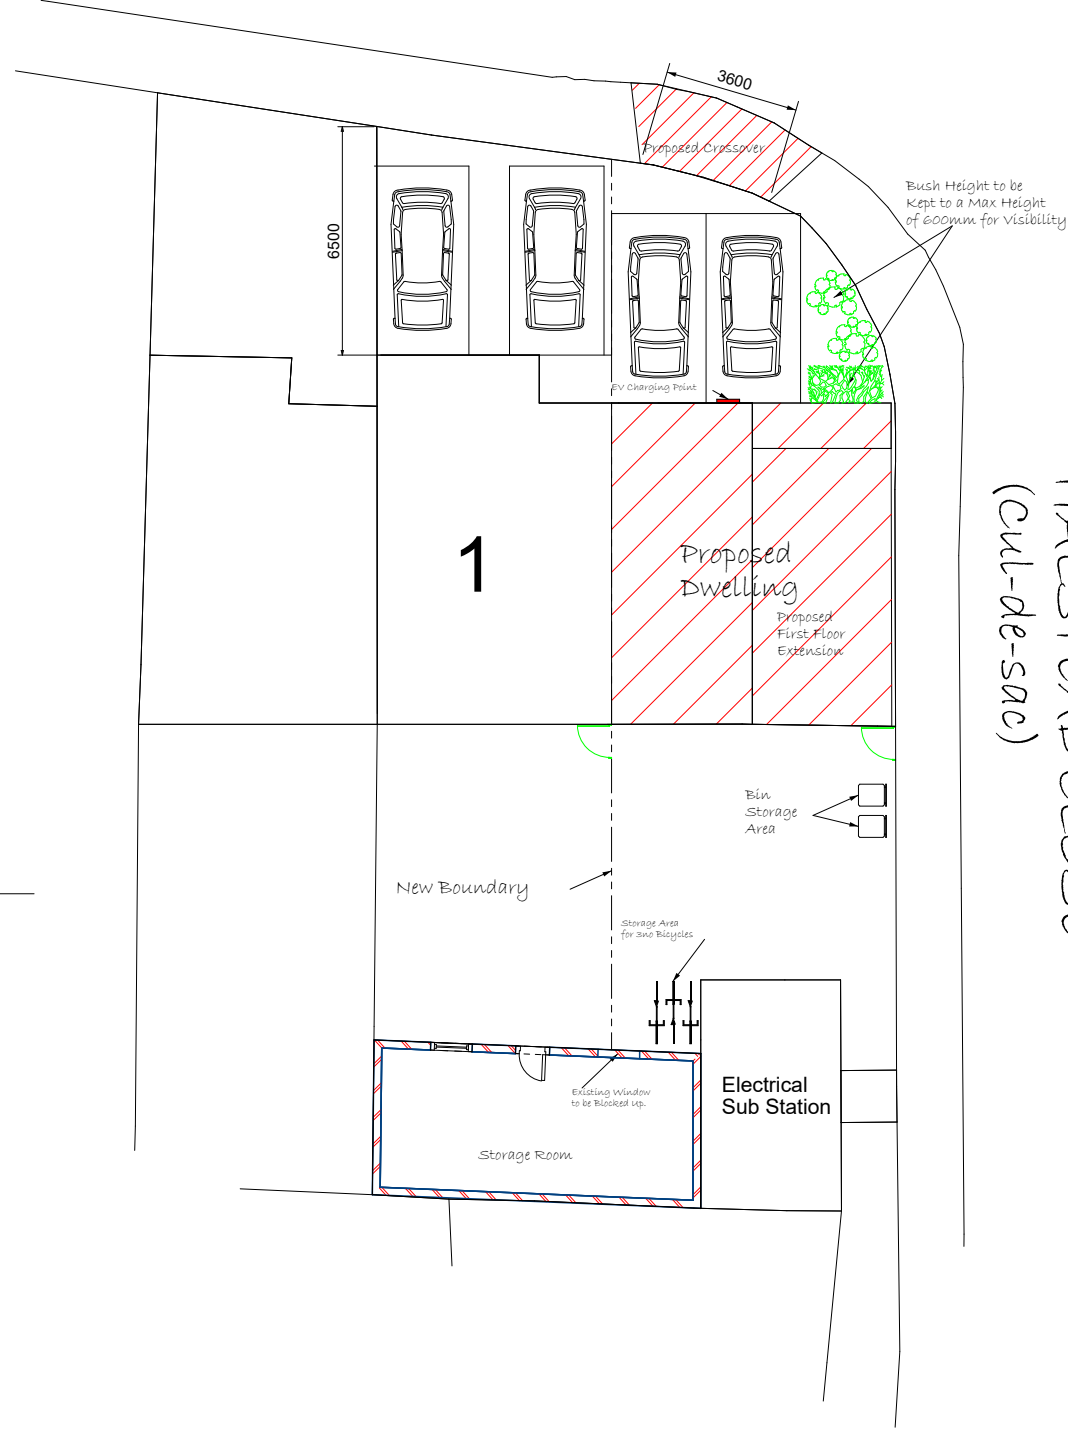

3D Images of Existing Front and Rear Elevation. (NTS)



3D Images of Proposed Front and Rear Elevation. (NTS)



Proposed: First floor side extension followed by division to create two separate dwellings

Clients: Mr. H. Mahmood

Address: 1, Halstead Close  
Woodley  
Reading  
Berkshire  
RG5 4LD

Drawings Included: Existing & Proposed Floor Plans & Elevations (Landscaping)

Drawing No: P/MAH/2025/008

Date: 07/2025

Scale 1:100  
1:200

Drawn by:  
Mark Seagrove

Page Size - A1

8, Spring Walk  
Wargrave  
Reading  
Berkshire  
RG10 8DX

Mob: 07957580355  
Email: mark@floorplansexpress.co.uk  
Website: www.floorplansexpress.co.uk