

DRG. REMAINS COPYRIGHT OF THE ARCHITECT.
DIMENSIONAL DISCREPANCIES TO BE REFERRED
TO THE ARCHITECT
DO NOT SCALE

DATE


Aug 2025

A Door amended

REVISION 3 Drawing

Scale
1:100


0m

 

DRAWING STATUS ☒ PRELIMINARY ☐ FOR APPROVAL ☐ CONSTRUCTION

GROUND FLOOR PLAN

1:100

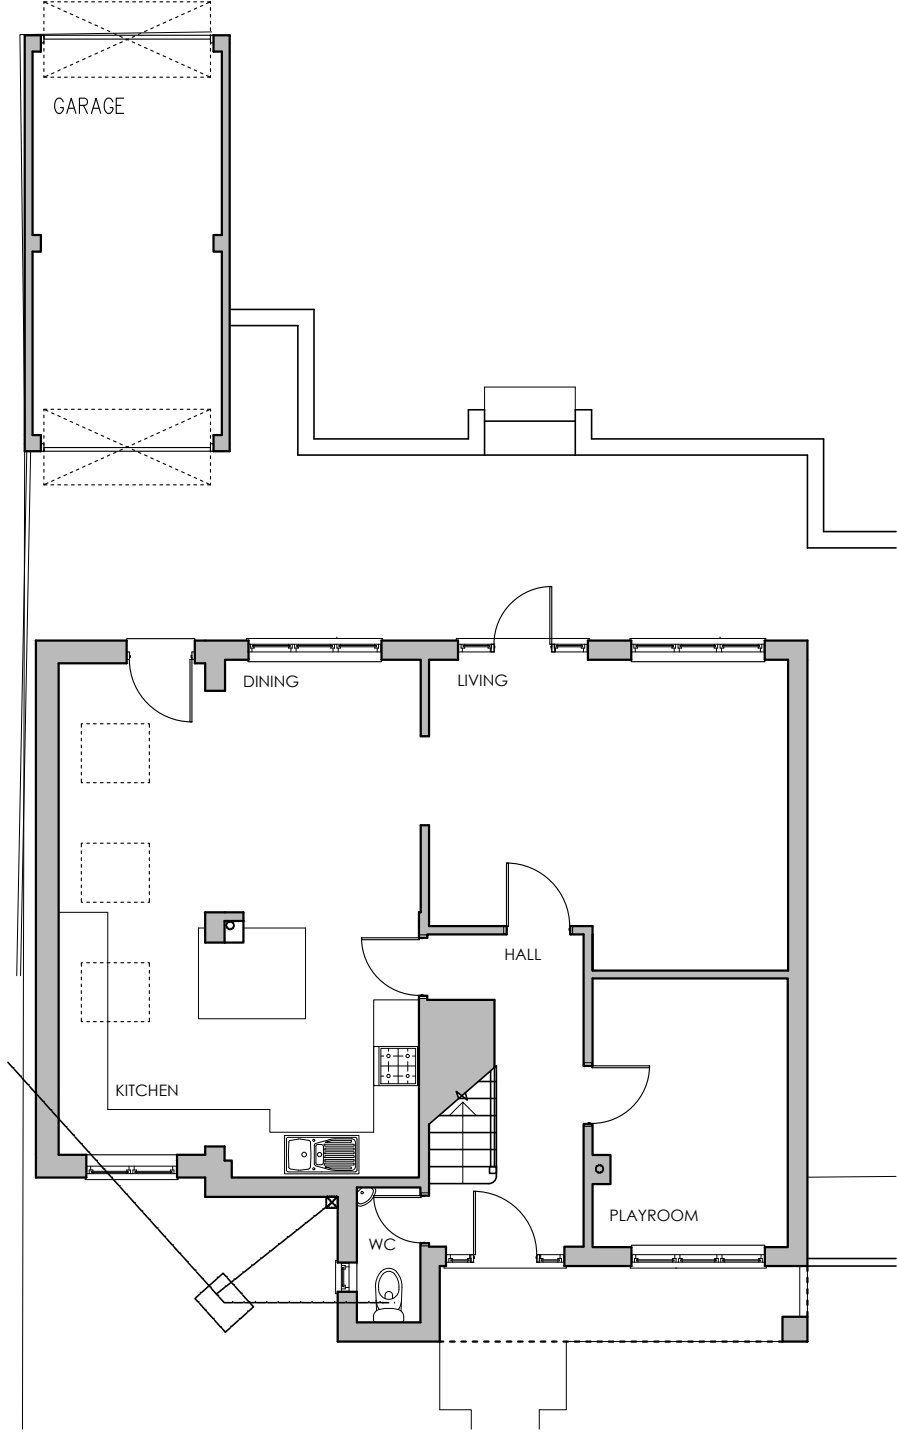

CLIENT

Mr & Mrs Nicholson

-

-

DRG TITLE

Existing Plans

JOB TITLE

Proposed Extension

92 Woosehill Lane

Wokingham

JOB No.

2405

DWG No.

02

DATE

June 24

SCALE

1:100

REV.

A



anne owen
architects

Anne Owen Architects Ltd
24 Springfield Park, Twyford, Reading RG10 9JH
+44(0)118 932 0846 / 07788 262602
anne@annehearchitect.co.uk
www.annehearchitect.co.uk

Director: Anne Owen BA (Hons) BAch RIBA
Company Registered in England & Wales No. 8861202