

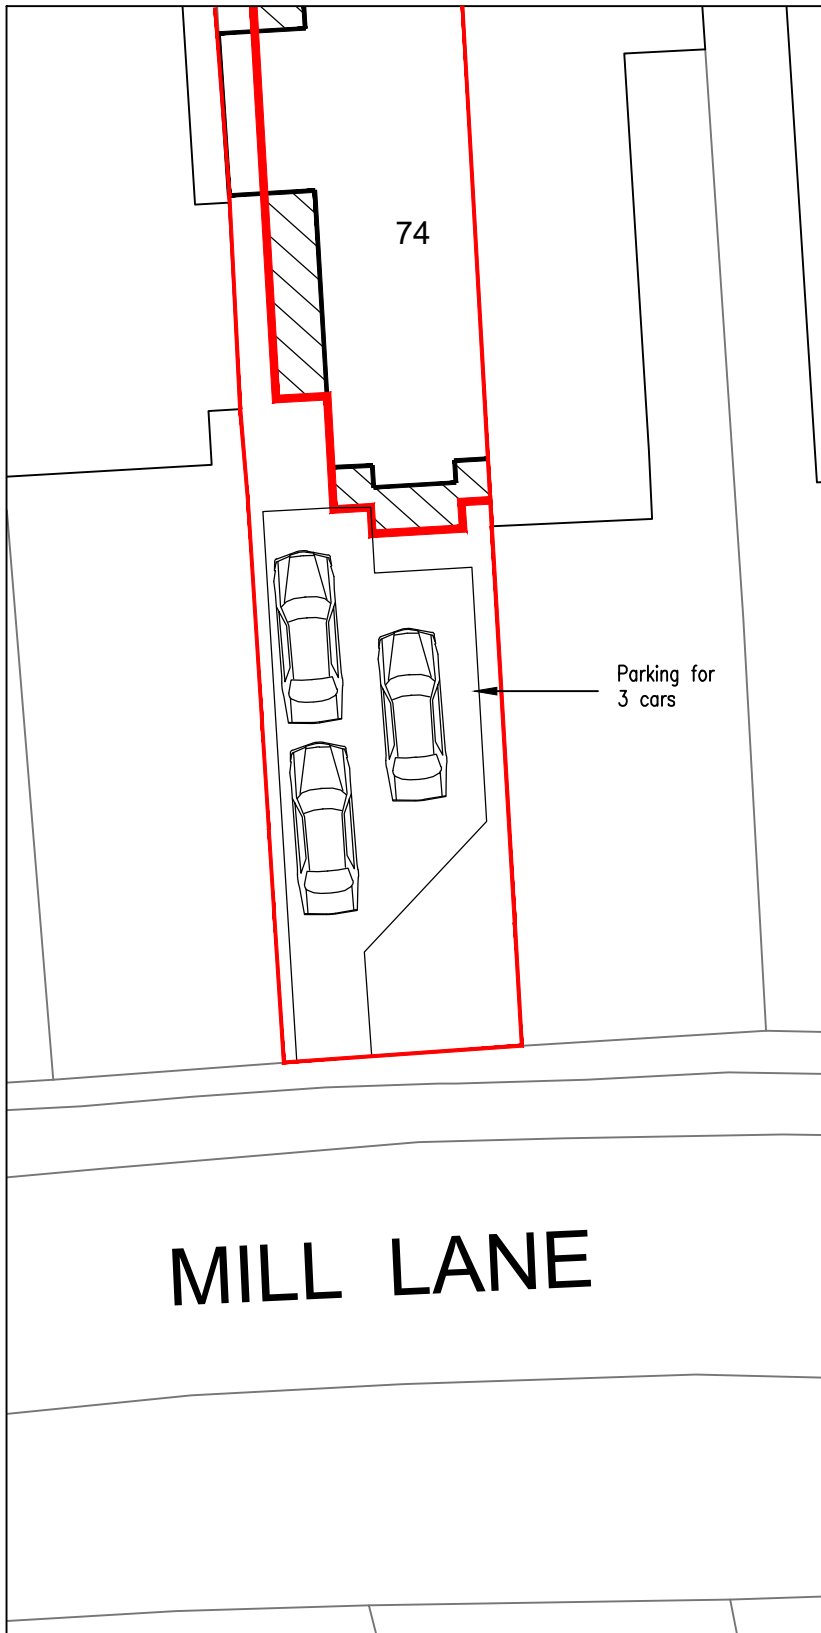


 

© Crown Copyright and database rights 2023 OS Licence no. AC0000849896

Site Plan
1:200

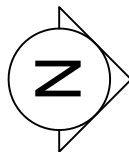

Notes:

1) Reproduction in whole or in part is prohibited without the permission of Ordnance Survey

MK	REVISION	DATE

DRAWING TITLE

Parking Provision

CONTRACT

Alterations & Extension 74 Mill Lane Earley RG6 7JE
--

John Millard

Planning & Design Services

t: 0772 999 9679 e: john.millard12@gmail.com

Scales 1:200	Drg. No. 77ML/P/06
Drawn JM	Date 04/24