




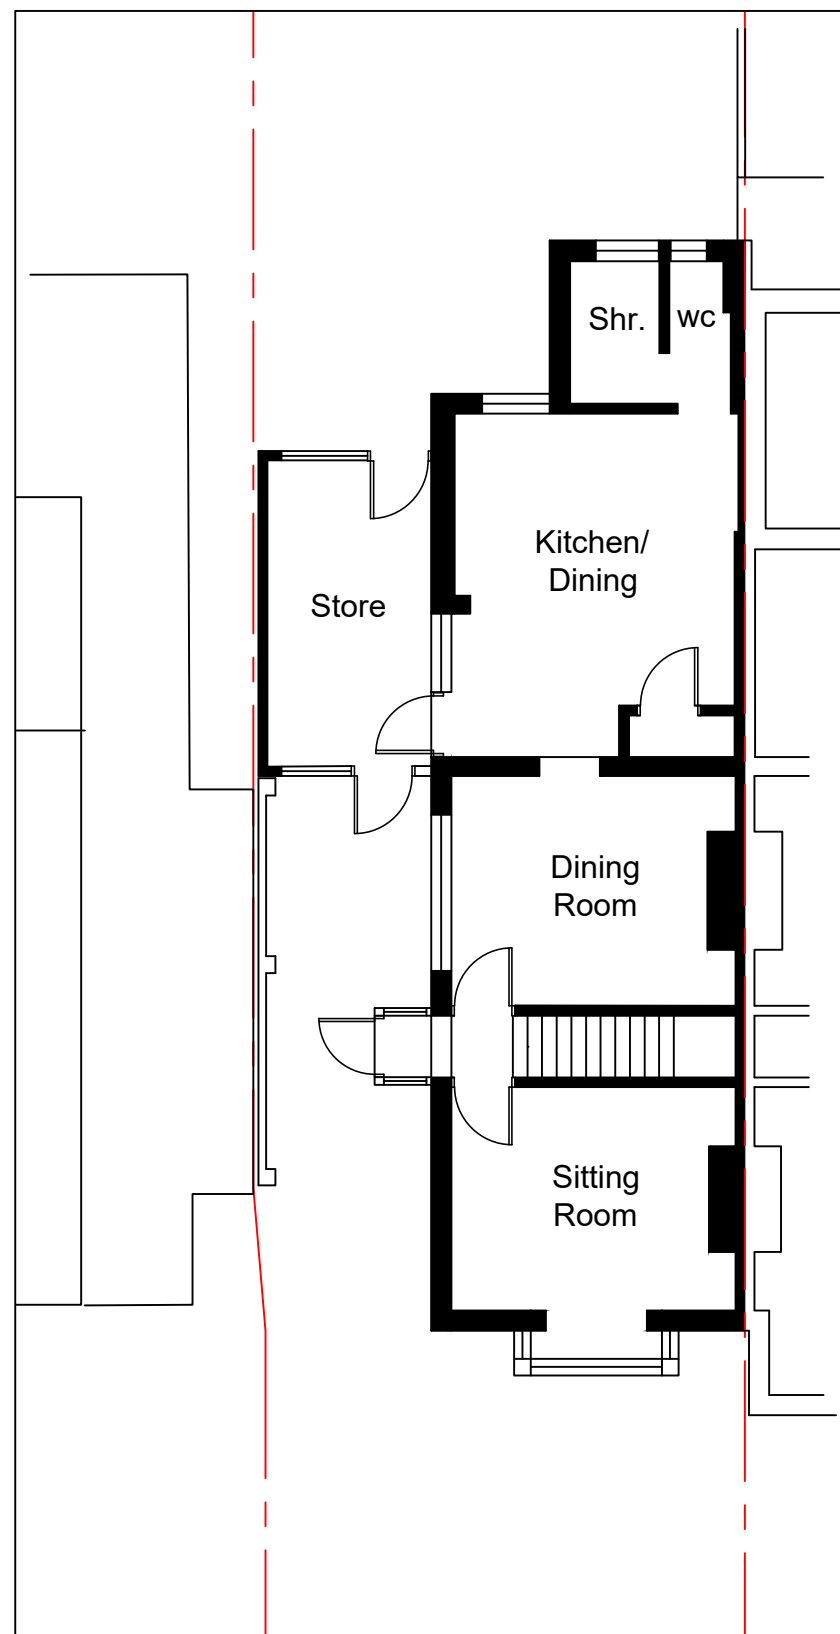


Ground Floor Plan

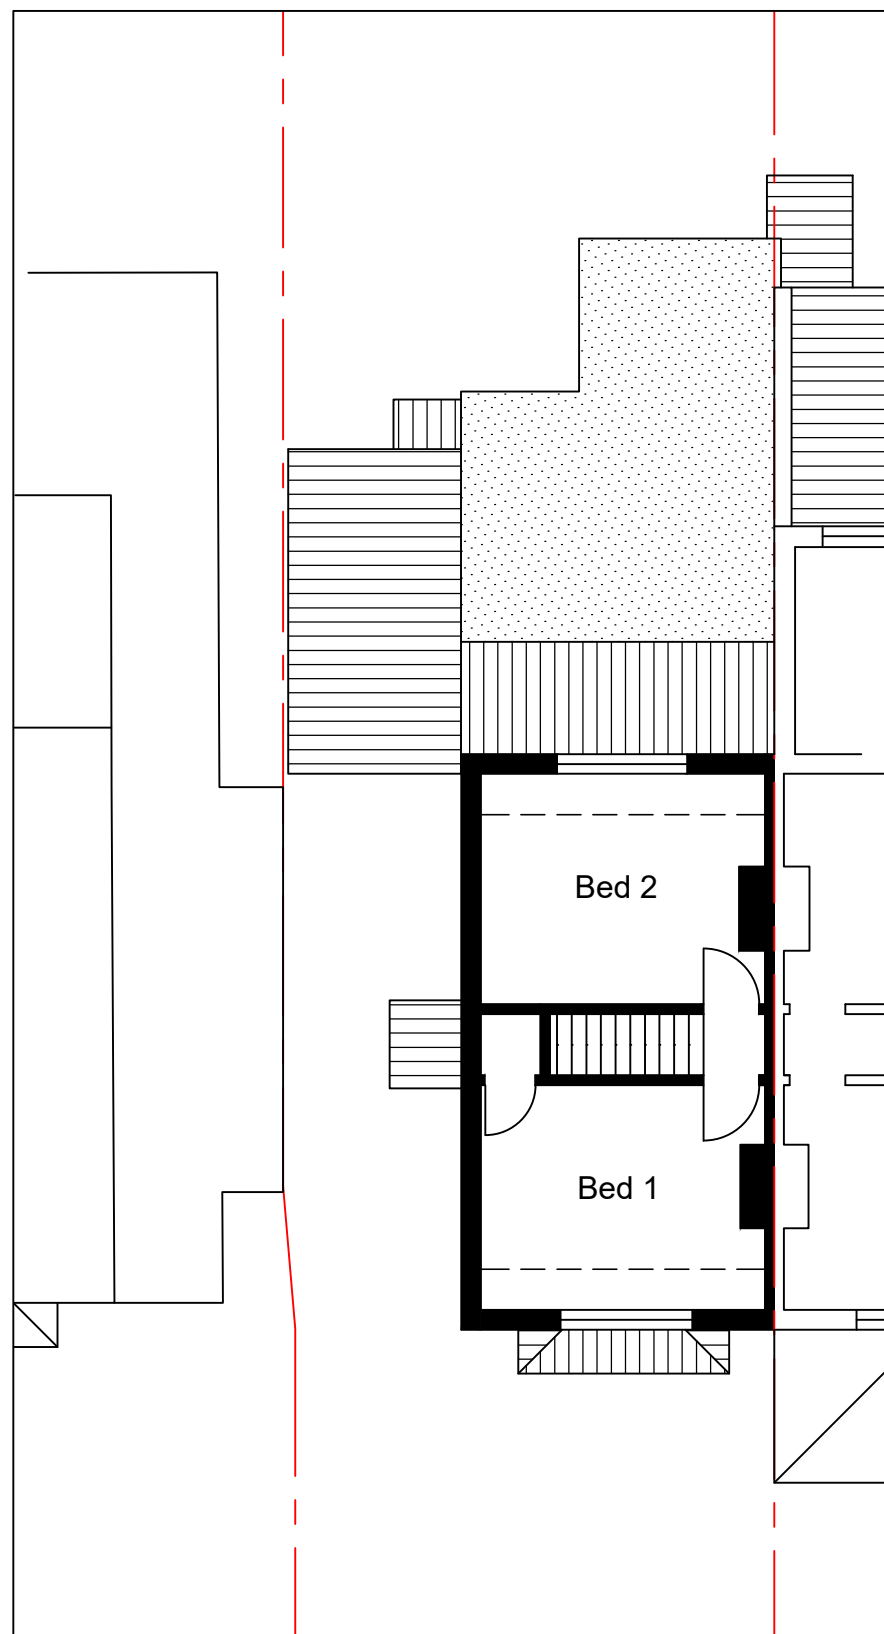

1st Floor Plan

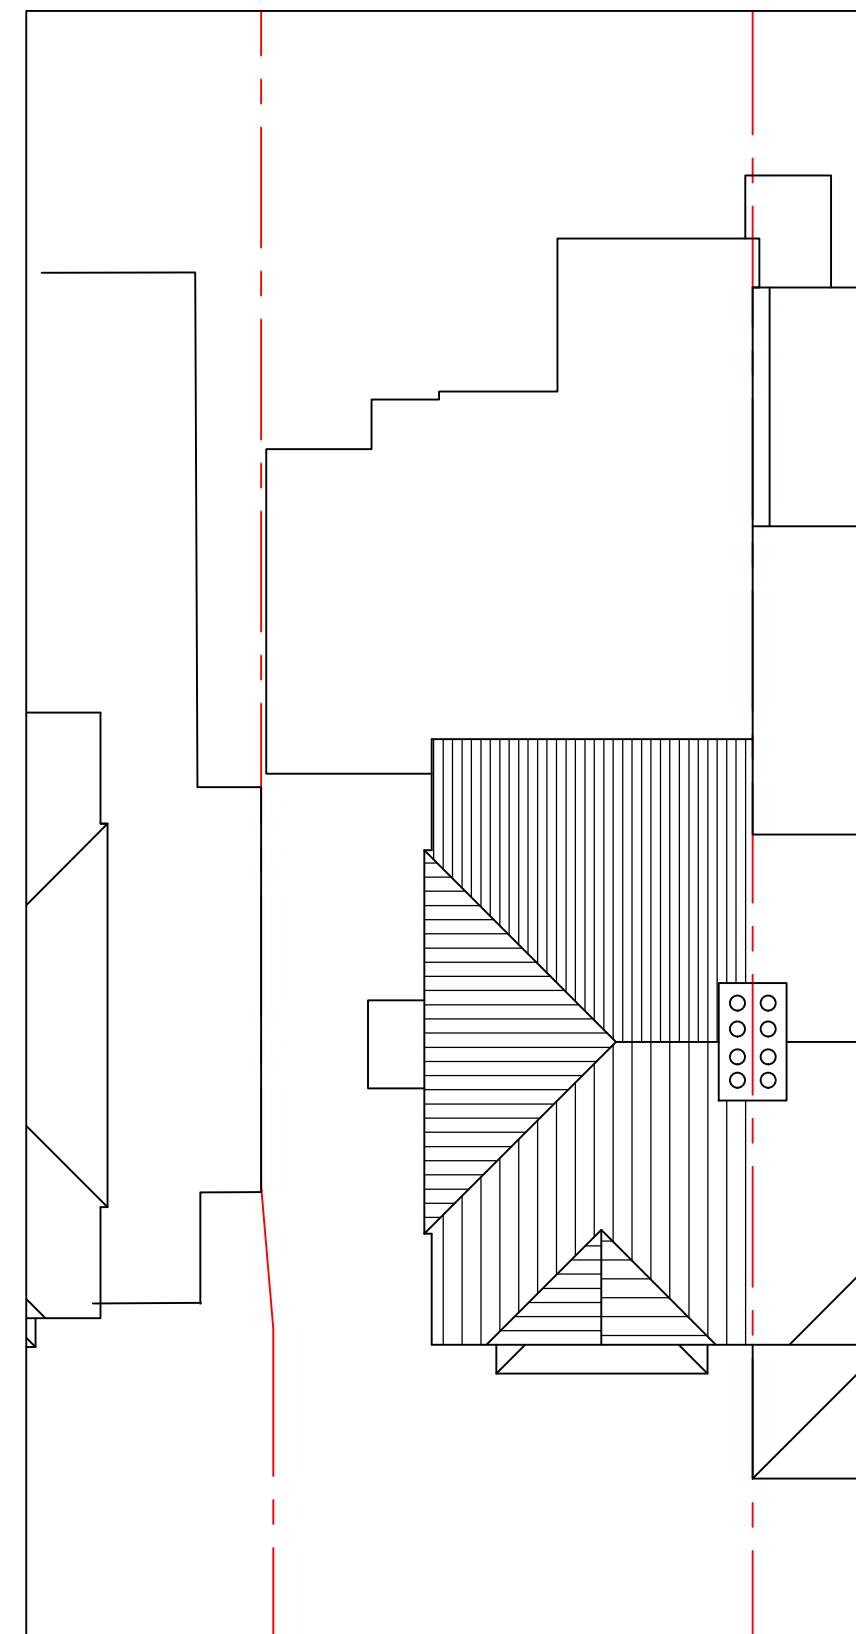

Roof Plan

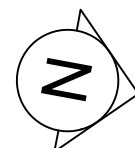

A3

MK		
	REVISION	DATE

DRAWING TITLE
Existing Plans

CONTRACT
Alterations & Extension
74 Mill Lane
Earley
RG6 7JE

John Millard	
Planning & Design Services	
t: 07729 999679 e: john.millard12@gmail.com	
Scales 1:100 @ A3	Drg. No.
Drawn JM	77ML/P/02
Date 03/24	