




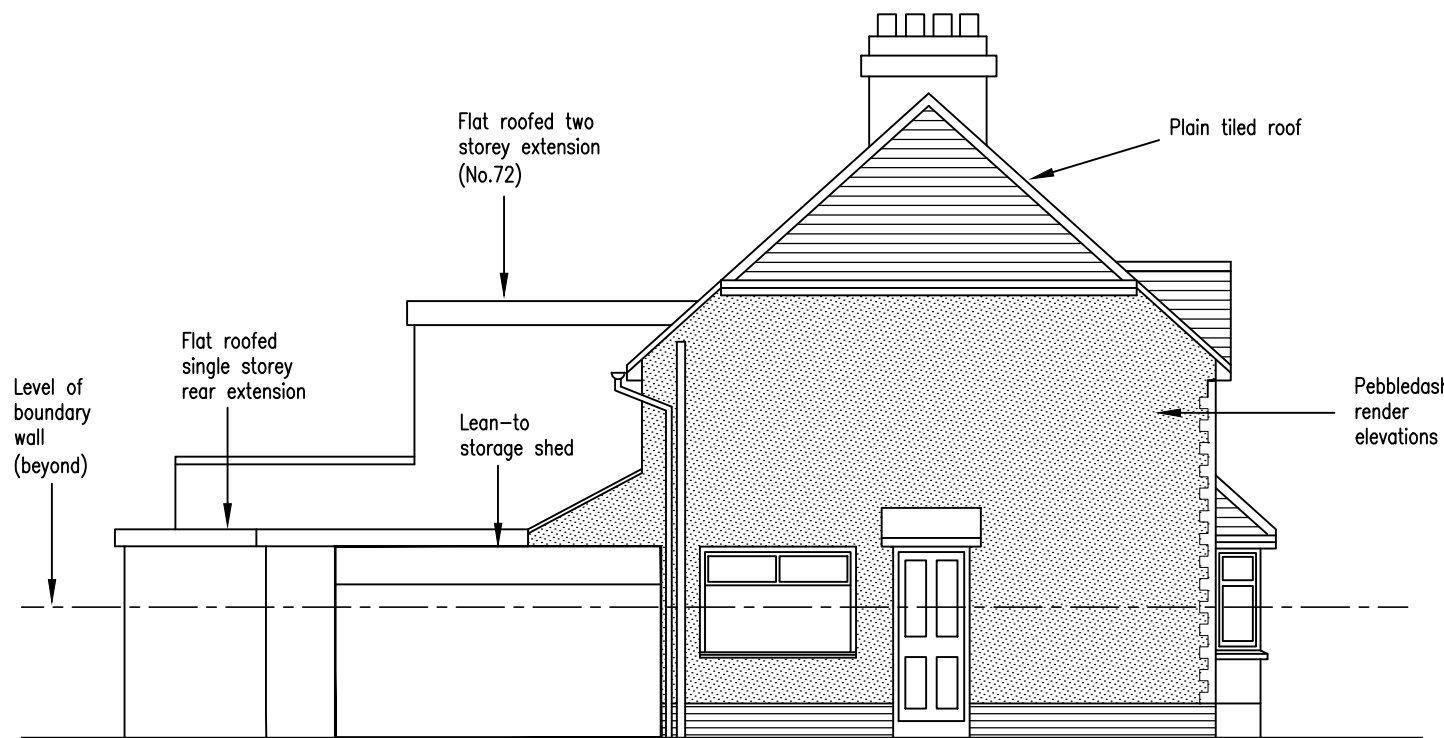


Side Elevation (South)

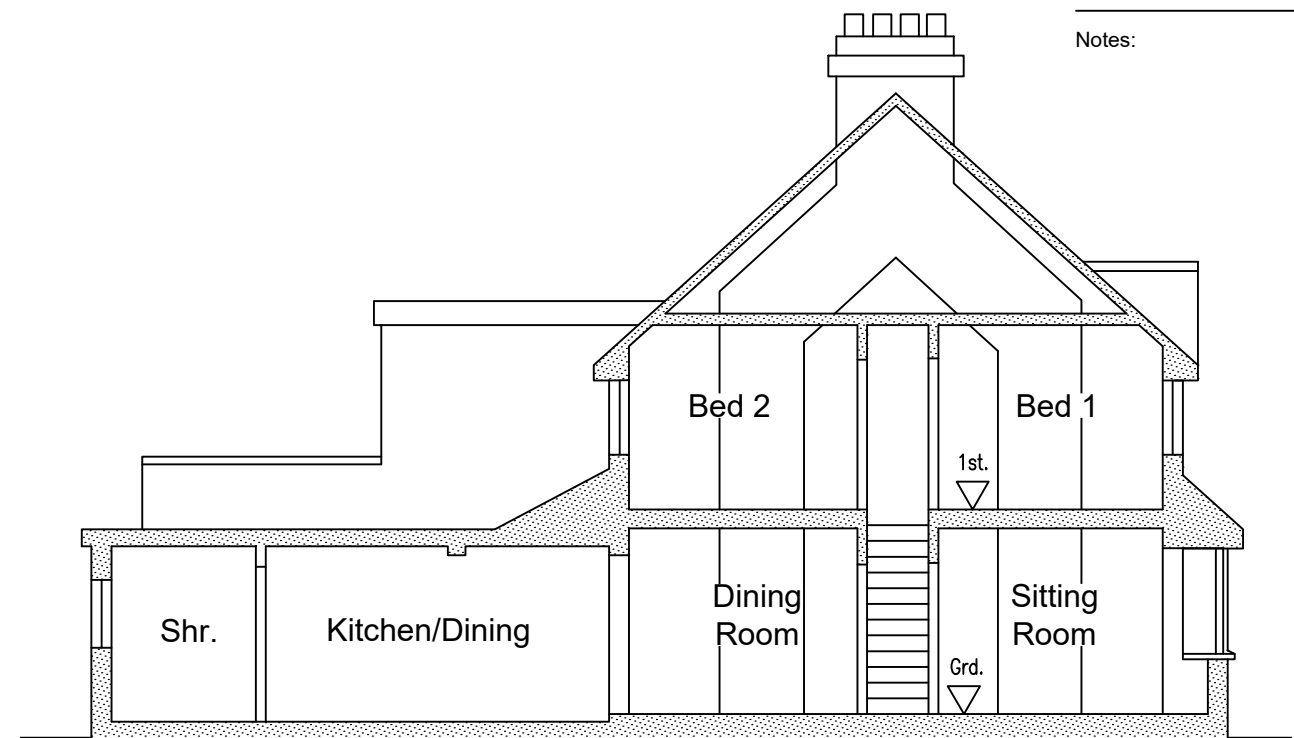

Section

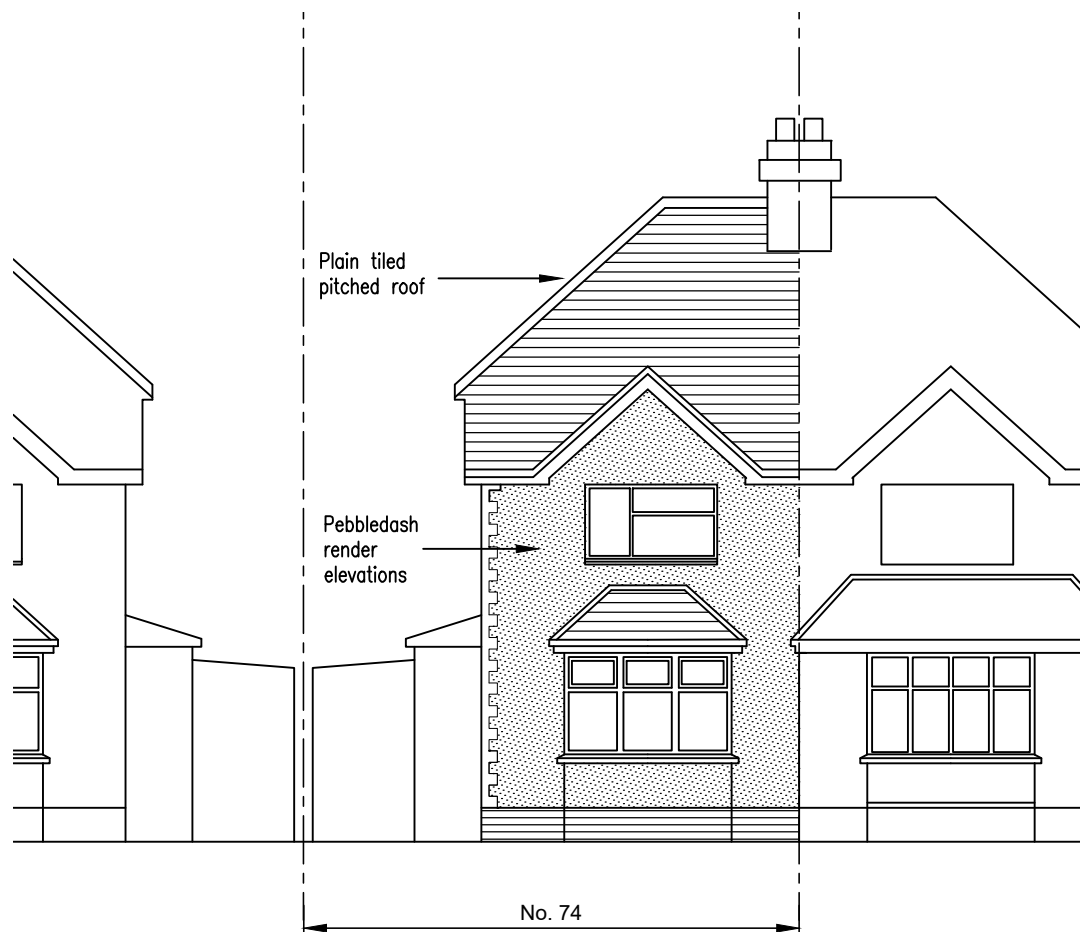

Front Elevation (East)

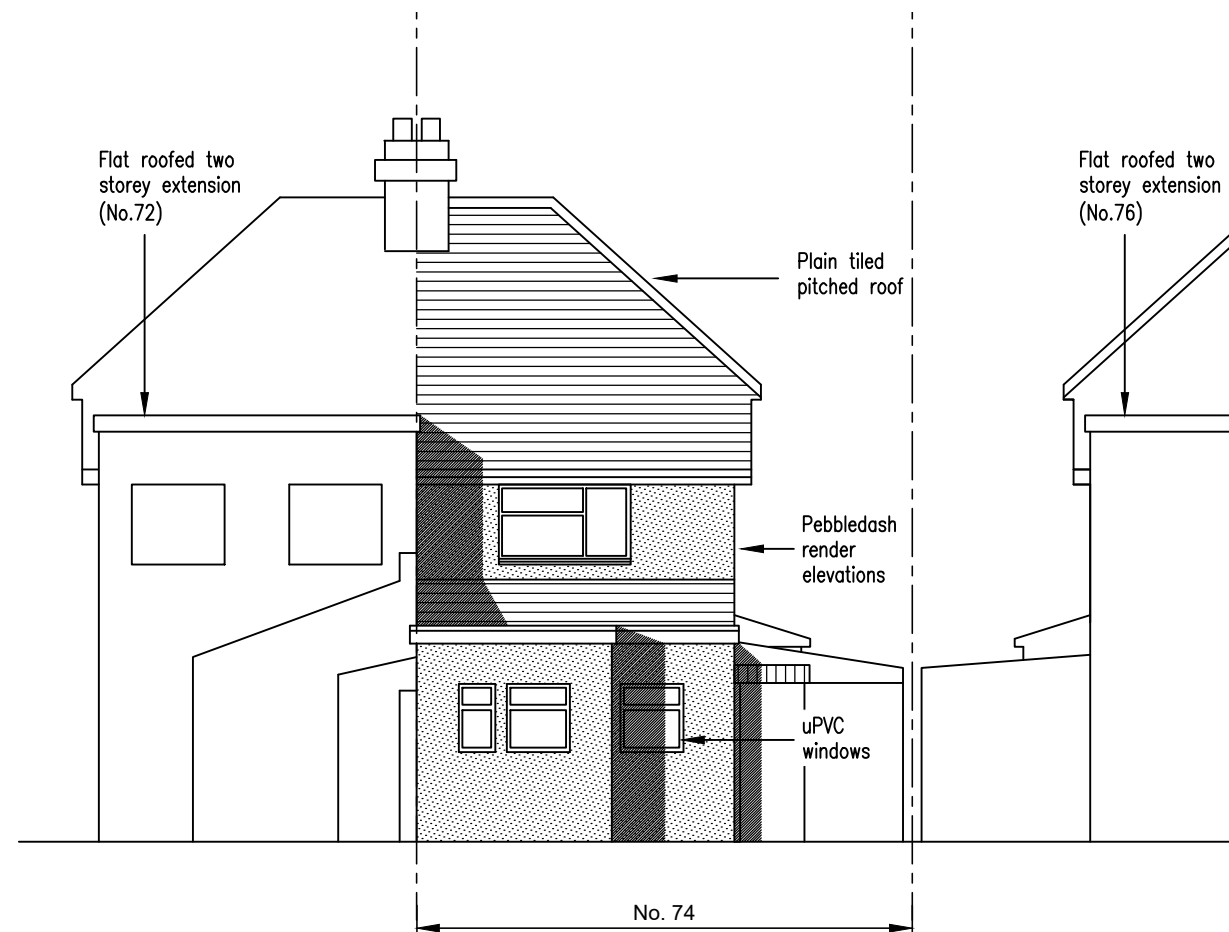

Rear Elevation (West)

Notes:

MK	REVISION	DATE

DRAWING TITLE

Existing Elevations

CONTRACT

Alterations & Extension
74 Mill Lane
Earley
RG6 7JE

John Millard
Planning & Design Services
t: 0772 999 9679 e: john.millard12@gmail.com

Scales 1:100	Drg. No.
Drawn JM	Date 03/24
	74ML/P/03