


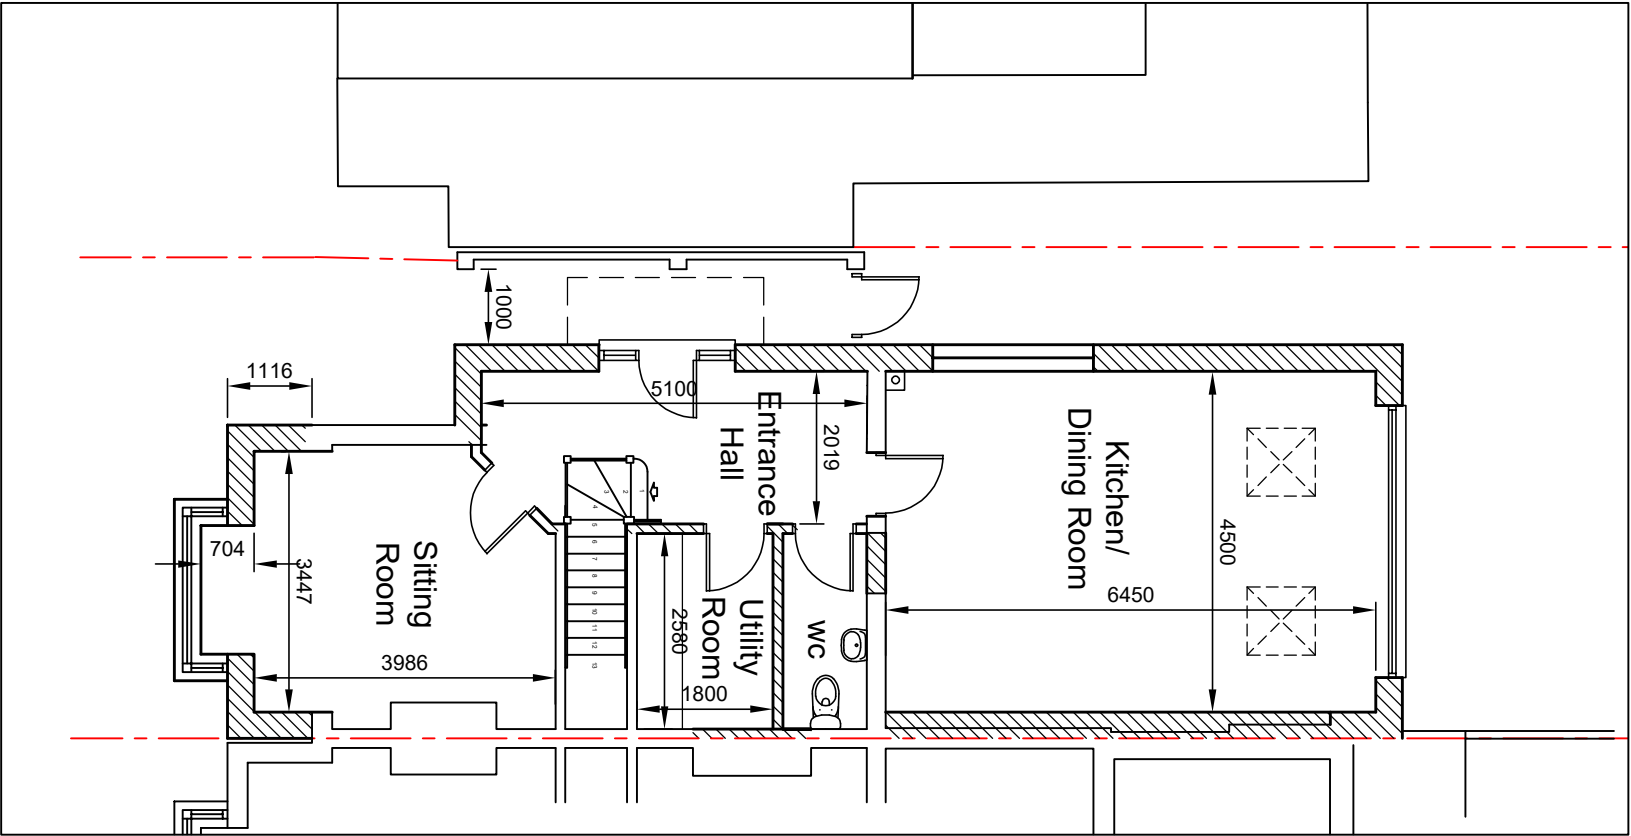
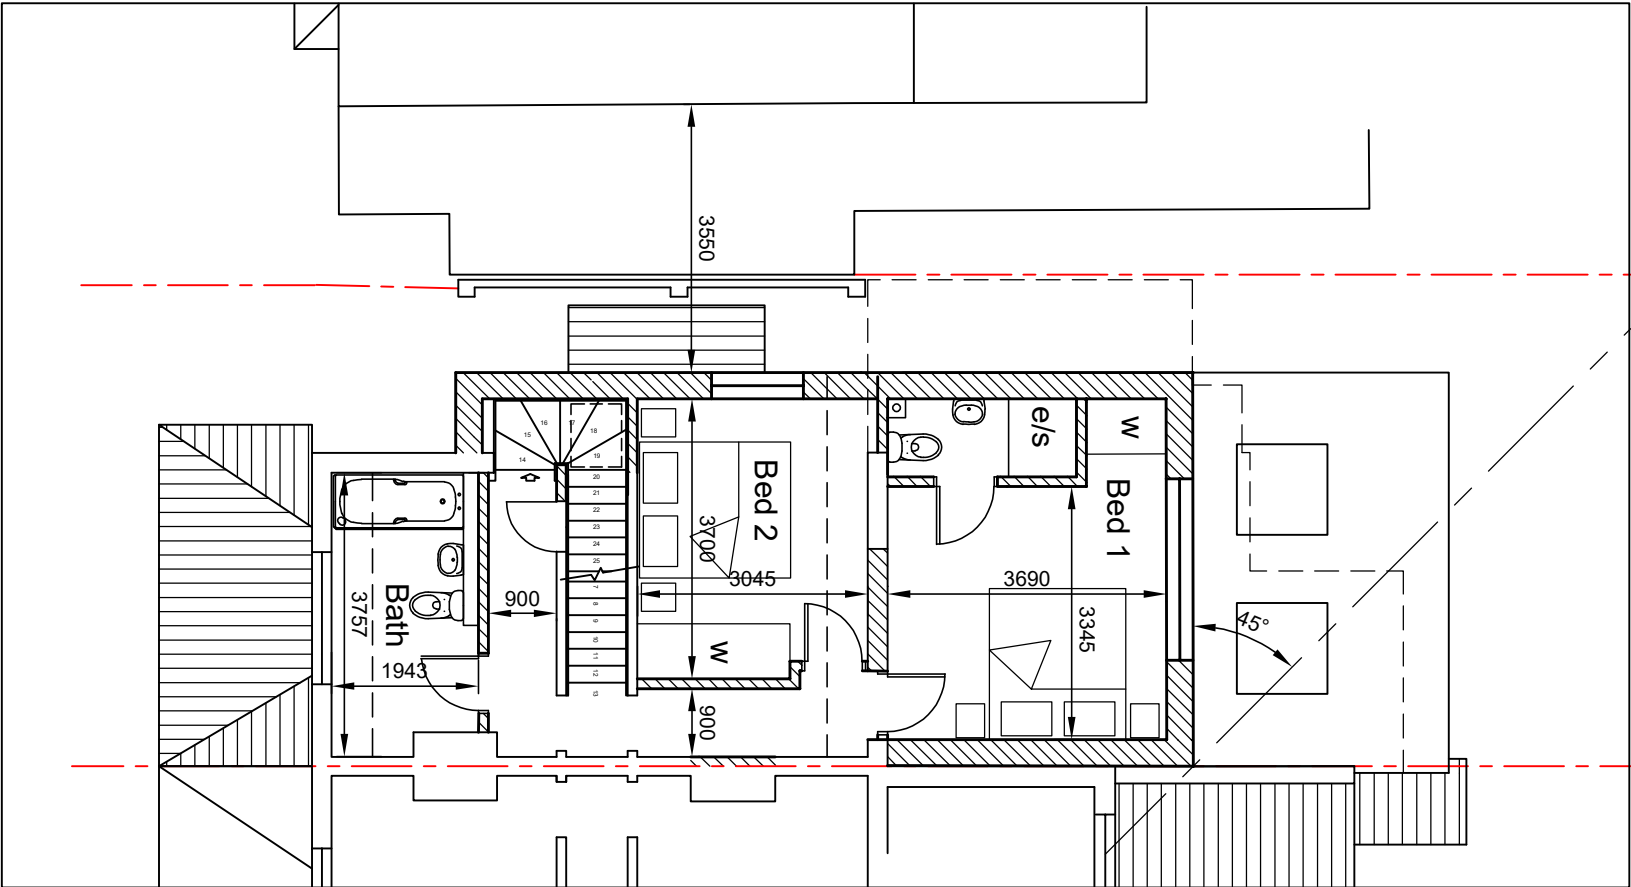


 

Ground Floor Plan

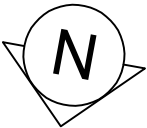

1st Floor Plan

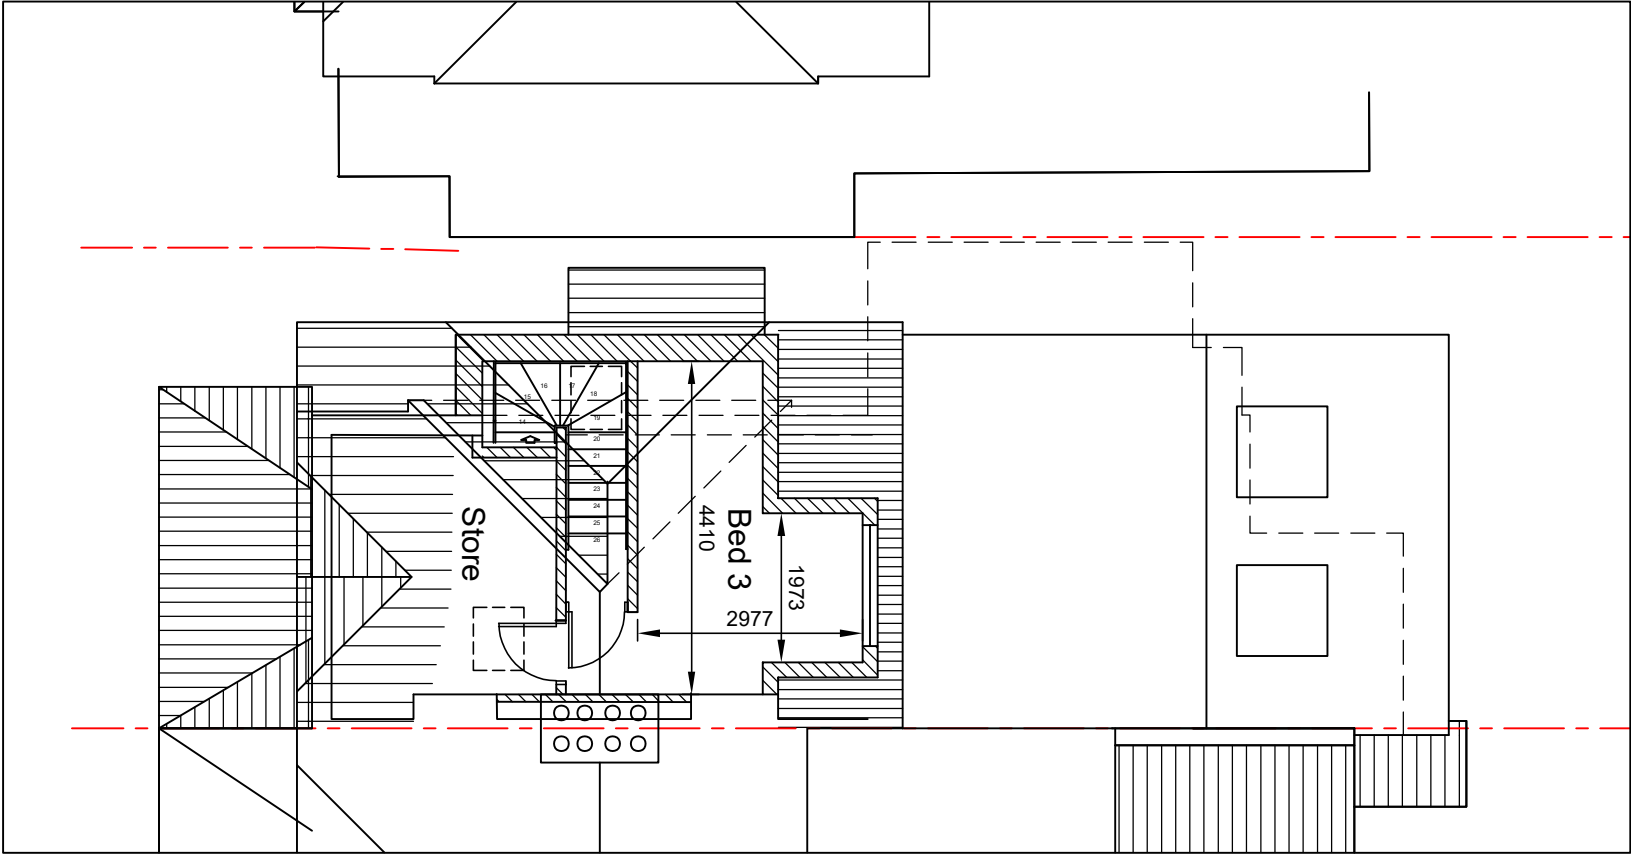

2nd Floor/Loft Plan

A	Plans revised following refusal of application 241054	12/8/24
MMK	REVISION	DATE

DRAWING TITLE

Proposed Plans

CONTRACT

Alterations & Extension
74 Mill Lane
Earley
RG6 7JE

John Millard
Planning & Design Services
t: 07729 999679 e: john.millard12@gmail.com

Scales: 1:100 @ A3
Drawn JM Date 03/24

Dwg. No. 77ML/P/04 A