




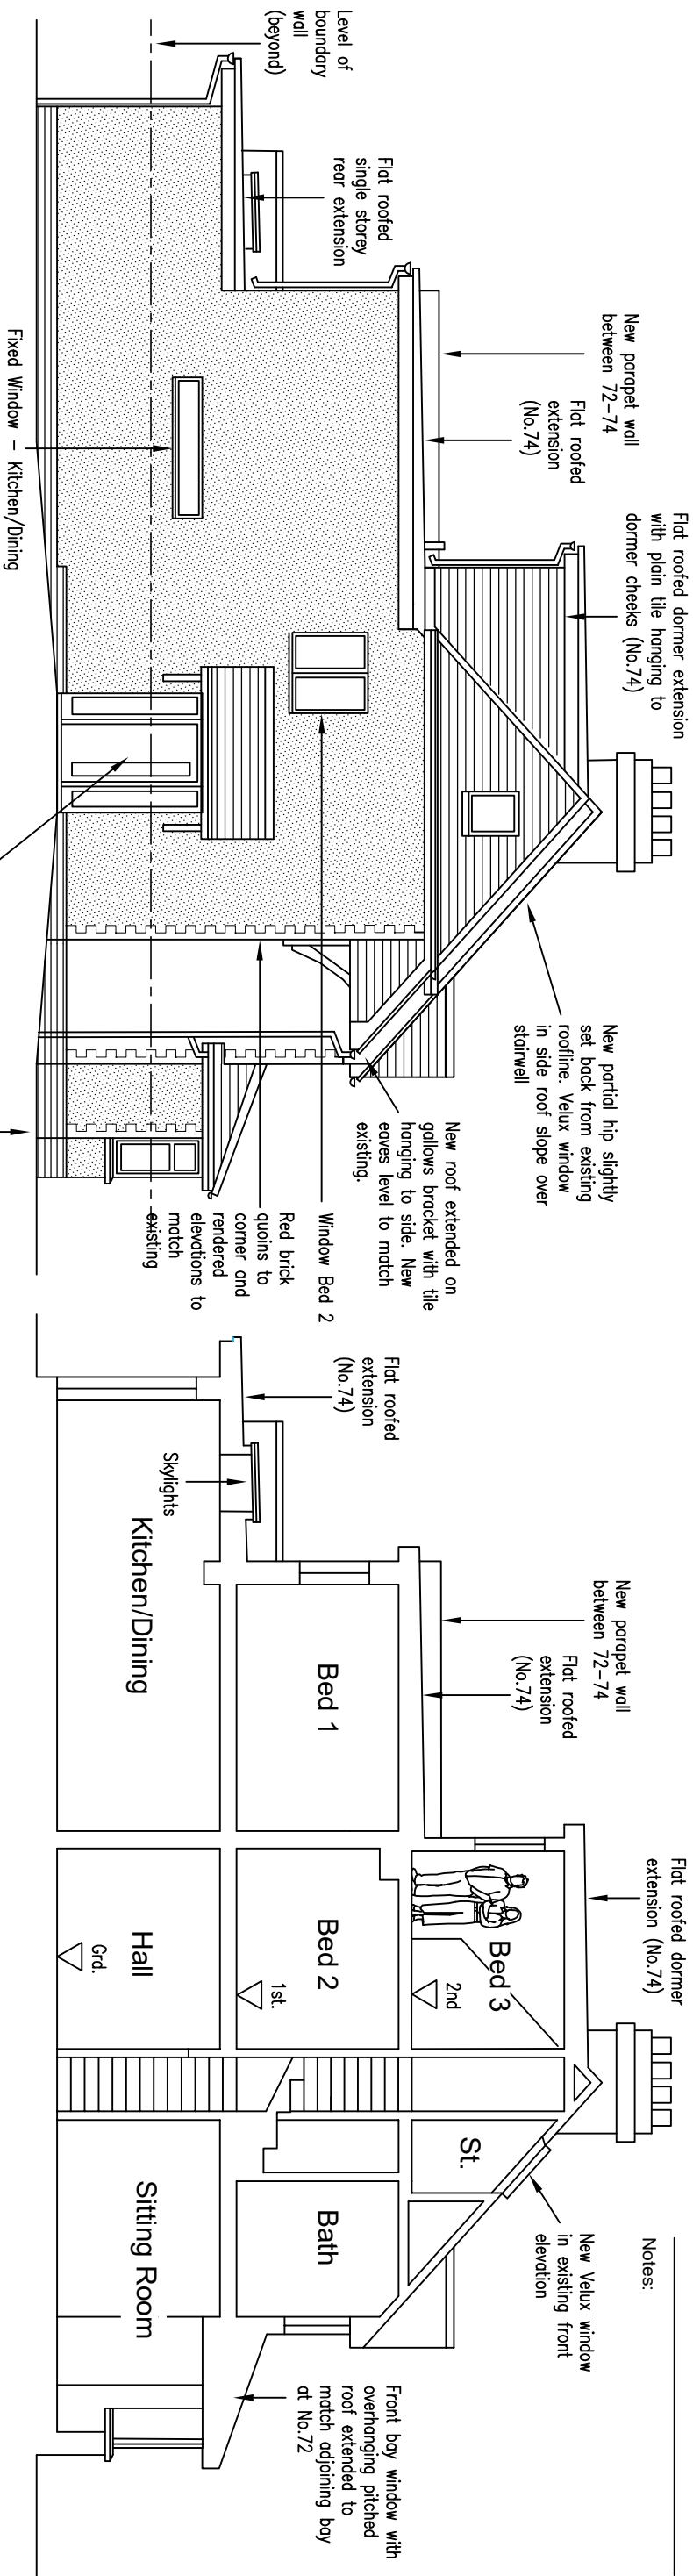


Side Elevation (South)

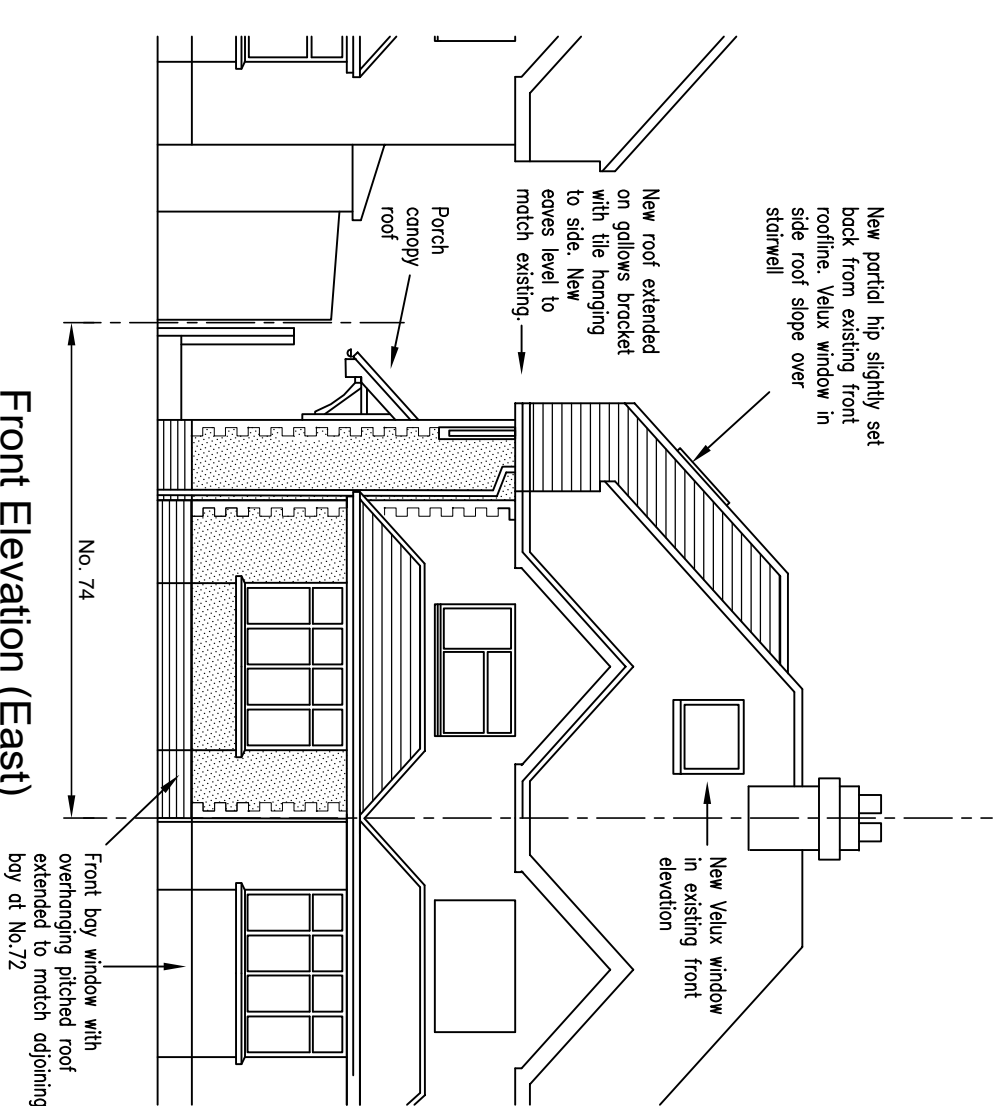

Front Elevation (East)

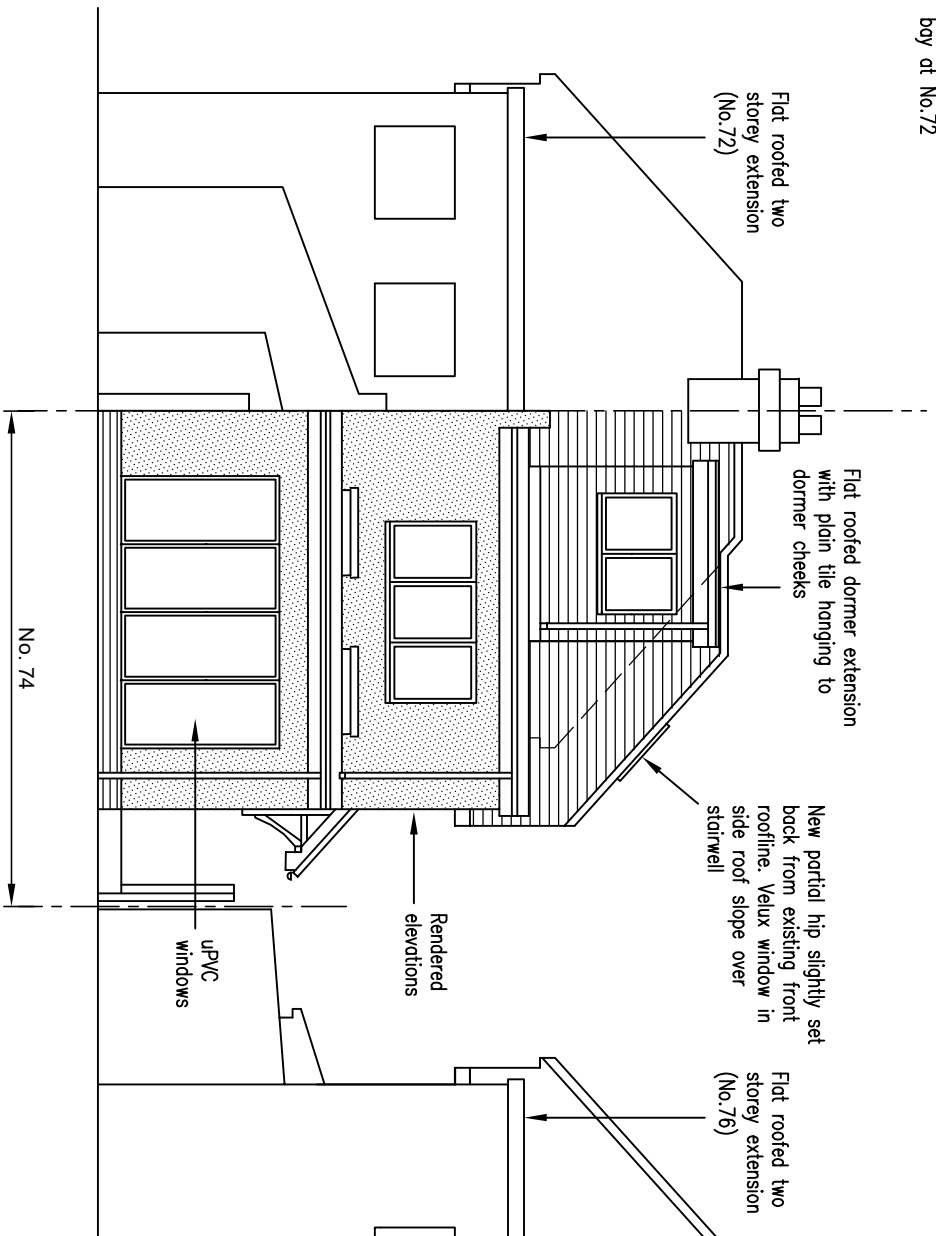

Rear Elevation (West)

 

A	Elevations revised following refusal of application 241054	12/8/24
MK	REVISION	DATE

DRAWING TITLE

Proposed Elevations

CONTRACT

Alterations & Extension
74 Mill Lane
Earley
RG6 7JE

John Millard

Planning & Design Services

t: 0772 999 9679 e: john.millard12@gmail.com

Scales 1:100	Dwg No.
Drawn JM	Date 03/24
	74ML/P/05 A