

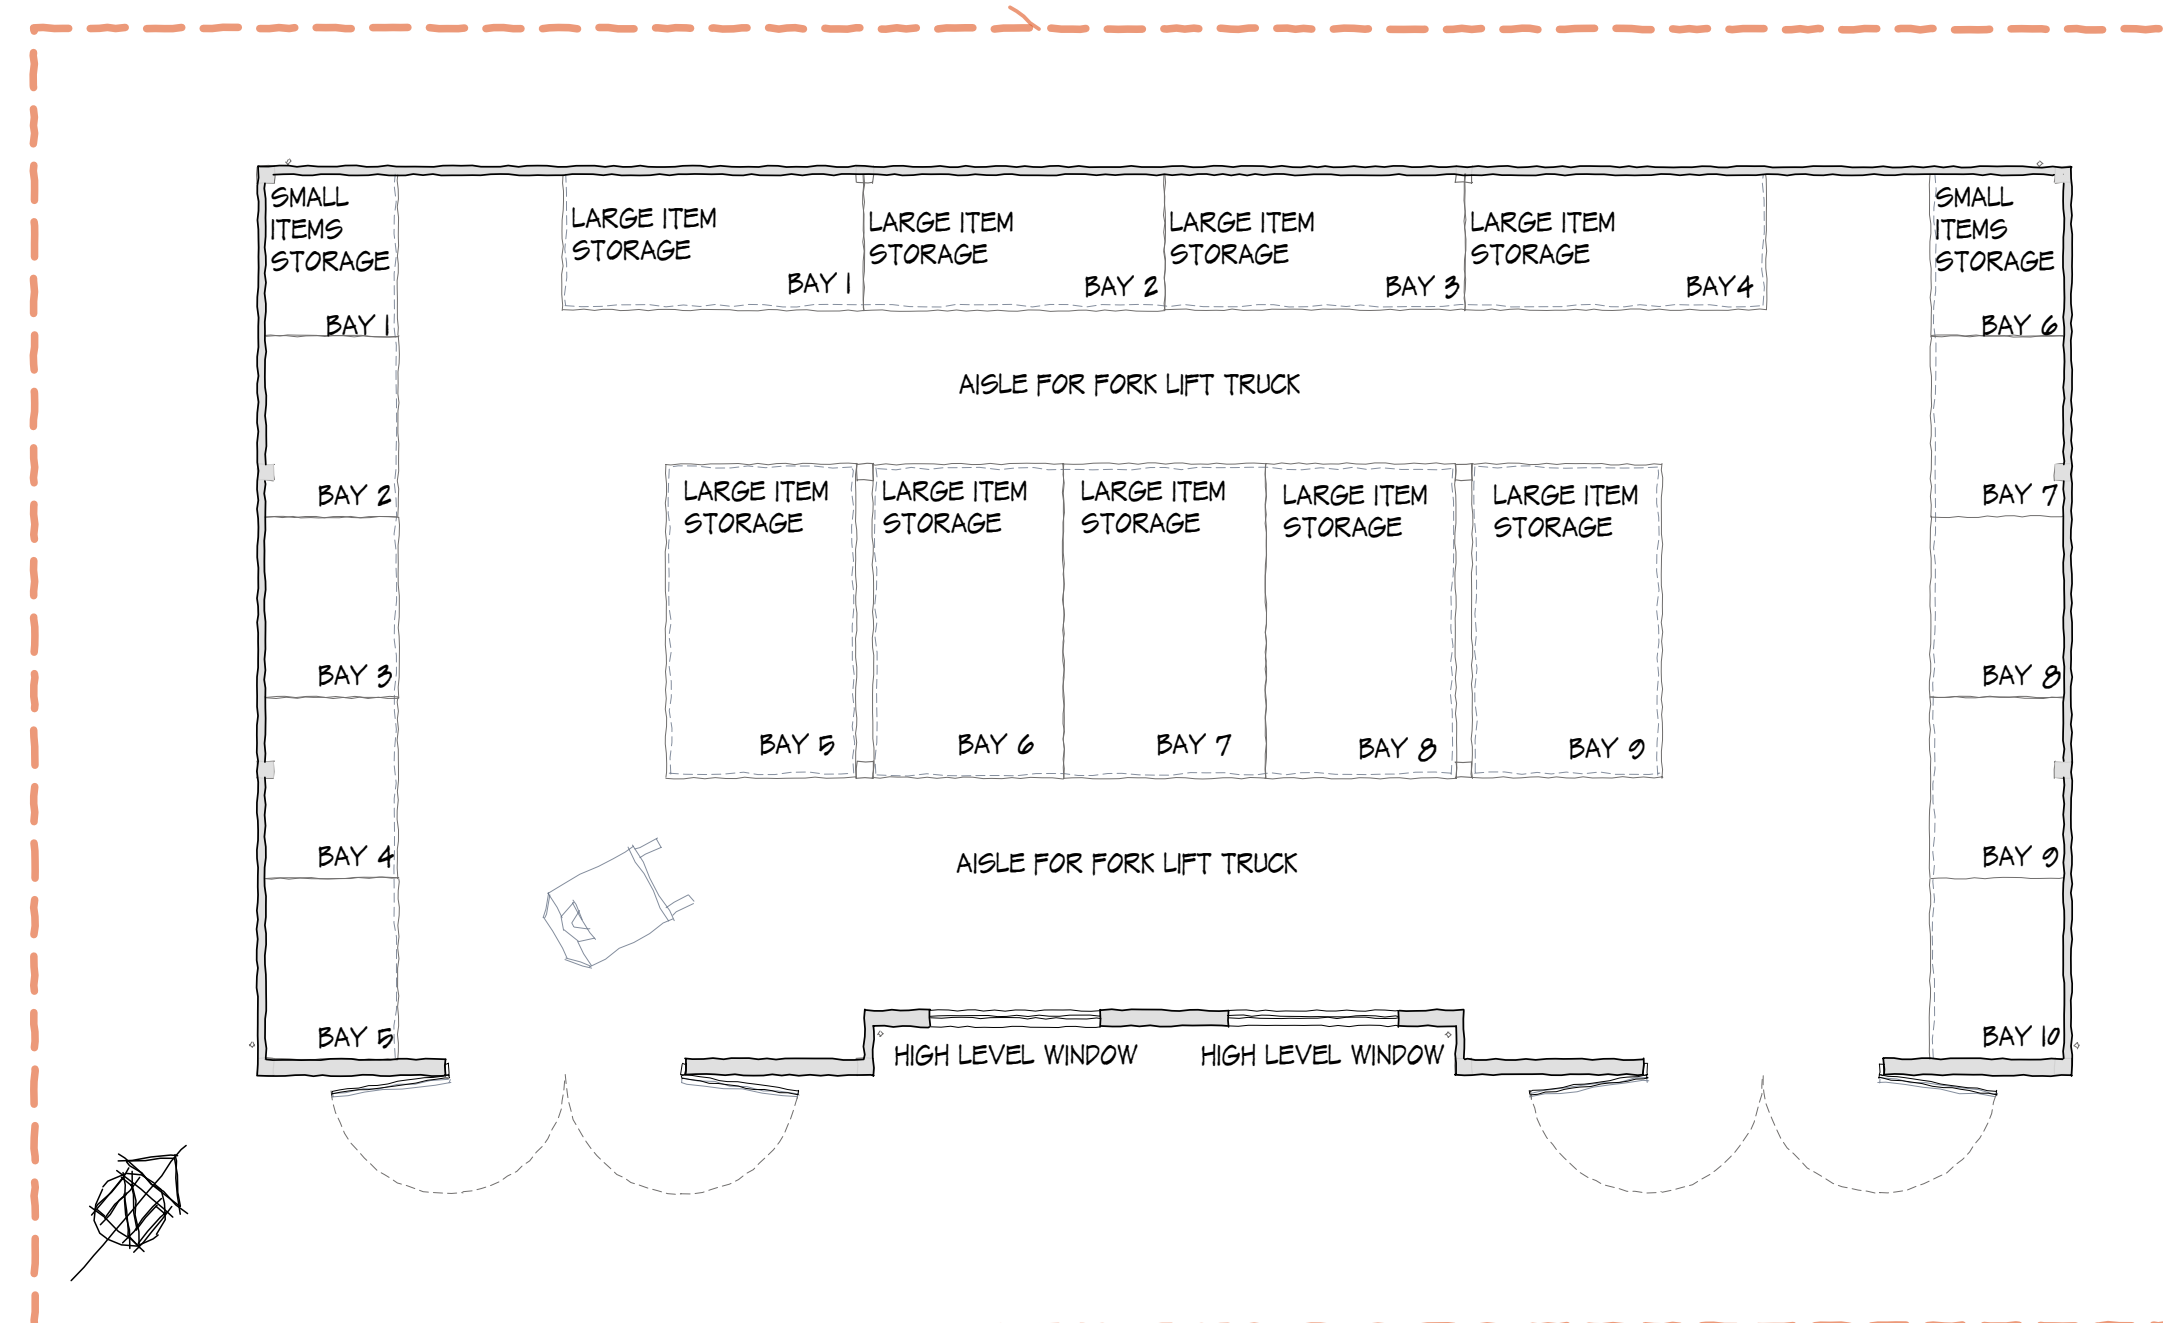
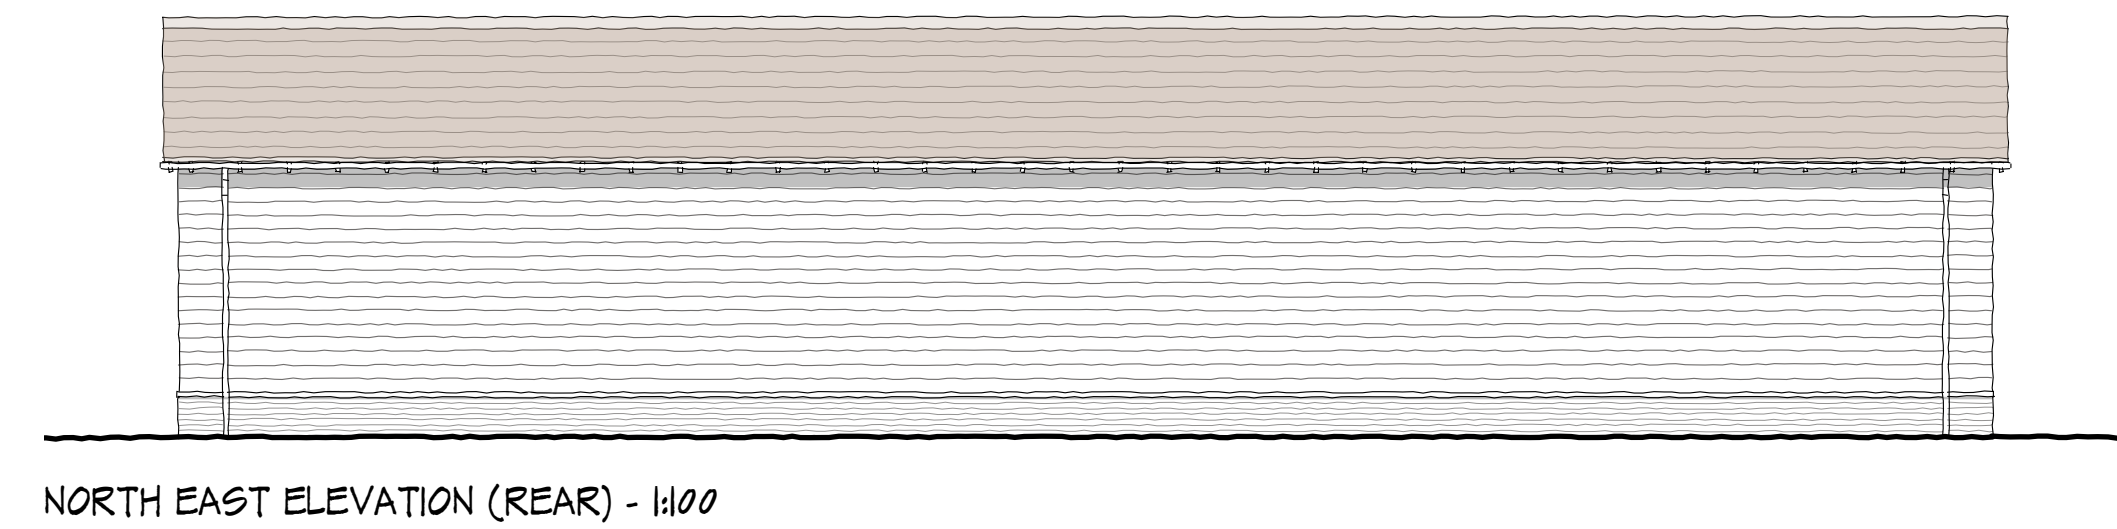
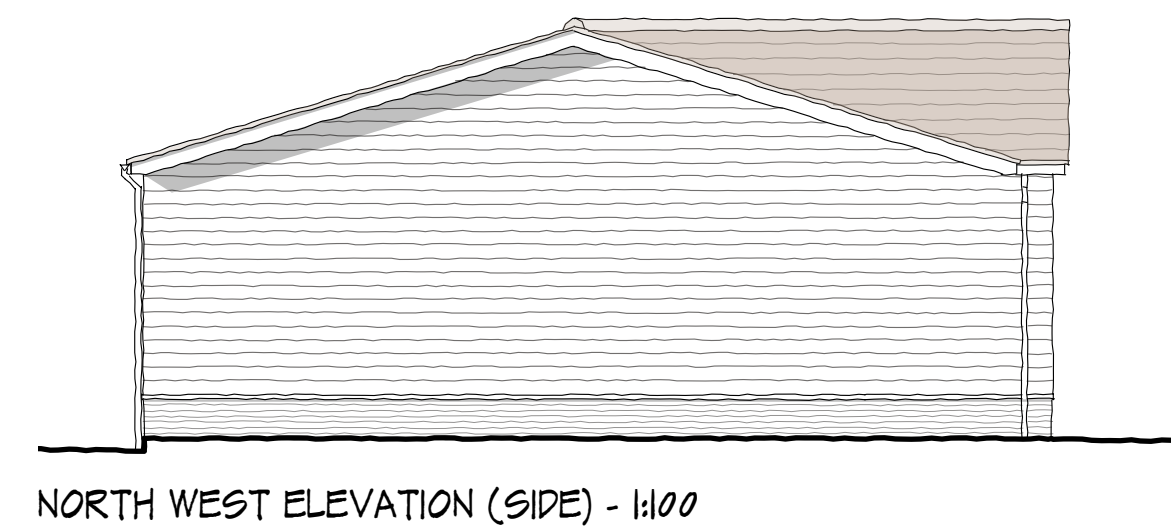
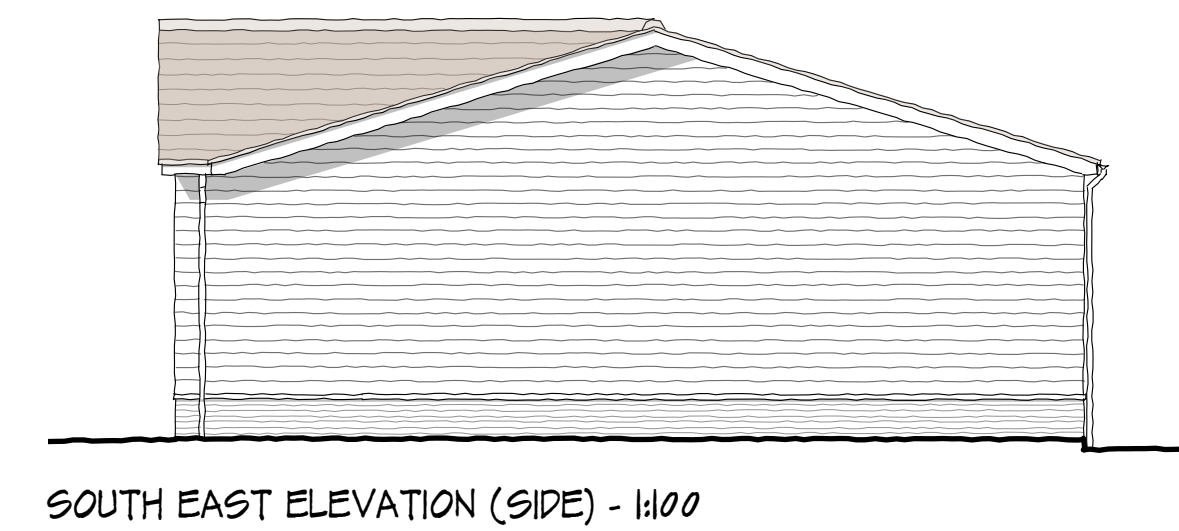
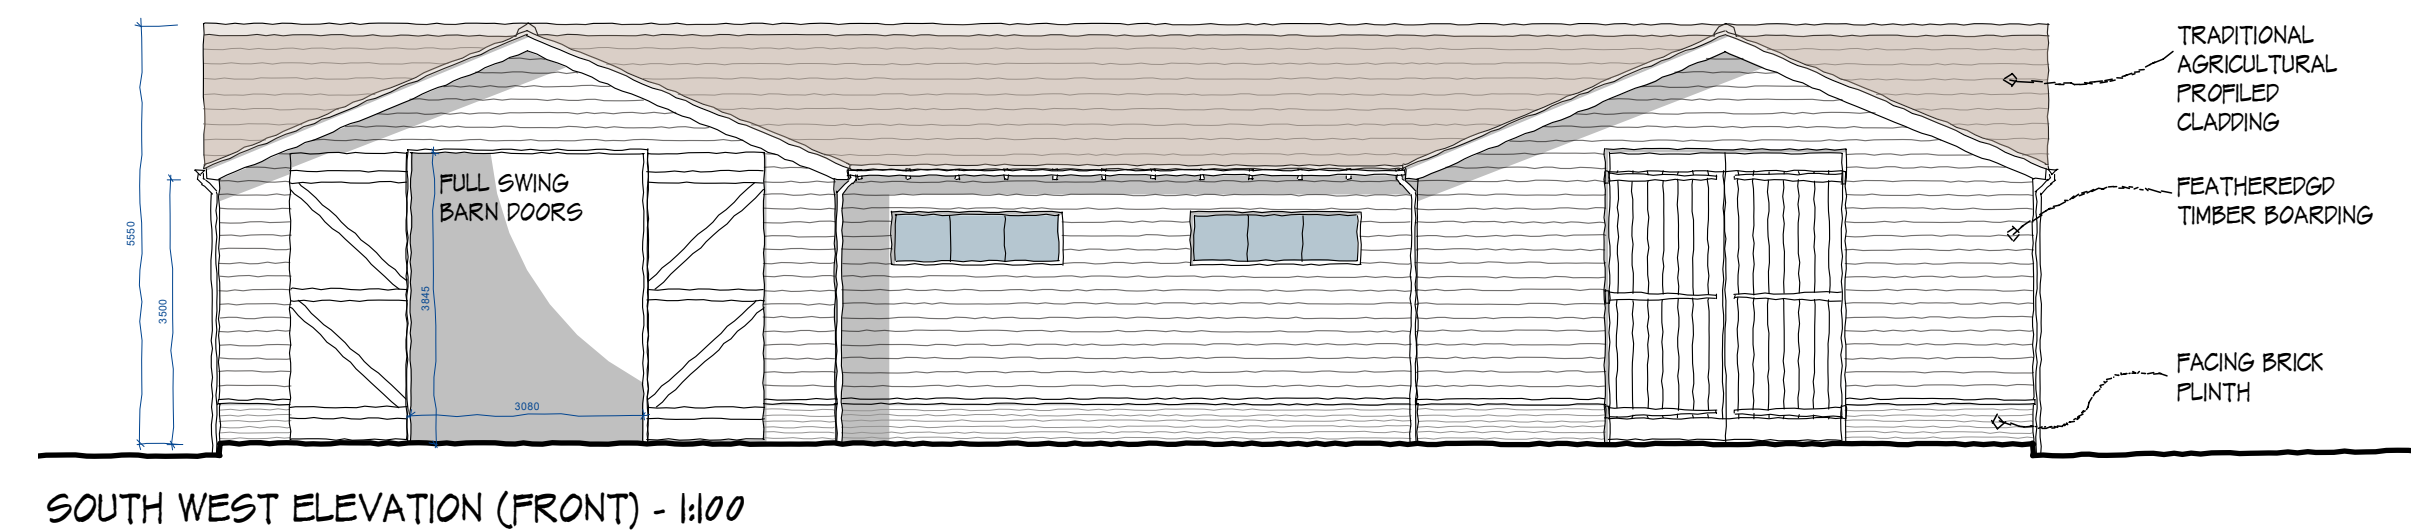


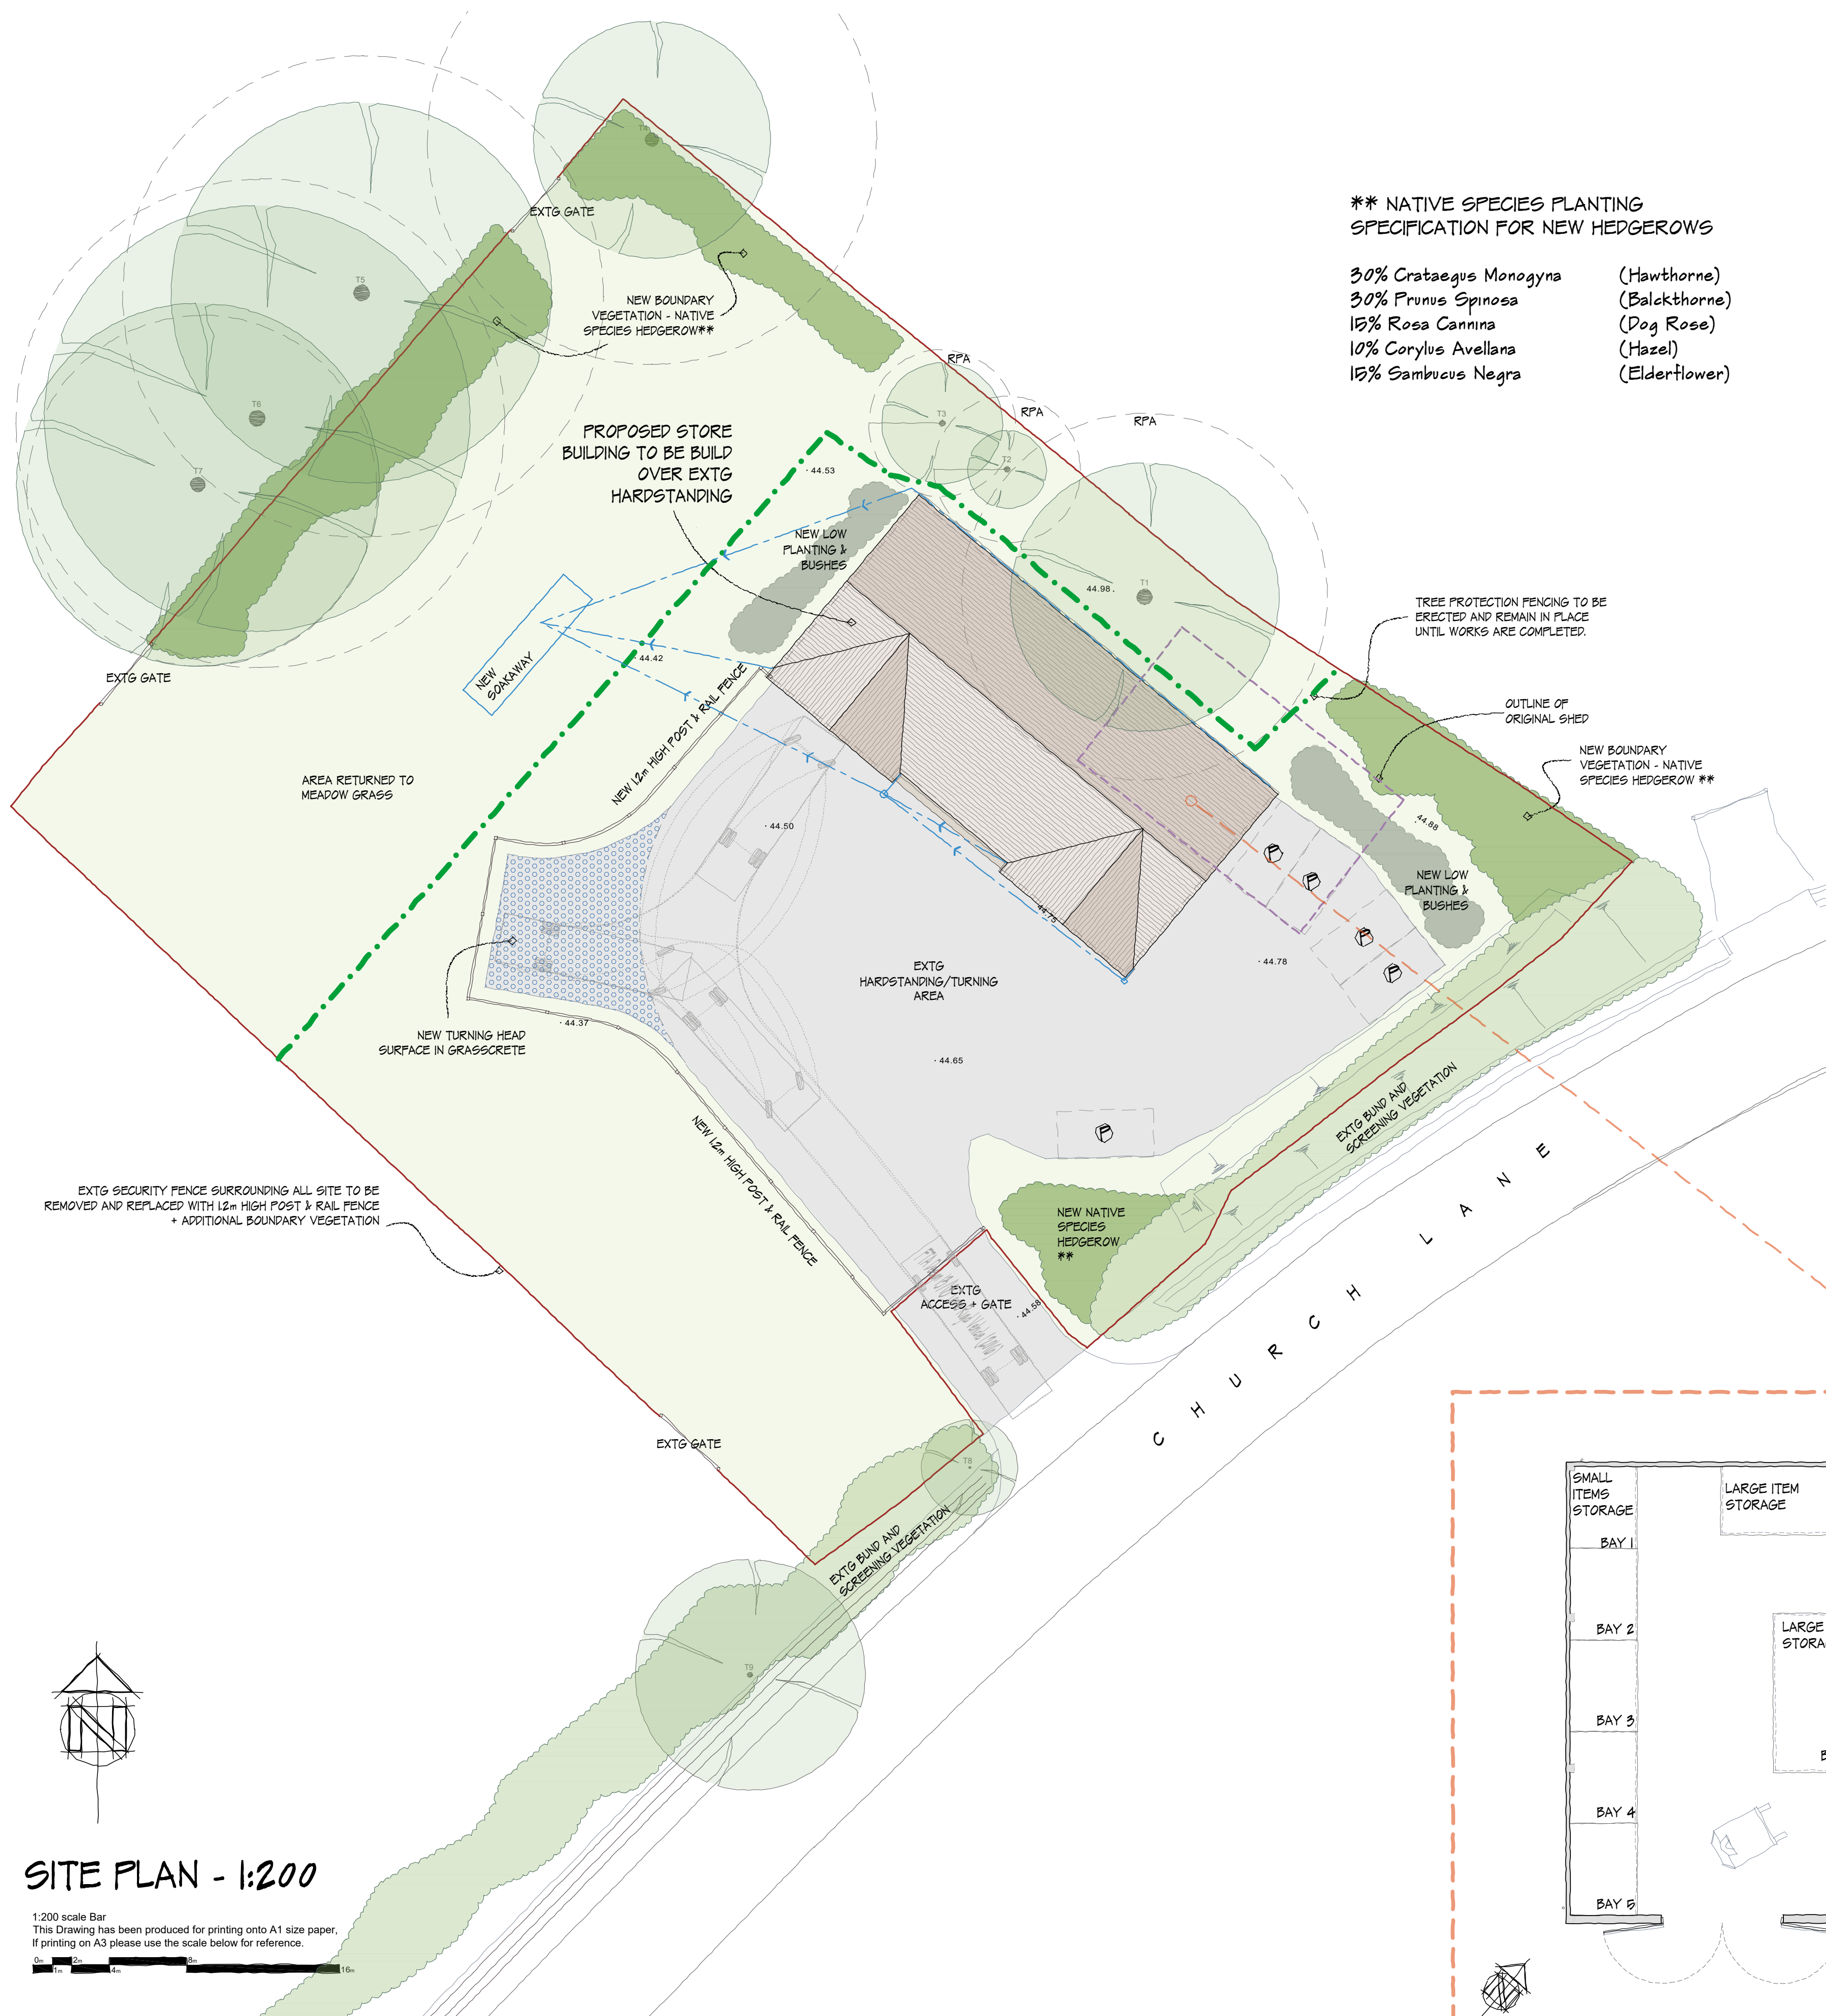

FLOOR PLAN - 1:100

1:100 scale Bar
This Drawing has been produced for printing onto A1 size paper.
If printing on A3 please use the scale below for reference.

 

PROPOSED VOLUME OF NEW BUILD: 1330.82m³

C	Parking Spaces shown on Site Plan	07/07/26
REV	COMMENTS	DATE



CLIENT Carney Construction Ltd
PROJECT Carney's Yard
Church Lane, Three Mile Cross, Reading - RG7 1HB
DRAWING Proposed Storage Building Drawings

STATUS Planning **DATE** Feb 2026
SCALE As indicated @ A1 **DRAWN** RC **NO** 4024/201 **REV** C

THIS DRAWING MUST NOT BE SCALED UNLESS ISSUED FOR PLANNING PURPOSES. ALL DIMENSIONS ARE TO BE VERIFIED PRIOR TO SETTING OUT, COMMENCING WORK, OR PRODUCTION OF FABRICATION DRAWINGS. REPORT ANY DISCREPANCIES TO THE SUPERVISING OFFICER IMMEDIATELY. ©