



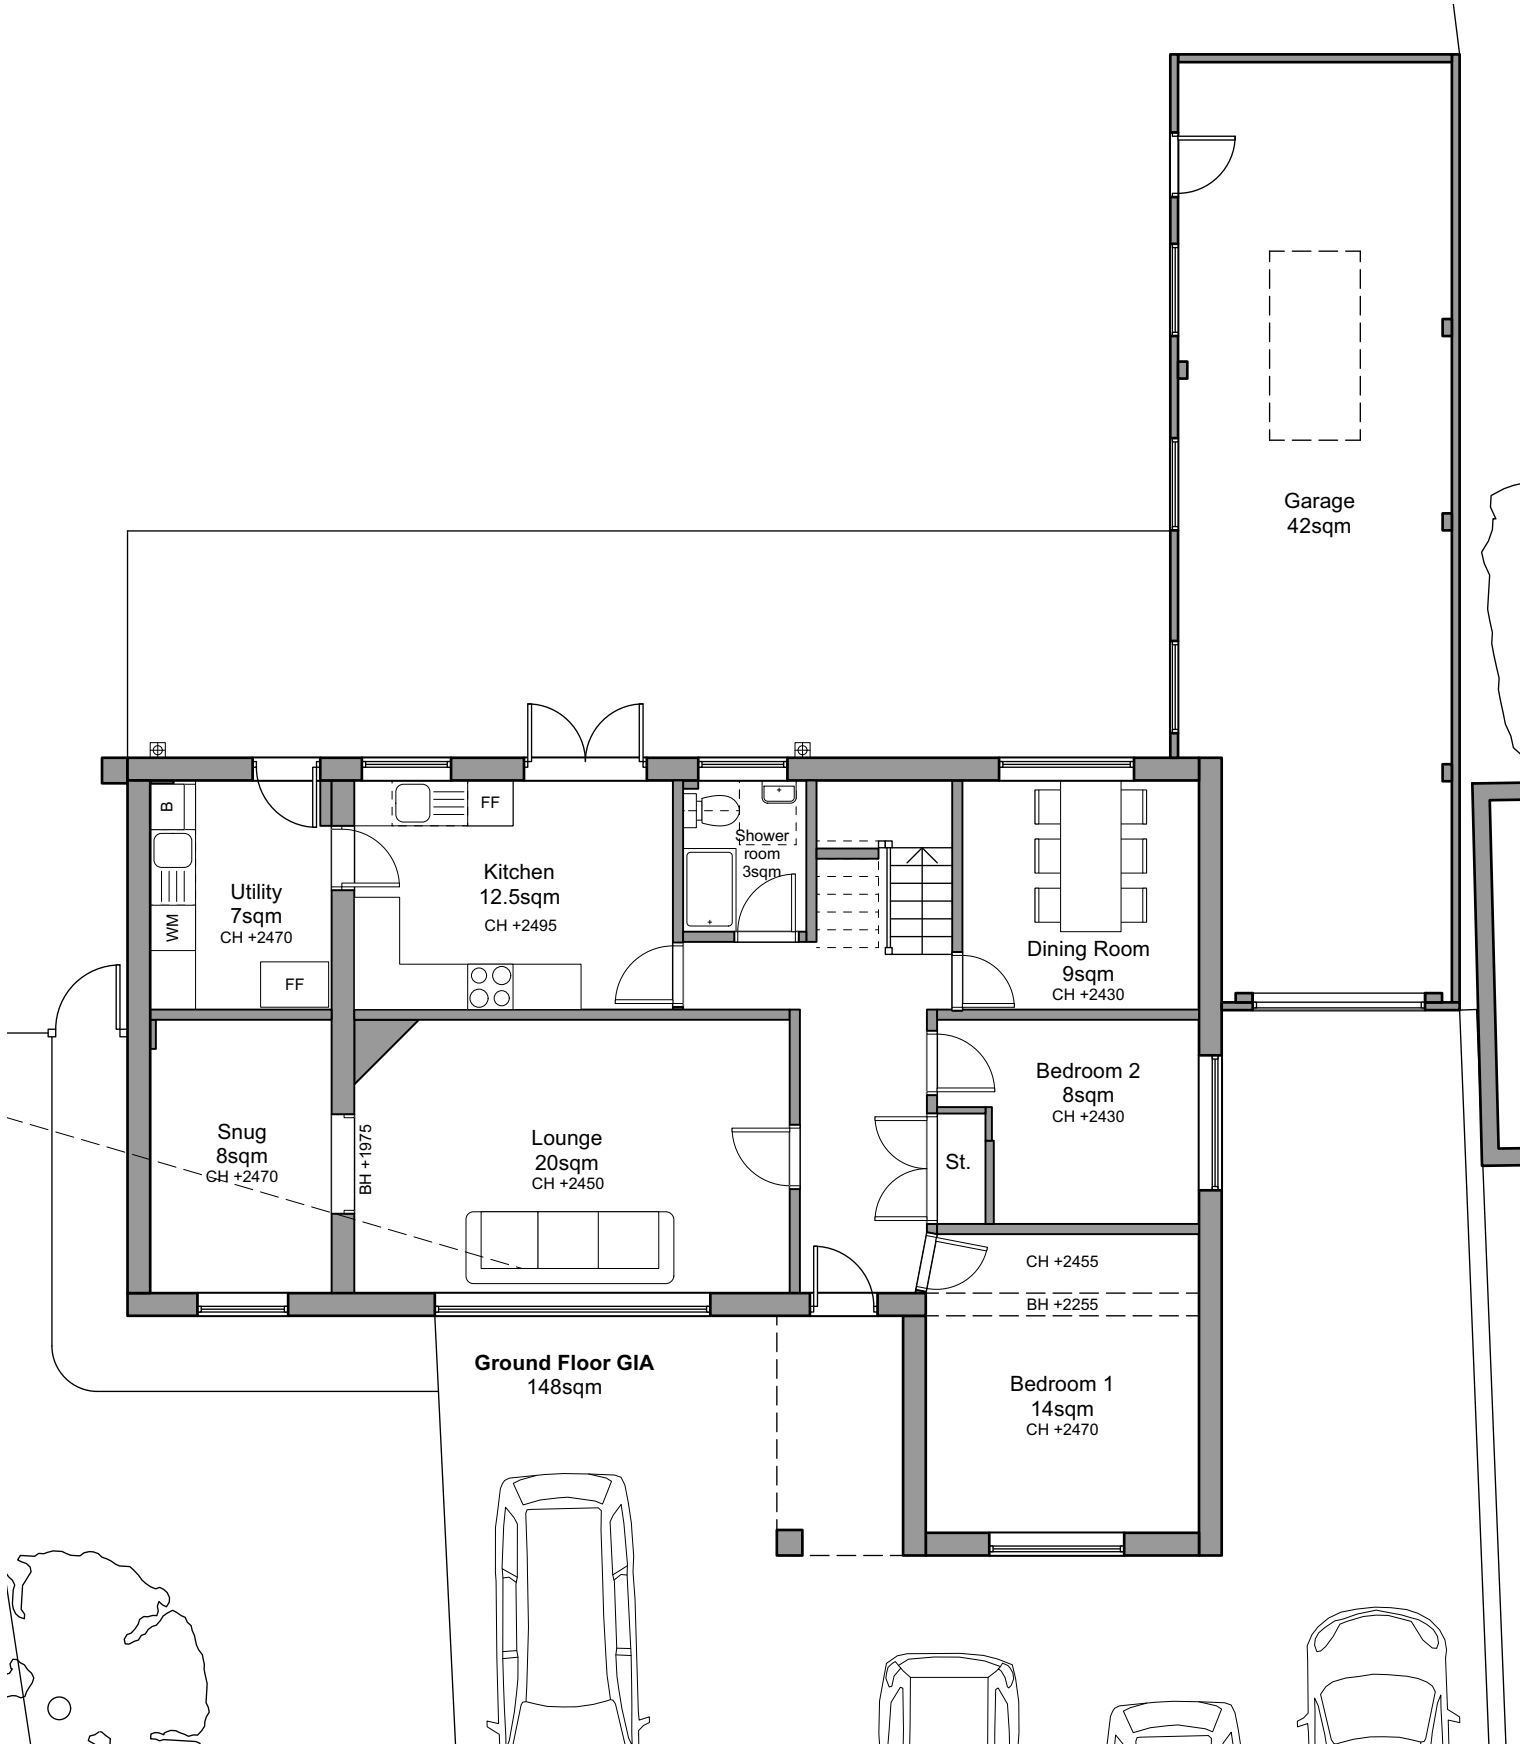

Existing Ground Floor Plan

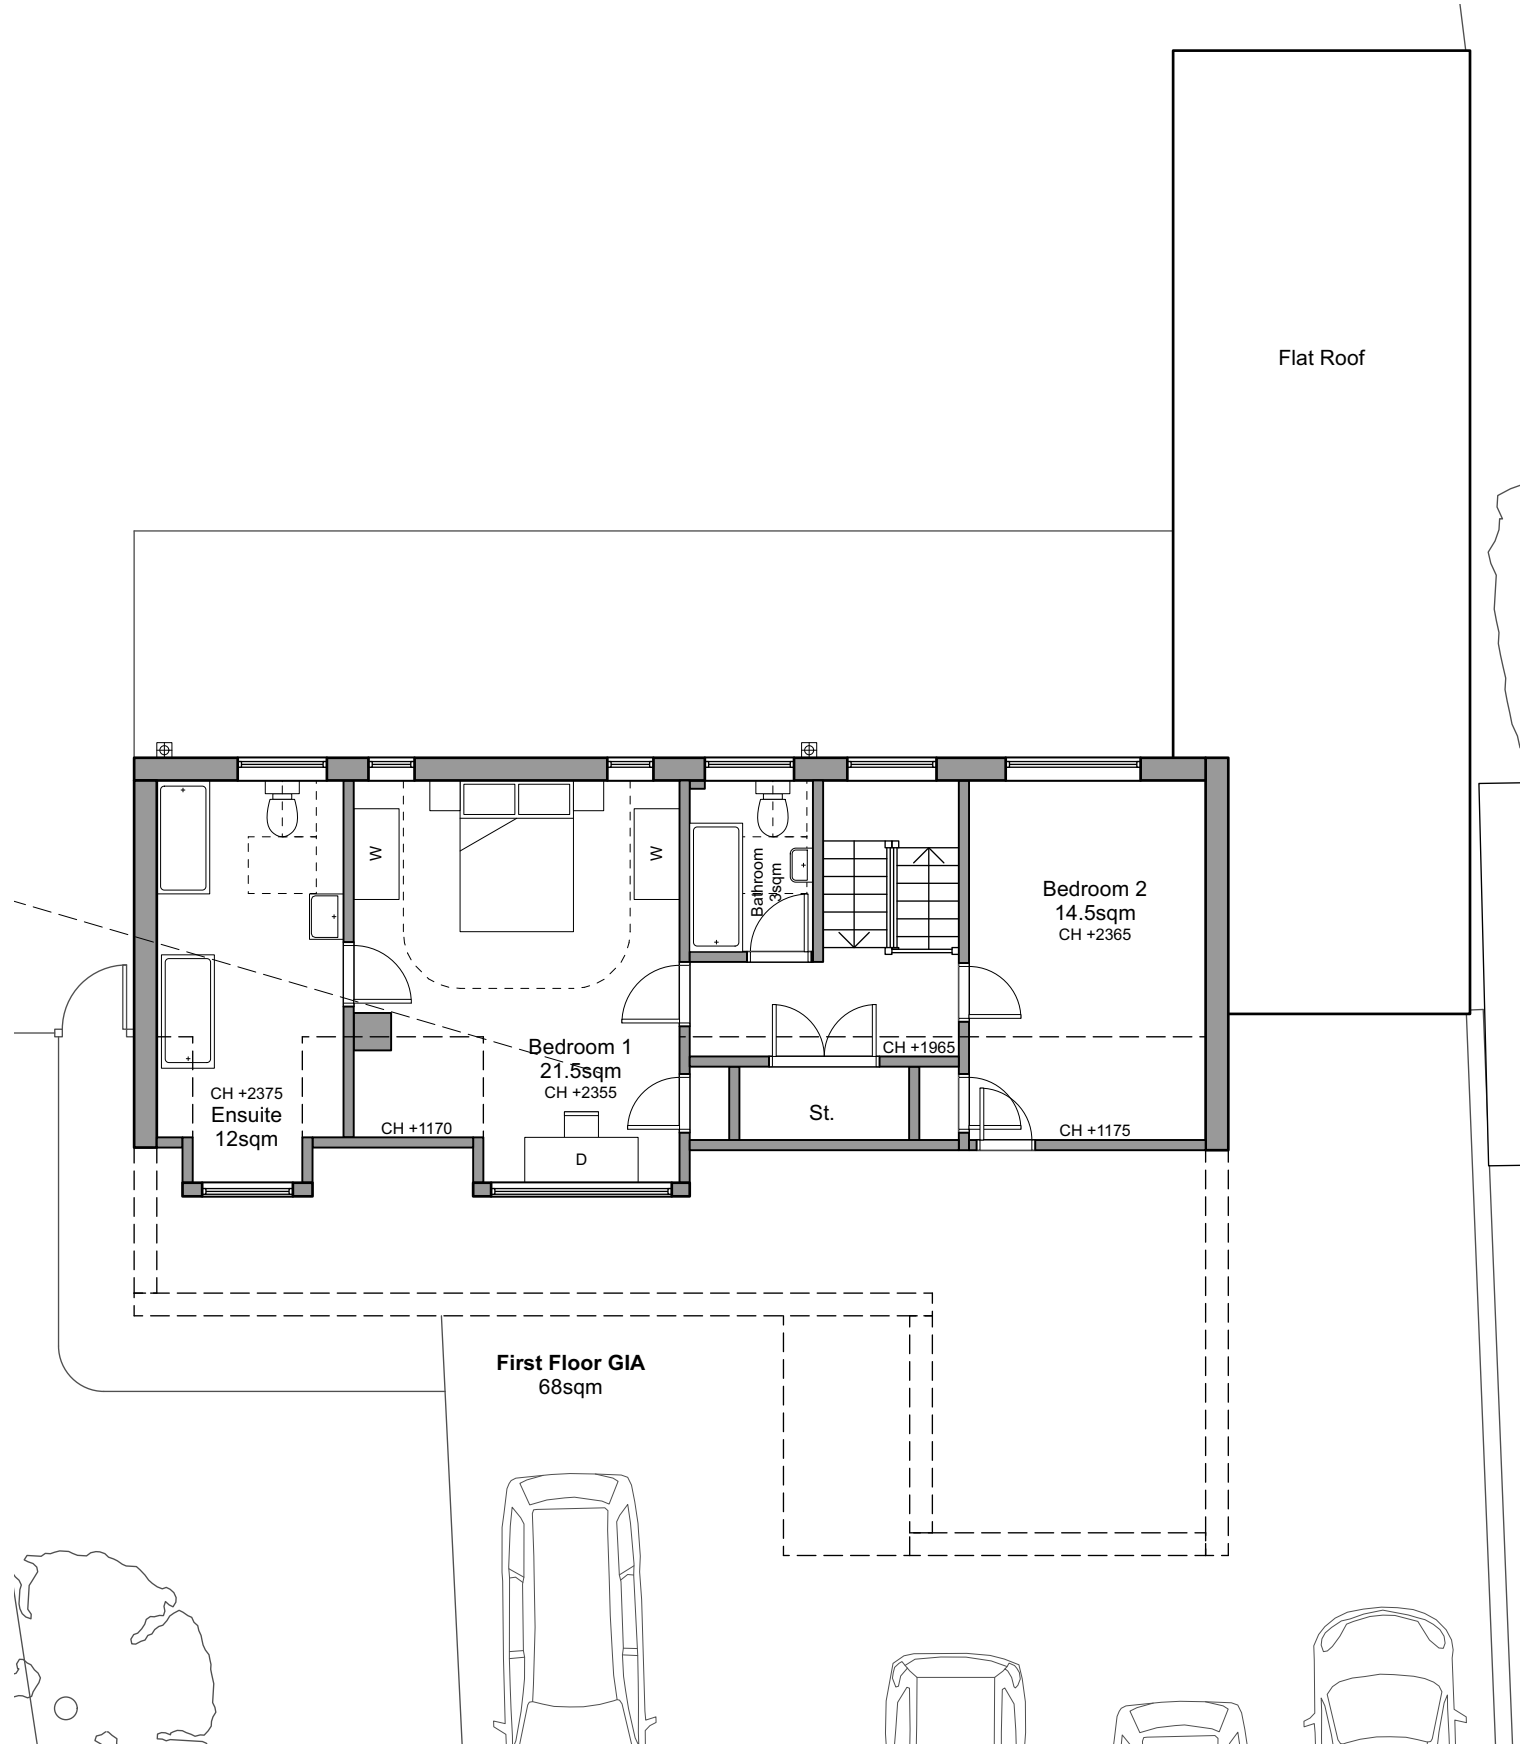


Existing First Floor Plan

All dimensions are to be checked on site before work commences.
Figured dimensions to be taken in preference to scaled dimensions.
If in doubt please ask.

Site boundary shown as described by the client. Site surroundings based upon the site survey and OS Map.

All to be read in conjunction with all other relevant information produced by Holtham+Newman Architects.

© Copyright reserved 2026.

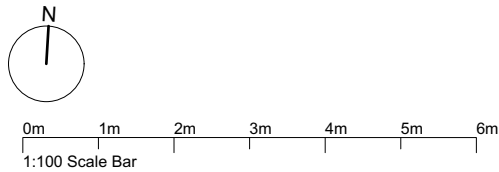

HOLTHAM+NEWMAN
ARCHITECTS
The Design Studio, Lockey Farm,
Sindlesham Road, Arborfield,
Reading, Berkshire RG2 9JH

T: 07971 316497
E: hello@hnarchitects.co.uk

Project:
44 Waterloo Road
Wokingham
RG40 2JH

Client
Mr and Mrs Wilson

Drawing Title:
Existing Floor Plans

Scale: 1:50 @A3

Dwg. No.: 2604 - S100

Rev.: P2

Drawn by: LN

Date: Sept 2026

P2	Issued for Planning	25/09/26	LN
Rev	Notes	Date	Initial
Status	Planning		