



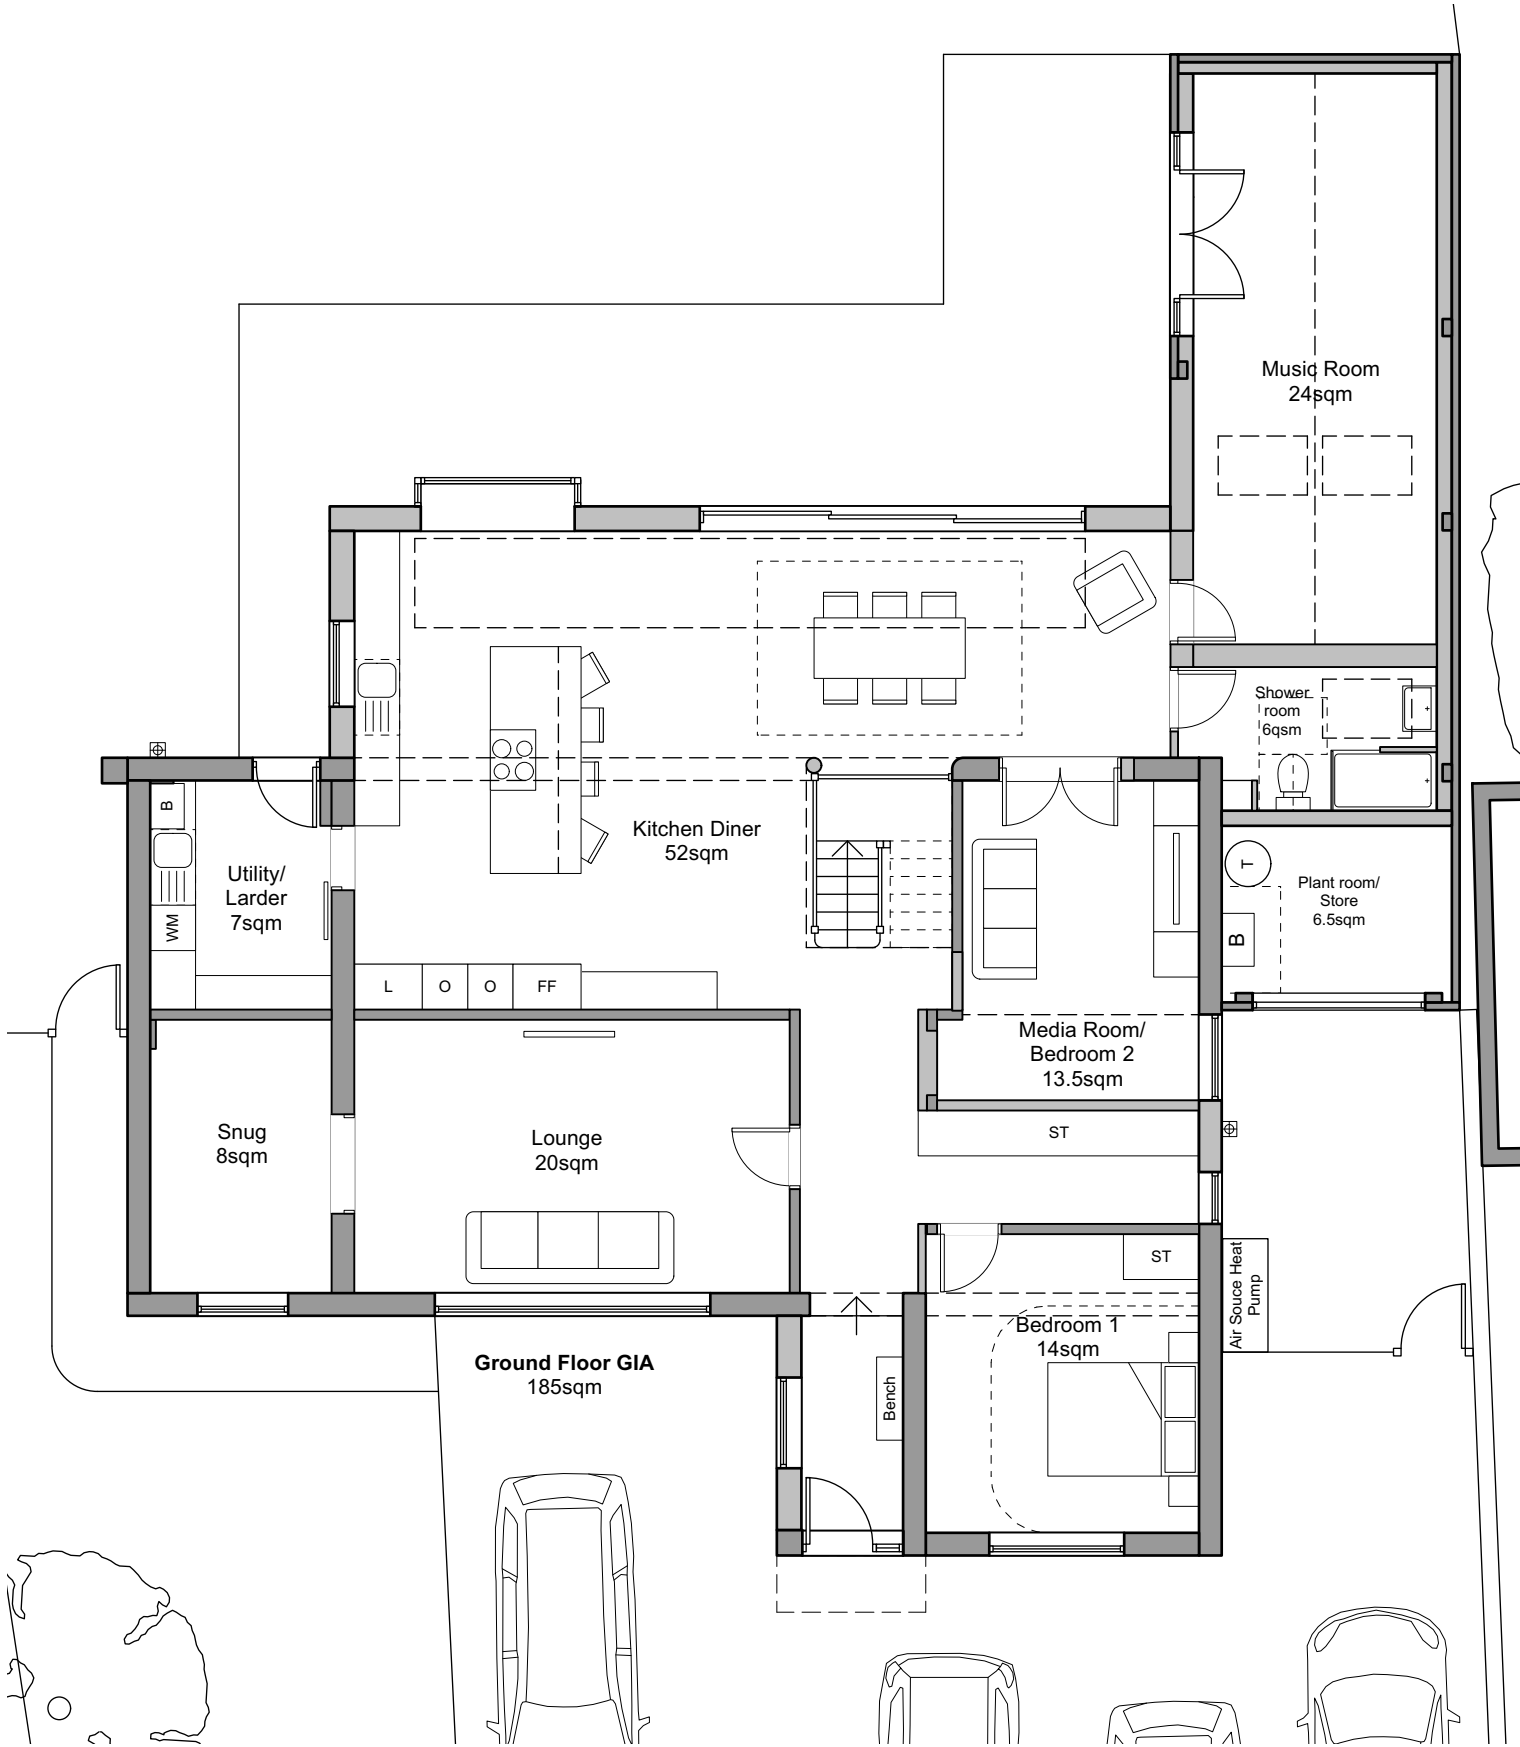

Proposed Ground Floor Plan

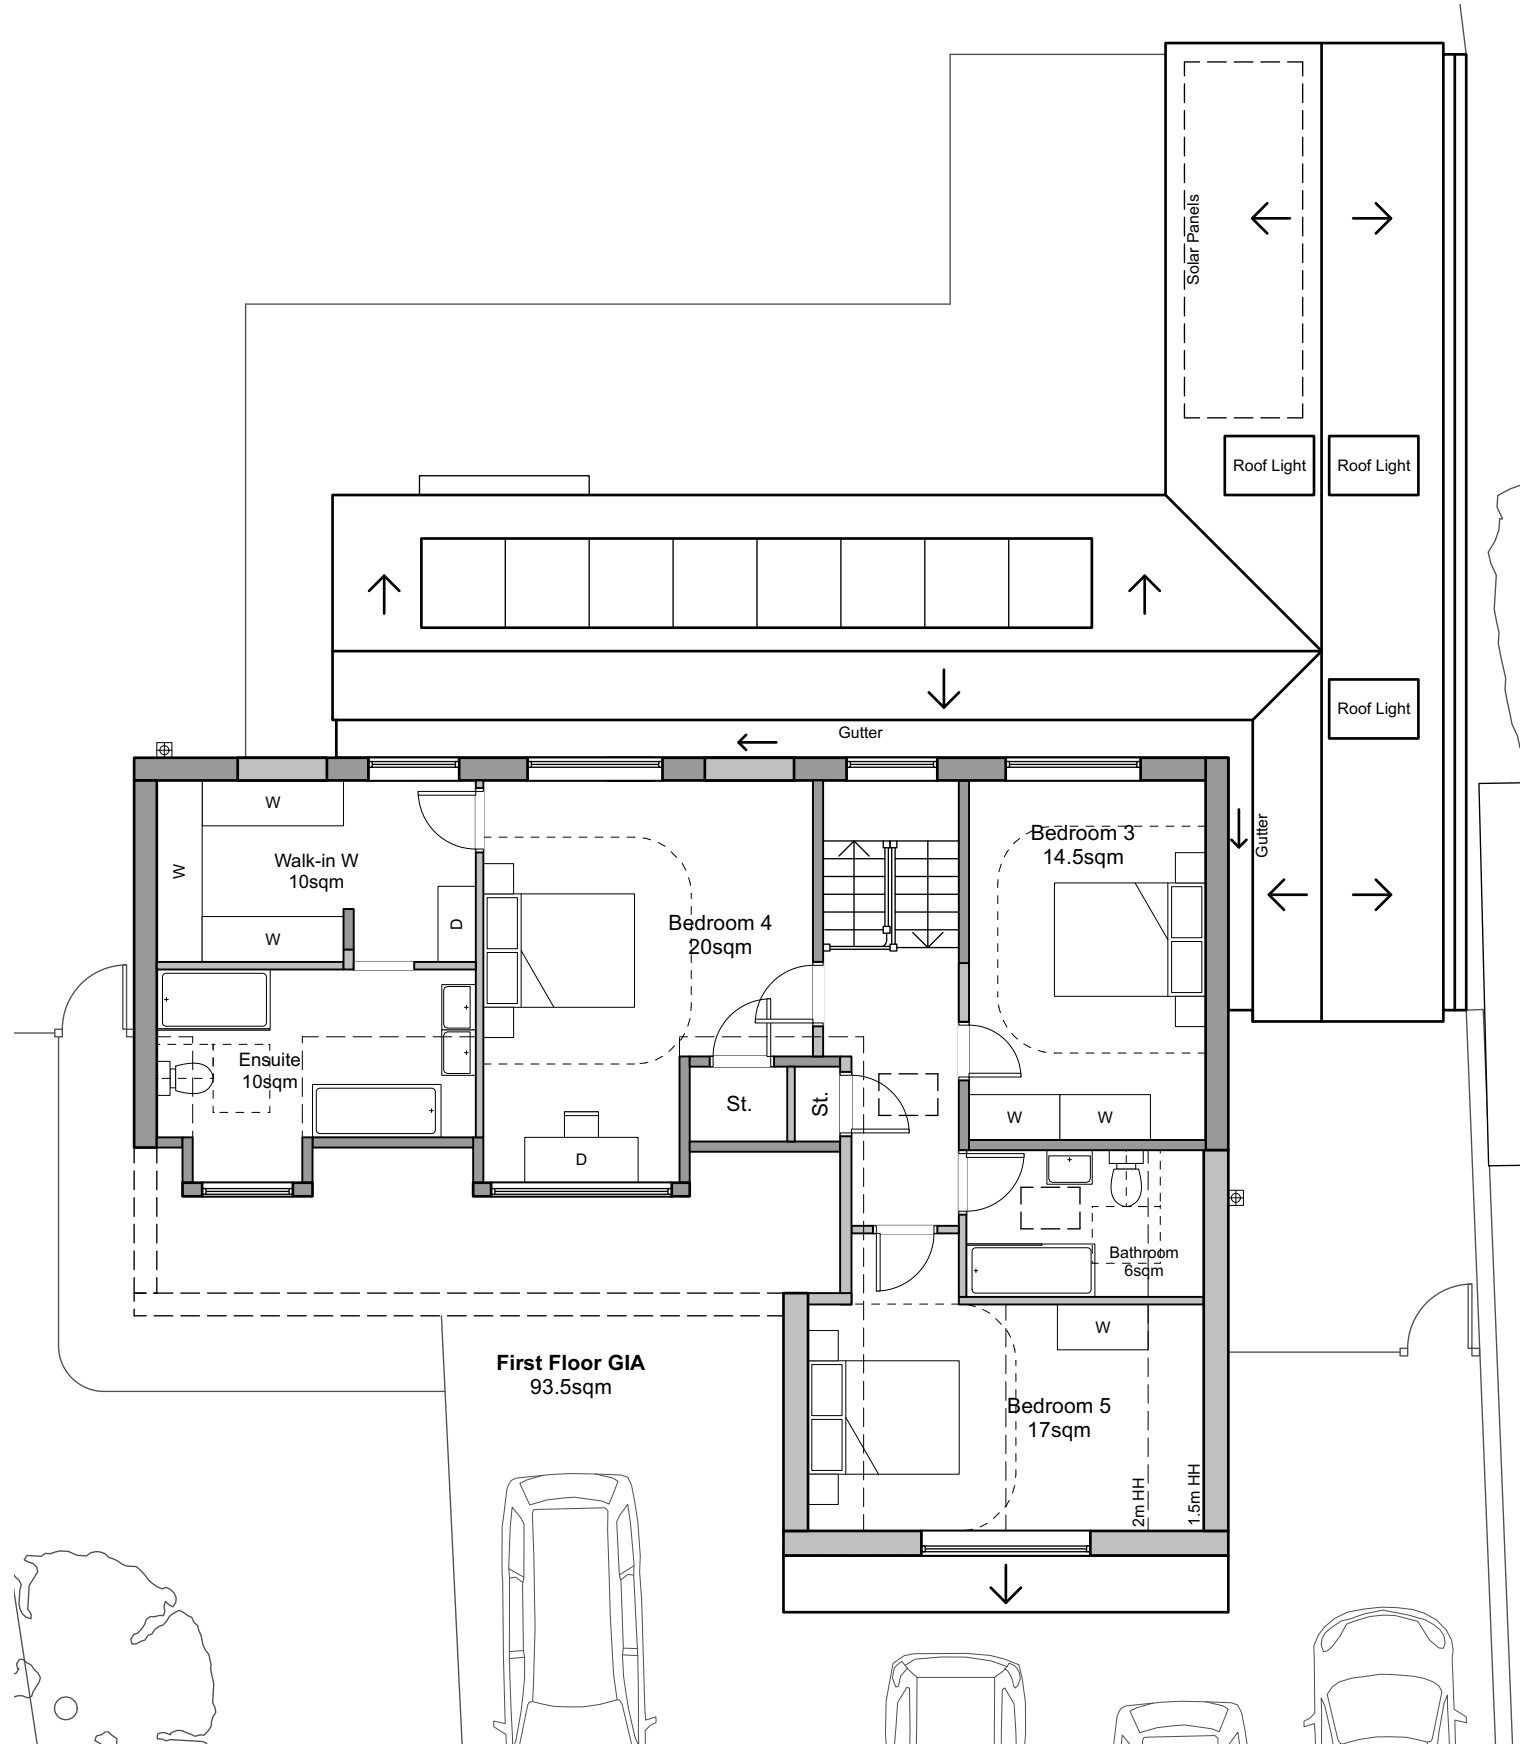


Proposed First Floor Plan

All dimensions are to be checked on site before work commences.
Figured dimensions to be taken in preference to scaled dimensions.
If in doubt please ask.

Site boundary shown as described by the client. Site surroundings based upon the site survey and OS Map.

All to be read in conjunction with all other relevant information produced by Holtham+Newman Architects.

© Copyright reserved 2026.

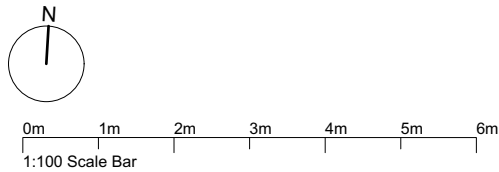

HOLTHAM+NEWMAN
ARCHITECTS

The Design Studio, Lockey Farm,
Sindlesham Road, Arborfield,
Reading, Berkshire RG2 9JH

T: 07971 316497
E: hello@hnarchitects.co.uk

Project:
**44 Waterloo Road
Wokingham
RG40 2JH**

Client
Mr and Mrs Wilson

Drawing Title:
Proposed Floor Plans

Scale: 1:100 @A3

Dwg. No.:
2604 - P100

Rev.:
P4

P4	Issued for Comment	05/10/26	LN
Rev	Notes	Date	Initial
Status	Planning		