

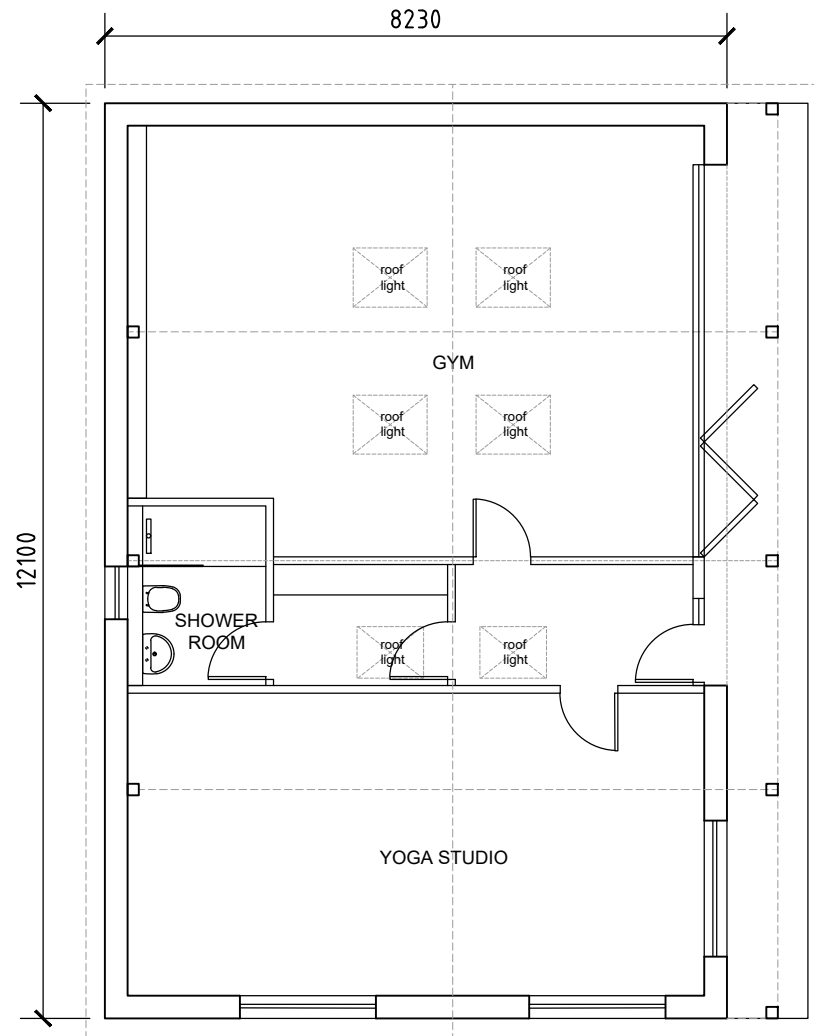
 


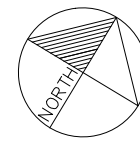

PROPOSED FLOOR PLAN
Scale 1:100 @ A3

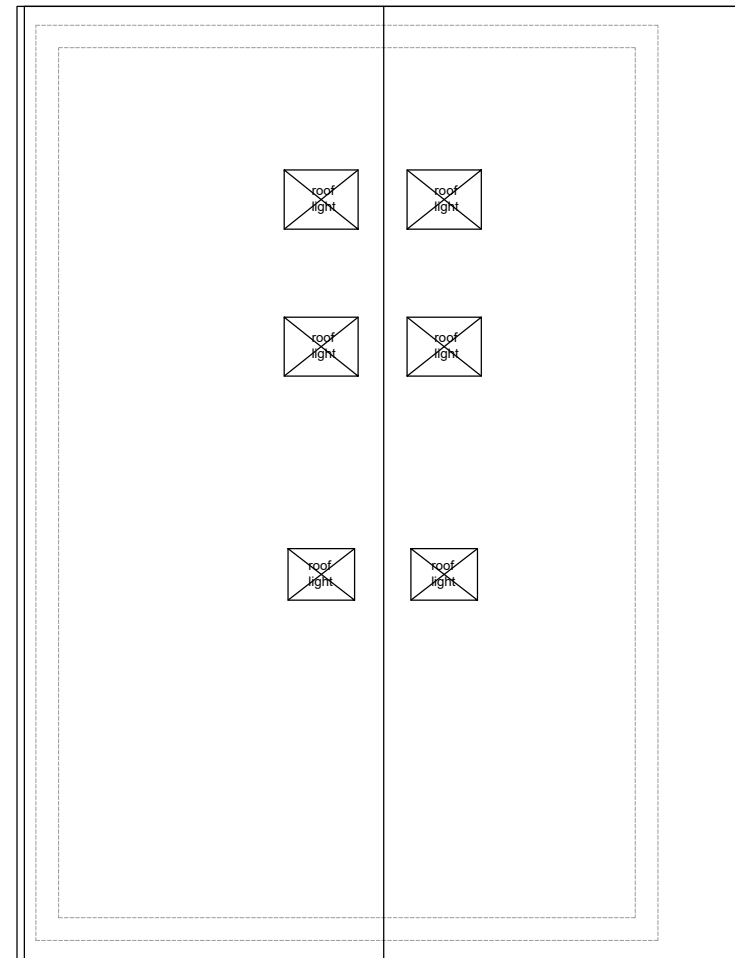

PROPOSED ROOF PLAN
Scale 1:100 @ A3

PLANNING APPLICATION
LAWFUL DEVELOPMENT CERTIFICATE
"OUTBUILDING"

SILVA ARCHITECTURE	REVISION NOTES:			CLIENT J & K Chappell	DRAWING NUMBER: 25 / 001 - A021	
	Rev:	Date:	Notes:	PROJECT TITLE: Suncot, School Road, Barkham	SCALE: 1:100 @A3	
				DRAWING TITLE: Proposed Outbuilding: Floor Plan + Roof Plan	DRAWN BY: AS	
					DATE: June '25	REVISION