





GROUND FLOOR PLAN

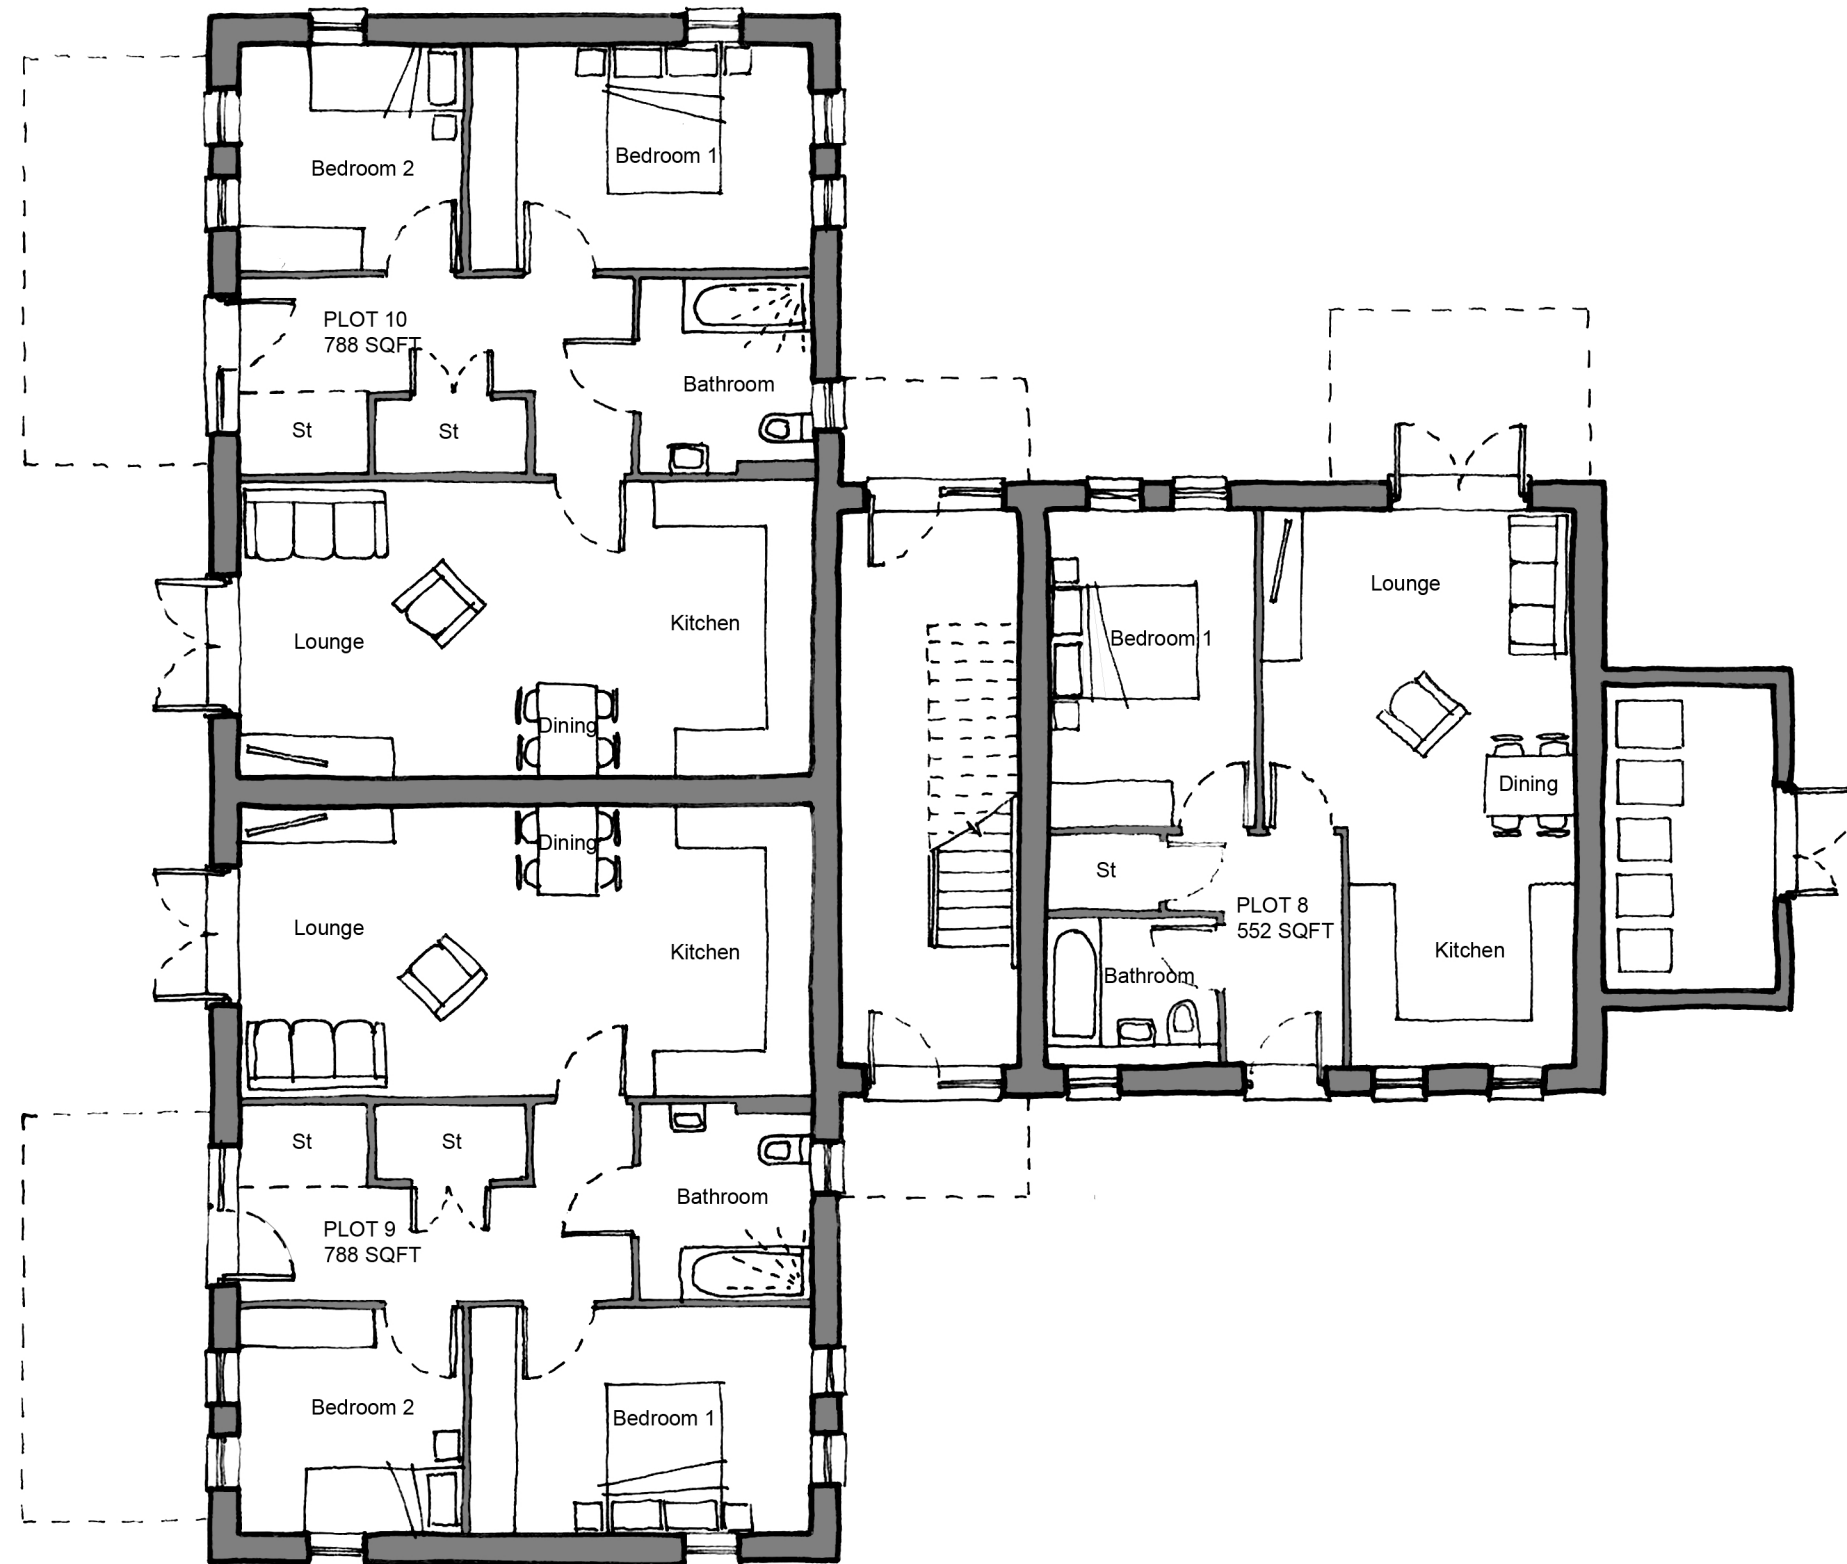

REVISIONS / AUTHOR		DATE
PURPOSE OF ISSUE		
PLANNING		
DRAWN	MW	SCALE 1:100@A3
CHECKED	TN	SIGNED OFF
		DATE APR 2025
PROJECT		
LAND OFF BARKHAM ROAD BARKHAM		
TITLE		
GROUND FLOOR PLANS APARTMENTS		
DRAWING NUMBER		REV
WOK-PL001		-
ABBEYMILL HOMES LTD.		
Market House Silver End Olney Bucks MK46 4AL		
T: 01234 714 844 W: abbeymillhomes.co.uk E: enquiries@abbeymillhomes.co.uk		

 