





FIRST FLOOR PLAN

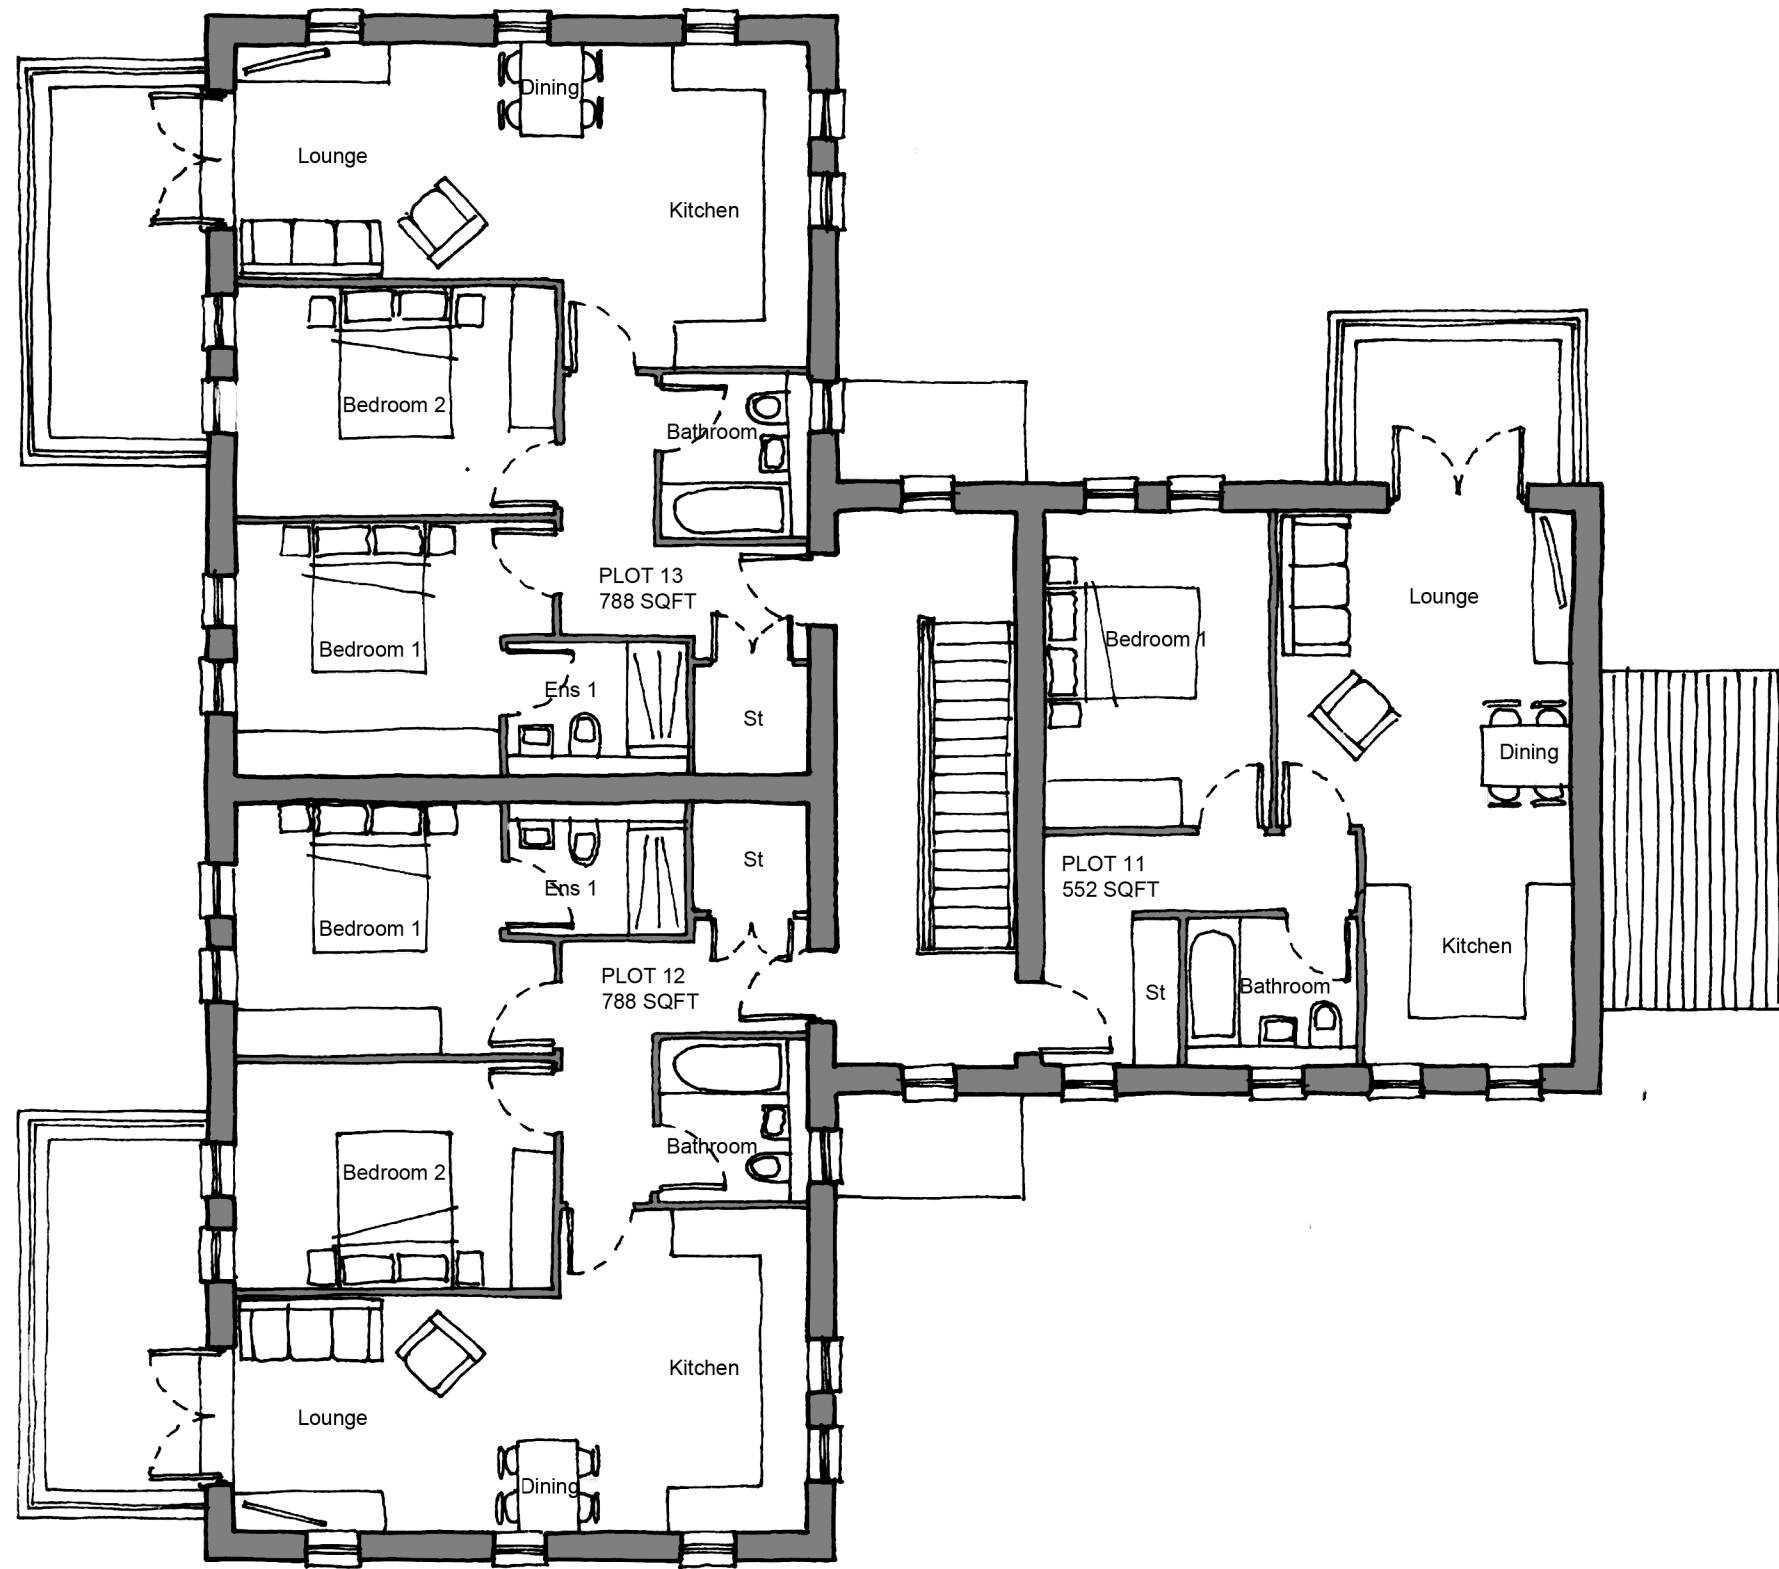

REVISIONS / AUTHOR		DATE
PURPOSE OF ISSUE		
PLANNING		
DRAWN	SCALE	
MAV	1:100@A3	
CHECKED	SIGNED OFF	DATE
TN	TN	APR 2025
PROJECT		
LAND OFF BARKHAM ROAD		
BARKHAM		
TITLE		
FIRST FLOOR PLANS		
APARTMENTS		
DRAWING NUMBER		REV
WOK-PL002		
ABBEYMILL HOMES LTD.		
Market House		
Silver End		
Olney		
Bucks		
MK46 4AL		
T: 01234 714 844		
W: abbeyhomes.co.uk		
E: enquiries@abbeyhomes.co.uk		

 