





FRONT ELEVATION

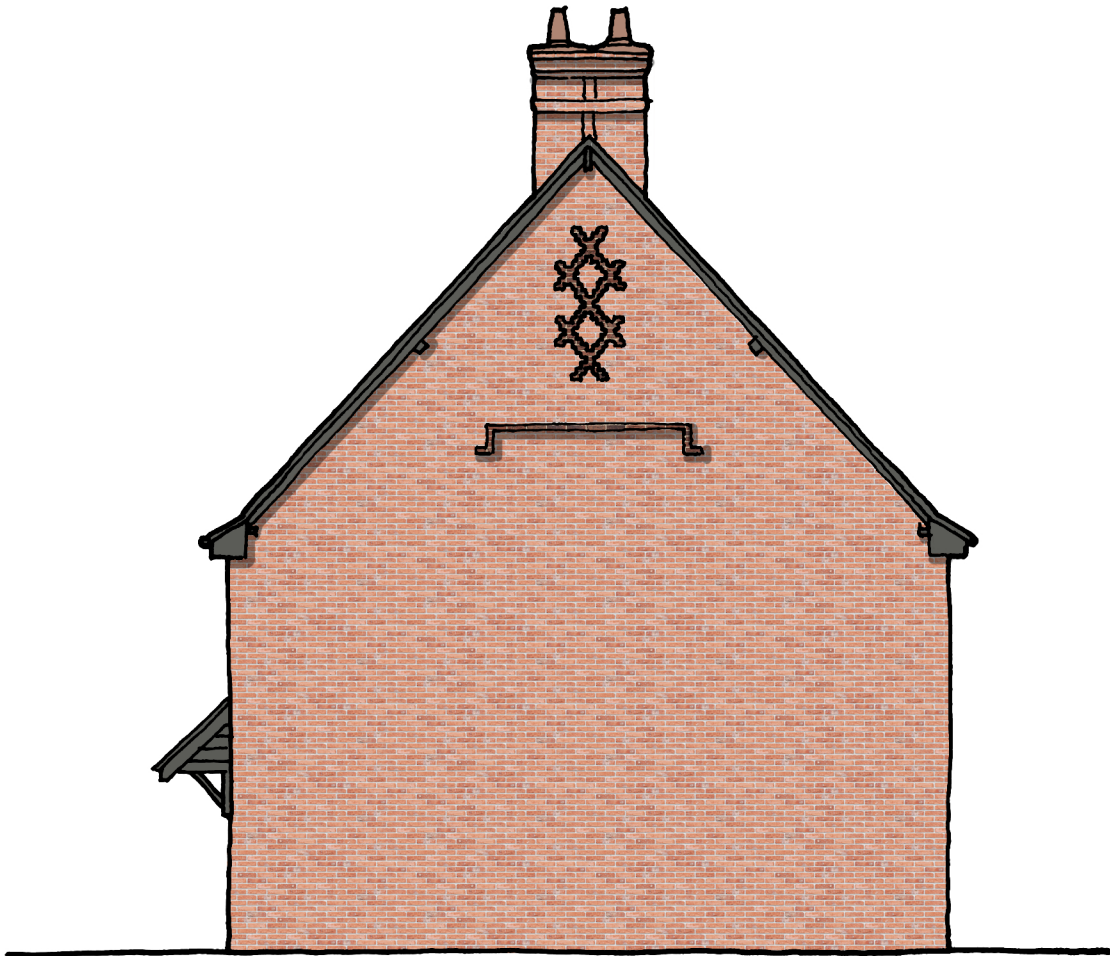


SIDE ELEVATION



REAR ELEVATION

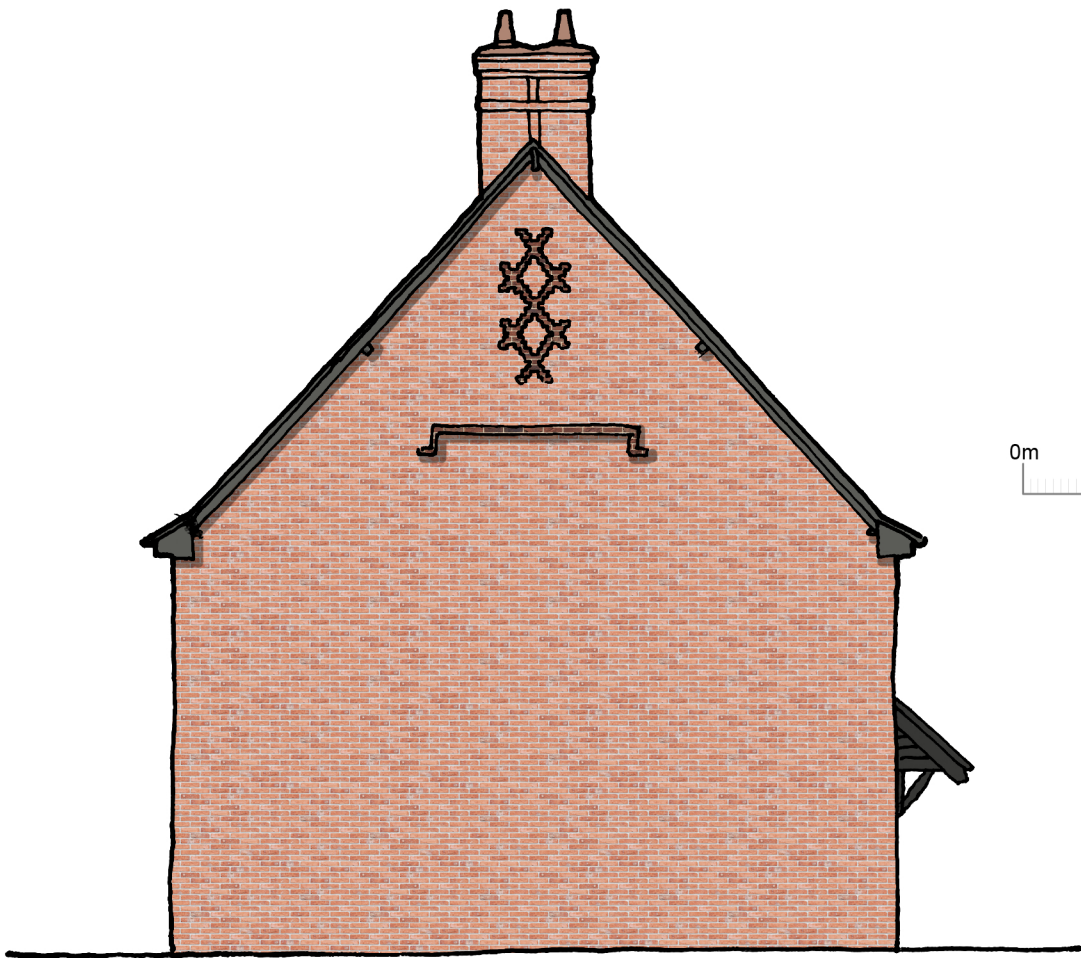

SIDE ELEVATION

 

REVISIONS / AUTHOR		DATE
PURPOSE OF ISSUE		
PLANNING		
DRAWN	MW	SCALE 1:100@A3
CHECKED	TN	SIGNED OFF DATE APR 2025
PROJECT		
LAND OFF BARKHAM ROAD		
BARKHAM		
TITLE		
ELEVATIONS		
HOUSE TYPE 895		
DRAWING NUMBER		REV
WOK-PL006		-
ABBEYMILL HOMES LTD.		
Market House		
Silver End		
Olney		
Bucks		
MK46 4AL		
T: 01234 714 844		
W: abbeyhomes.co.uk		
E: enquiries@abbeyhomes.co.uk		

