



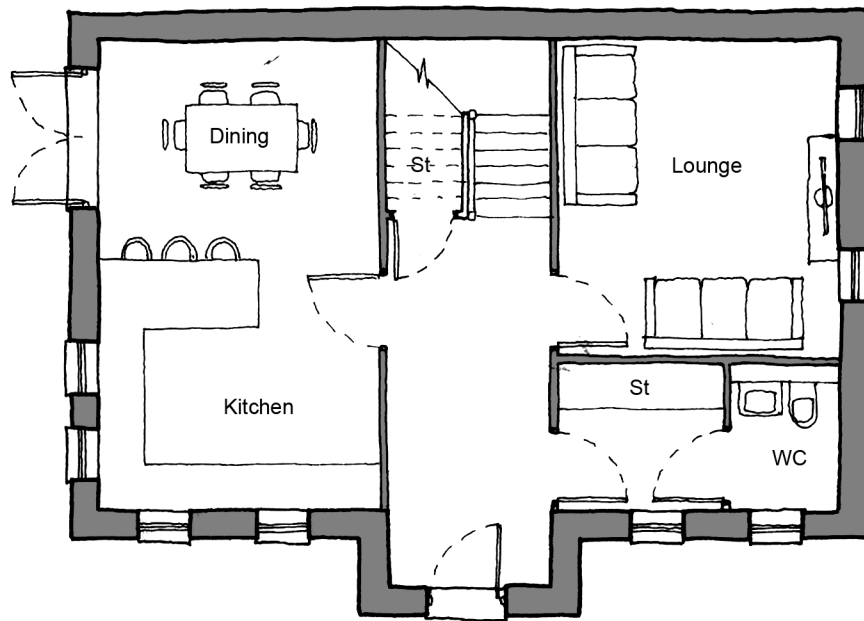


GROUND FLOOR PLAN

GIA - 1358 SQFT

AS - 14

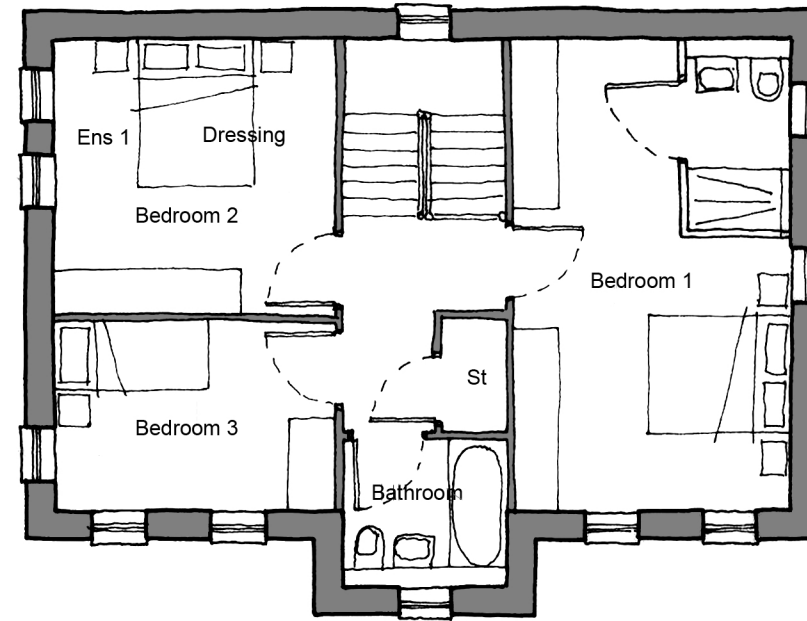

FIRST FLOOR PLAN

 

REVISIONS / AUTHOR		DATE
PURPOSE OF ISSUE		
PLANNING		
DRAWN	MW	SCALE 1:100@A3
CHECKED	TN	SIGNED OFF DATE TN APR 2025
PROJECT		
LAND OFF BARKHAM ROAD BARKHAM		
TITLE		
FLOOR PLANS HOUSE TYPE 1358		
DRAWING NUMBER		REV
WOK-PL009		-
ABBEYMILL HOMES LTD. Market House Silver End Olney Bucks MK46 4AL T: 01234 714 844 W: abbeymillhomes.co.uk E: enquiries@abbeymillhomes.co.uk		

