






FRONT ELEVATION

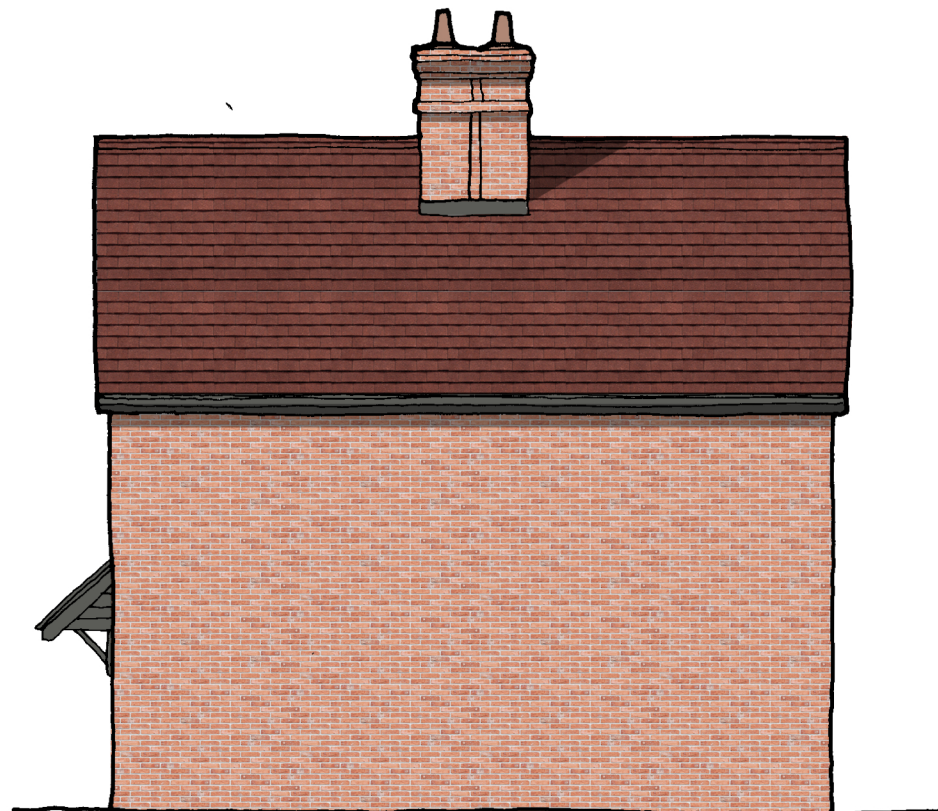


SIDE ELEVATION

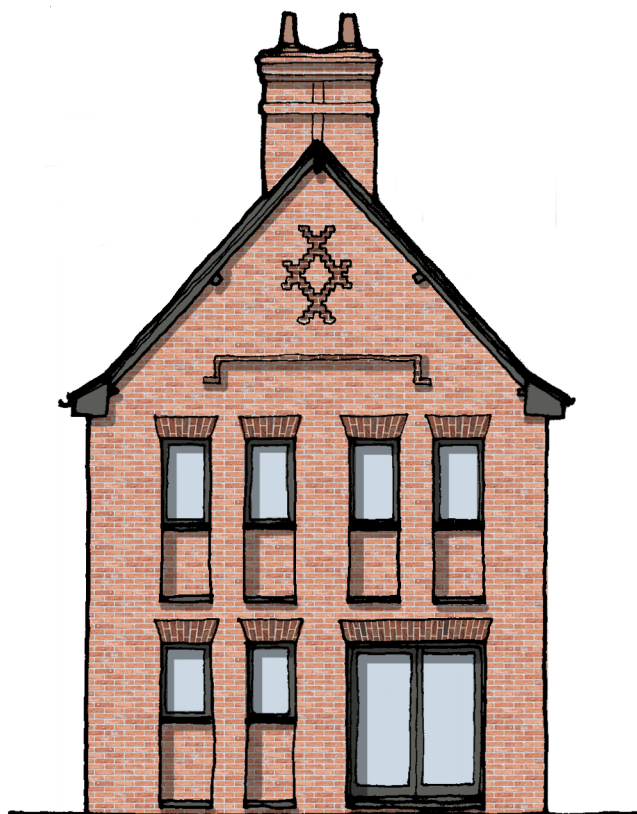

REAR ELEVATION

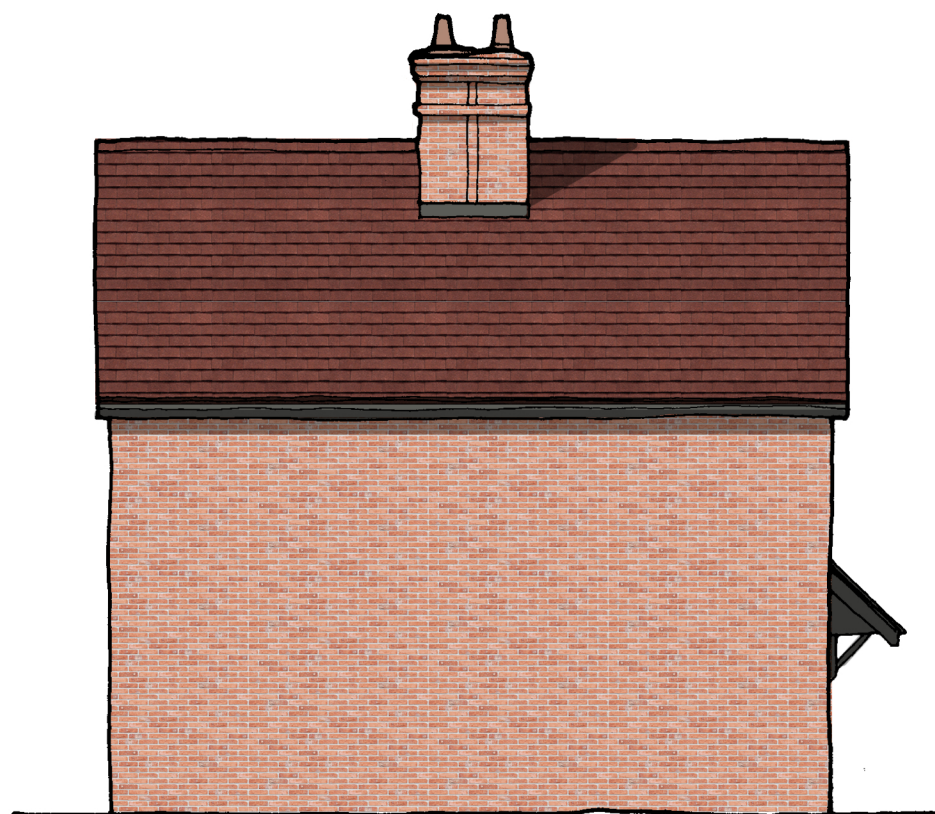

SIDE ELEVATION

 

REVISIONS / AUTHOR			DATE
PURPOSE OF ISSUE			
PLANNING			
DRAWN MW		SCALE 1:100@A3	
CHECKED TN	SIGNED OFF TN	DATE APR 2025	
PROJECT LAND OFF BARKHAM ROAD BARKHAM			
TITLE ELEVATIONS HOUSE TYPE 1003 V2			
DRAWING NUMBER			REV
WOK-PL015			-
<u>ABBEYMILL HOMES LTD.</u>			
Market House Silver End Olney Bucks MK46 4AL T: 01234 714 844 W: abbeymillhomes.co.uk E: enquiries@abbeymillhomes.co.uk			