




REV.	DATE	REVISIONS:	By	REV.	DATE	REVISIONS:	By	REV.	DATE	REVISIONS:	By	STATUS:

Planning

CLIENT:	Hall Hunter Partnership	PROJECT:	Dairy Cottage, Heathlands Road, Wokingham, RG40 3AN
SCALE:	1:200 (A0 ORIGINAL)	DRAWING:	Proposed Site Plan
DRAWN:	N.Gh.	23011	P301
DATE:	21/02/25		—

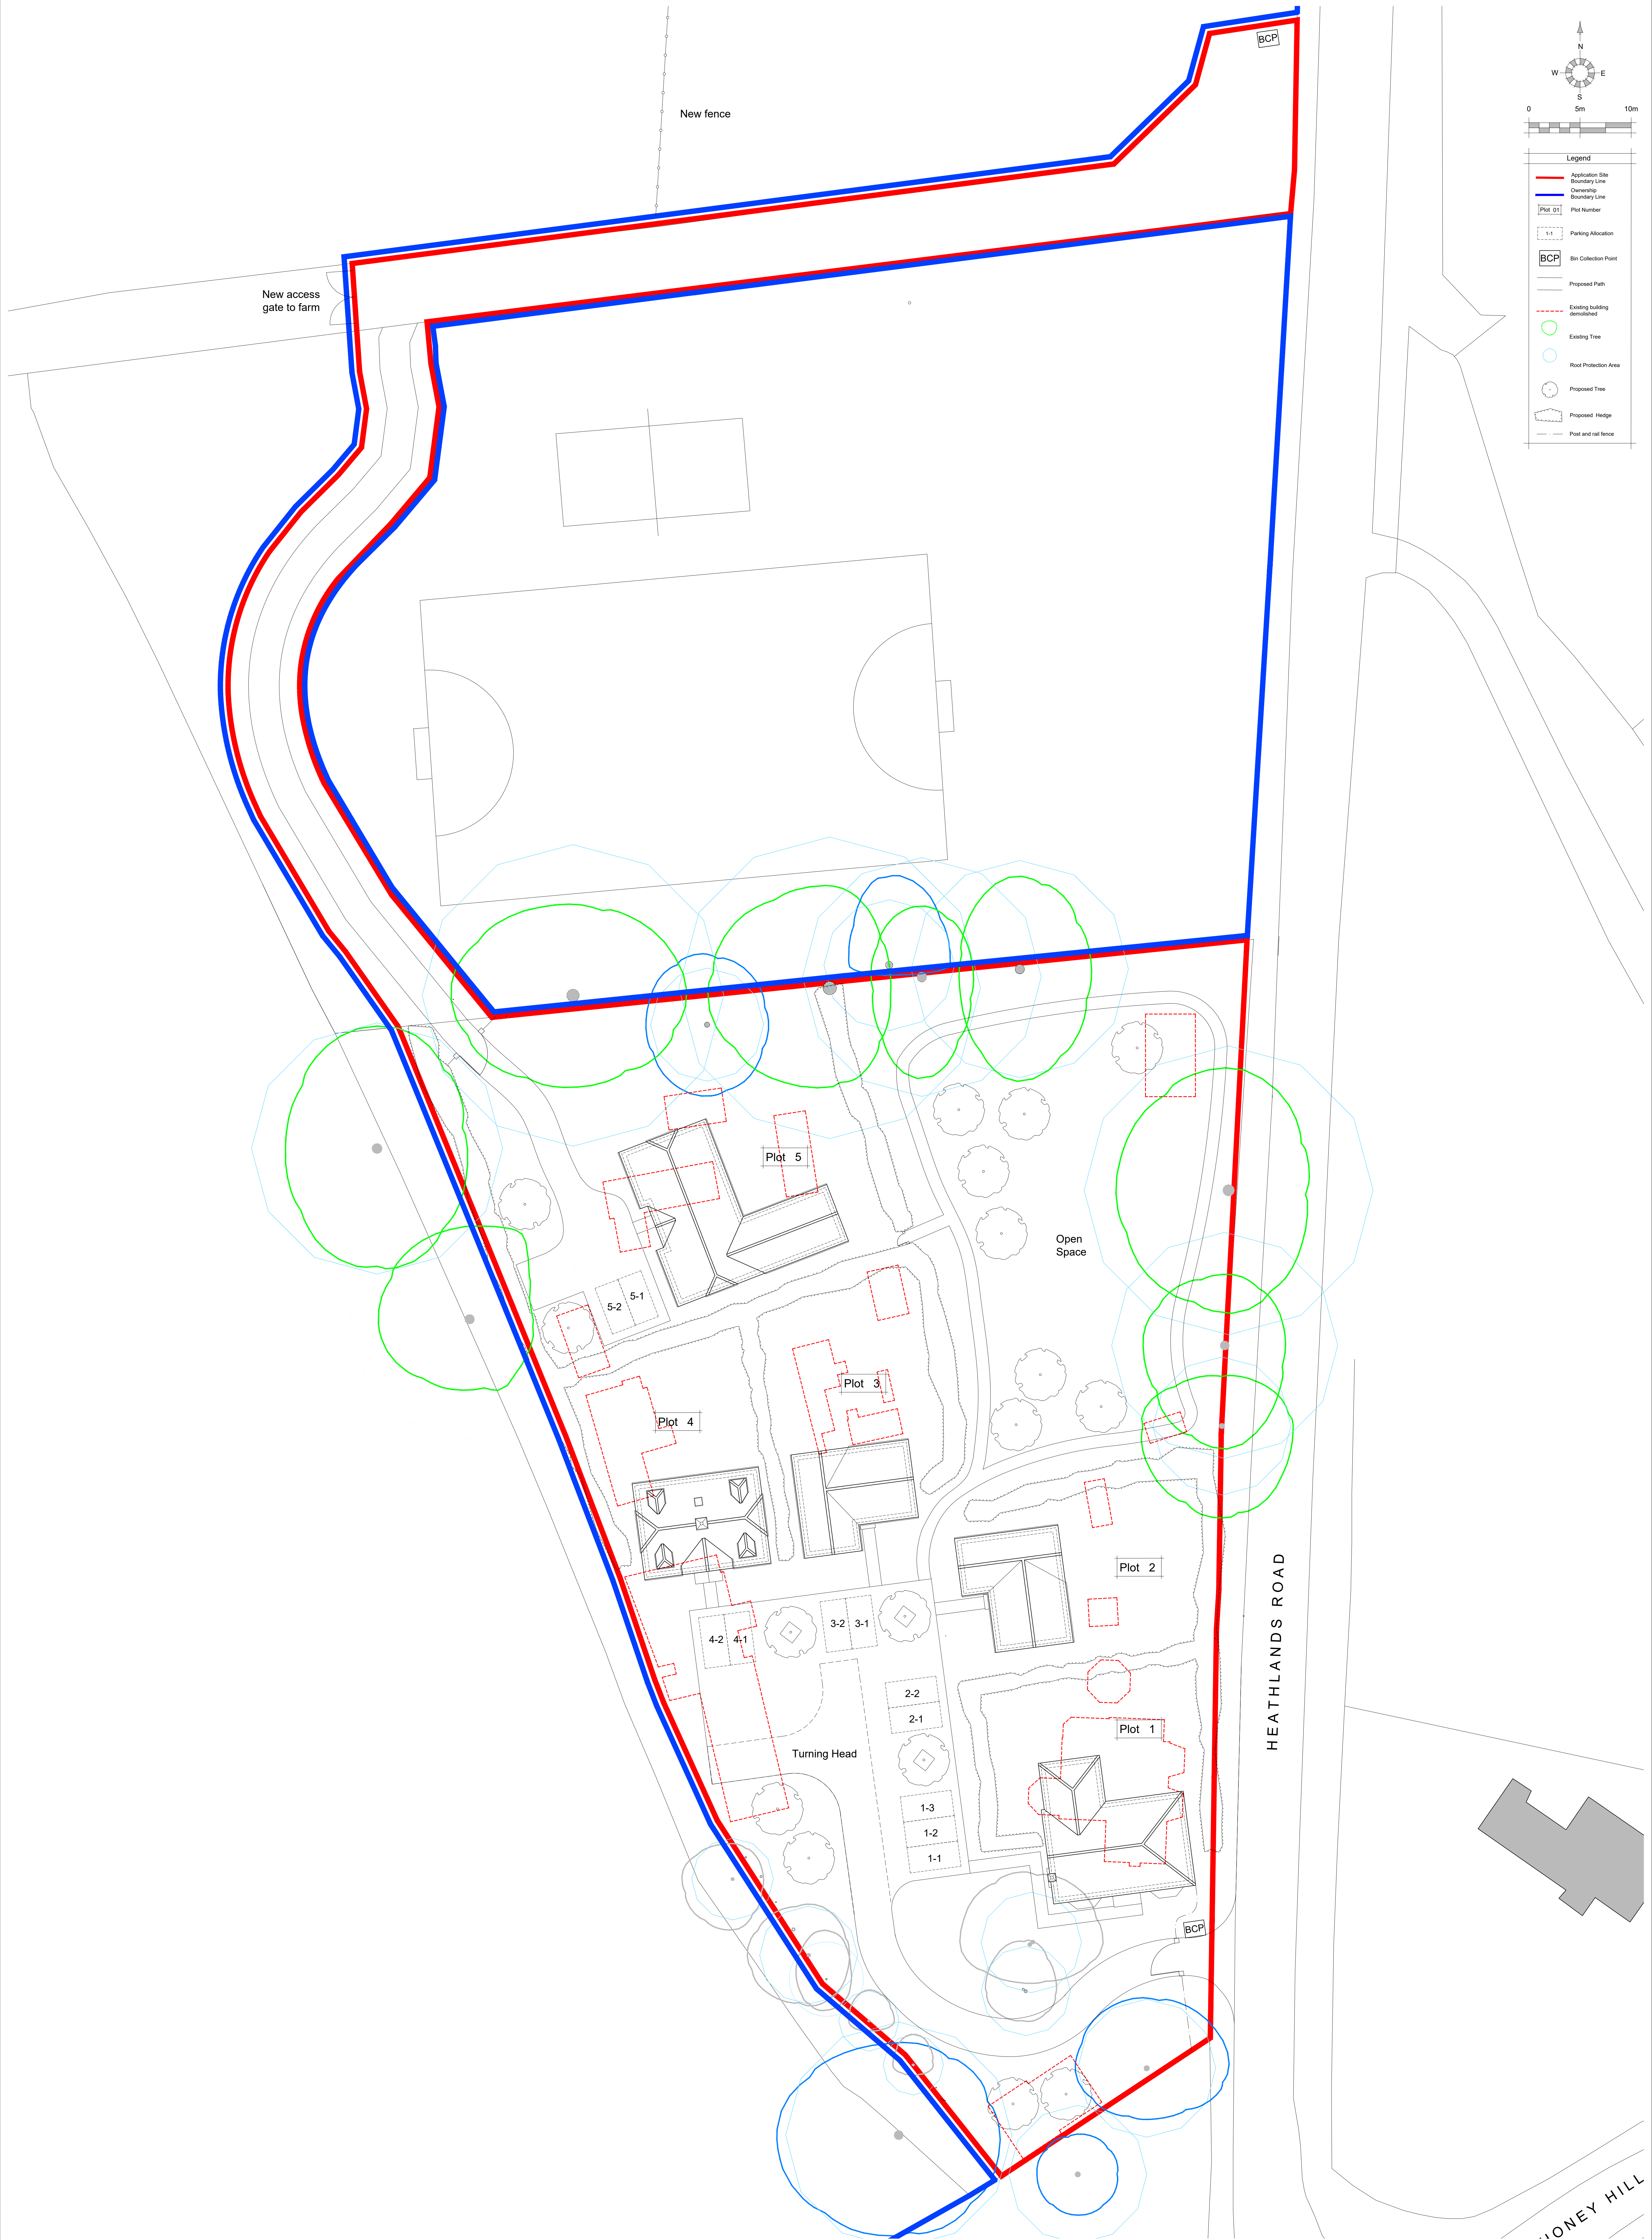

architecture planning masterplanning

Broadmeade House, Farnham Business Park,
Weydon Lane, Farnham, Surrey GU9 9QT
info@osparchitecture.com www.osparchitecture.com
Tel: 01252 207070