




Existing GEA (as shown)
43.3 m ² 466 ft ²

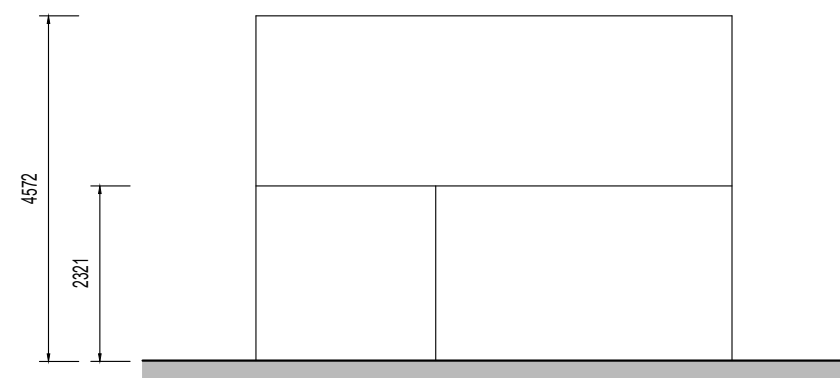


Elevation A

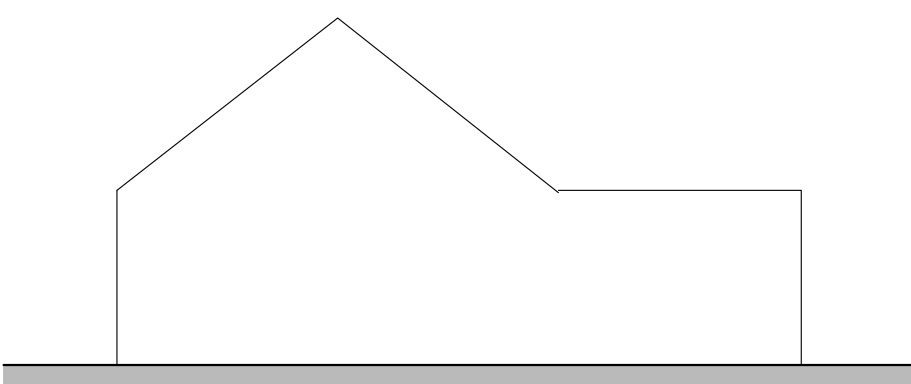


Elevation B

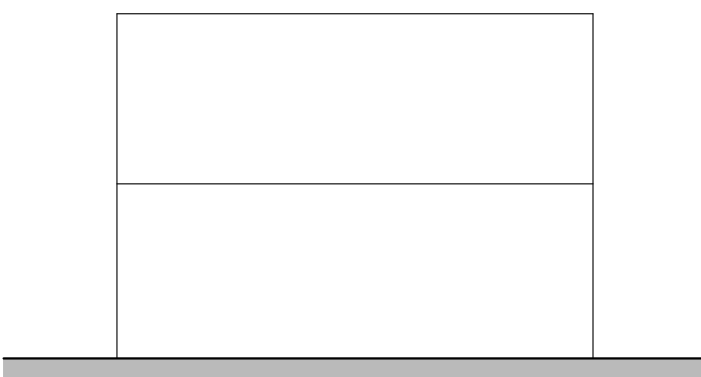


Elevation C

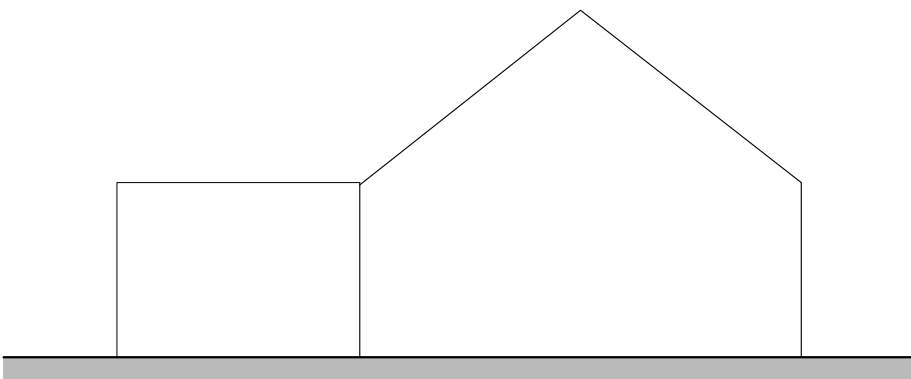

Elevation D

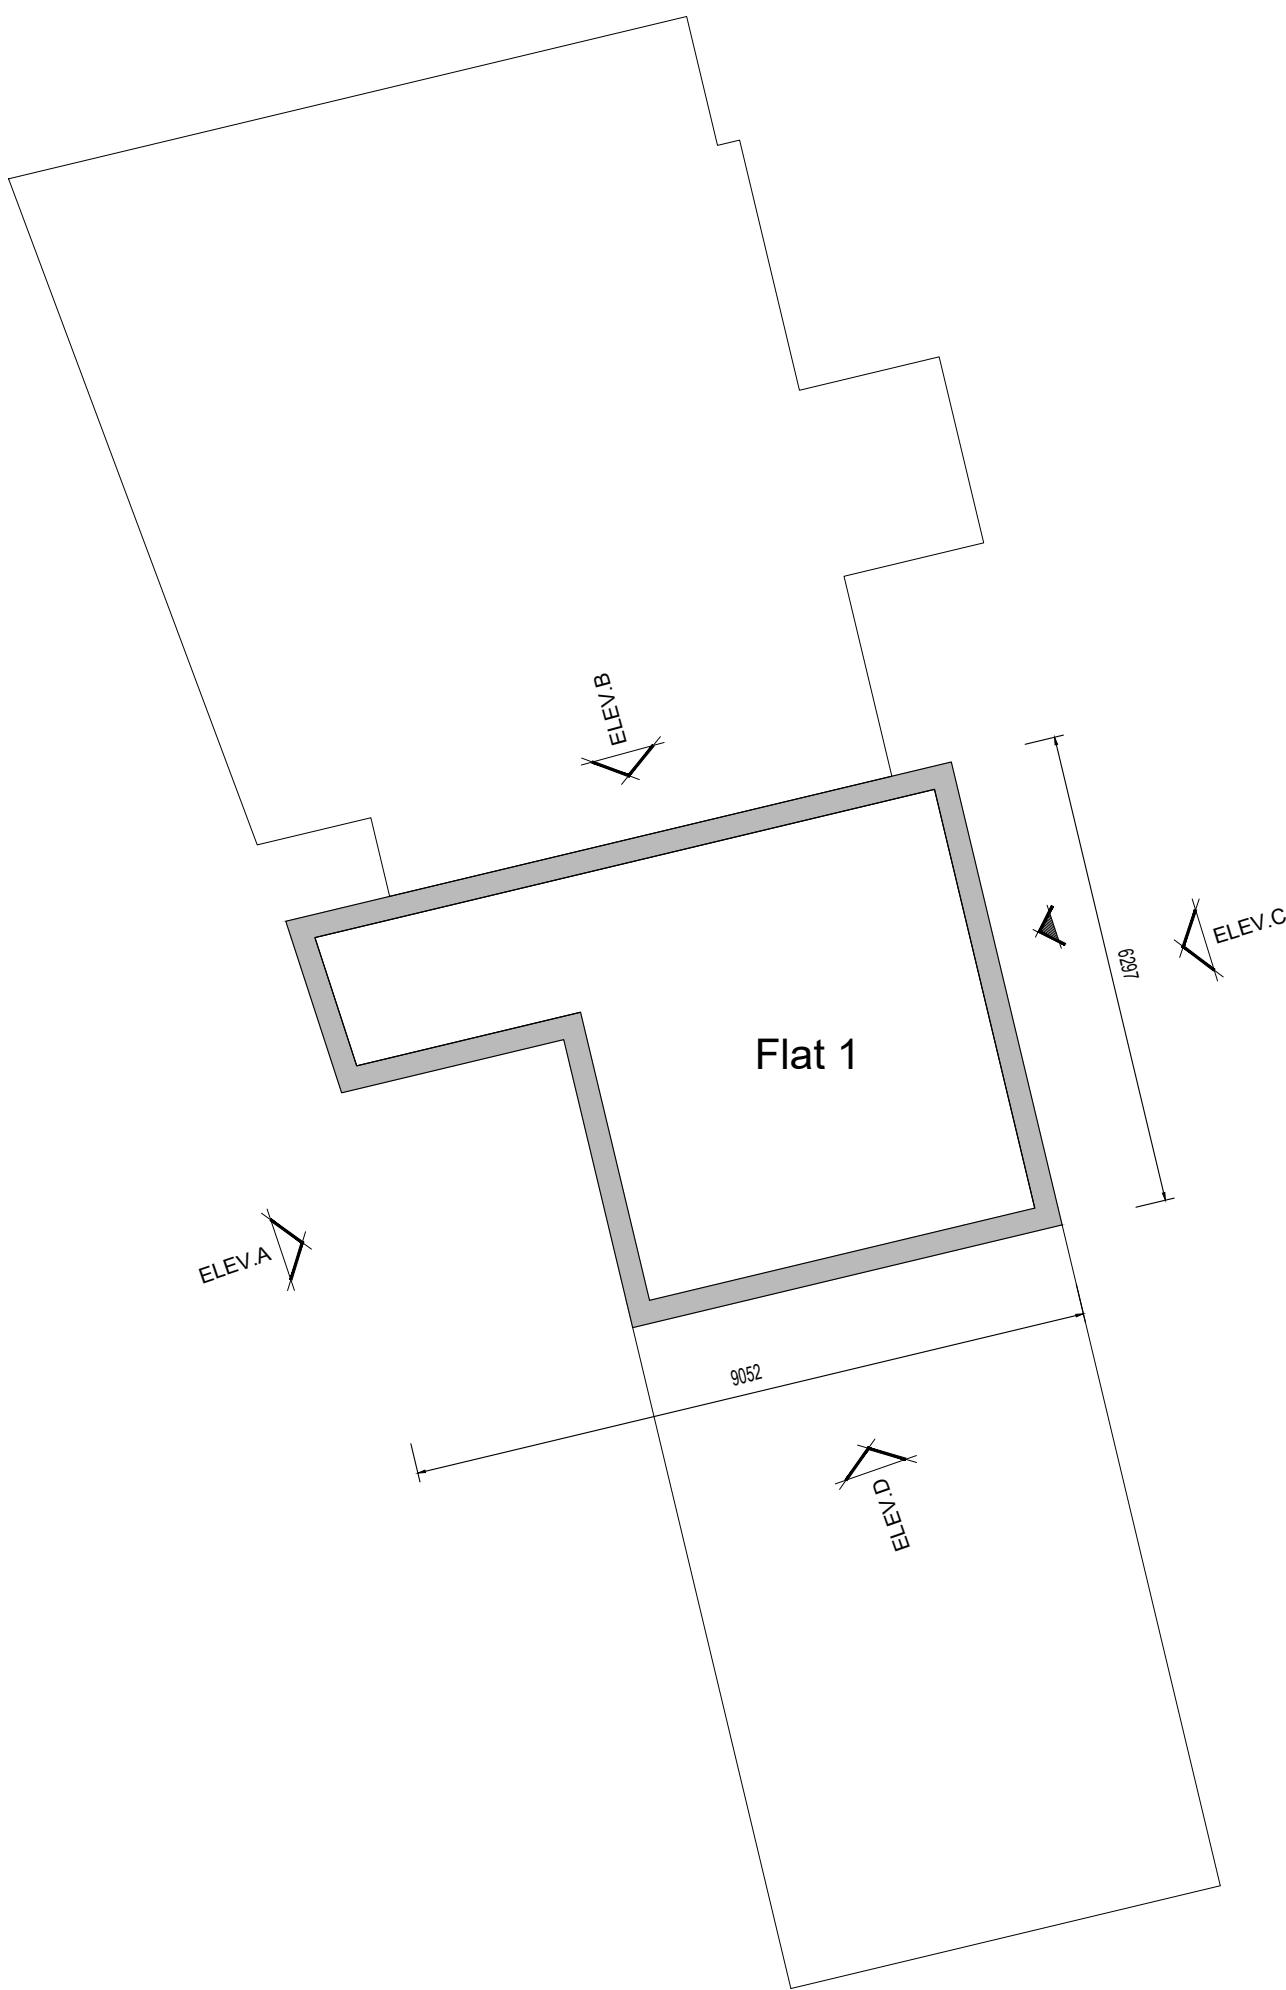

Ground Floor Plan

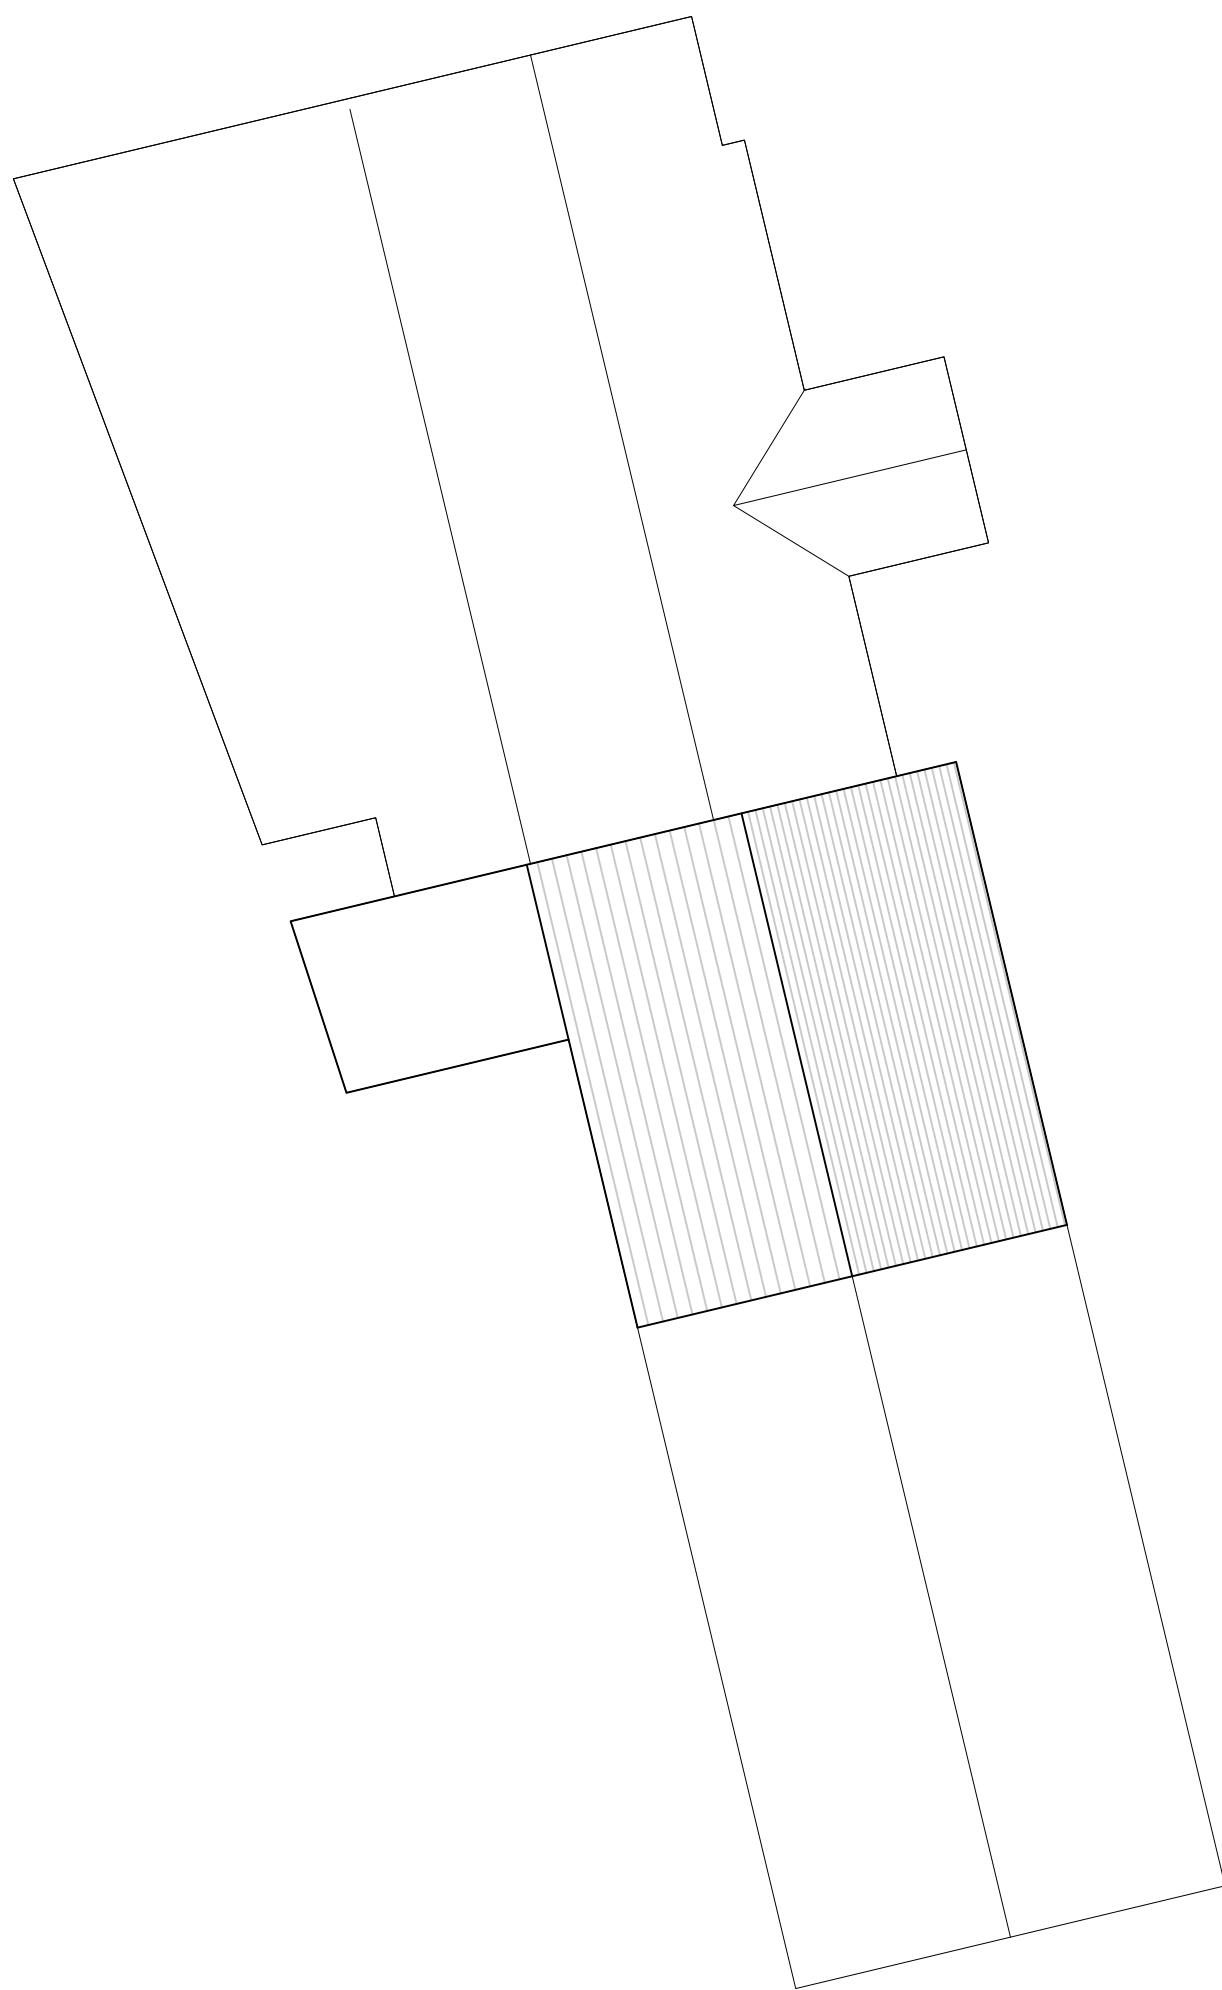

Roof Plan

Planning

REV.	DATE	REVISIONS:	BY	REV.	DATE	REVISIONS:	BY	REV.	DATE	REVISIONS:	BY	STATUS:

CLIENT:	Hall Hunter Partnership	PROJECT:	Dairy Cottage, Heathlands Road, Wokingham RG40 3AN
SCALE:	1:100 (A1 ORIGINAL)	DRAWING:	Existing Plans and Elevations Flat 1
DRAWN: DATE:	RPO 25.03.25	23011	S311
		-	


architecture planning masterplanning

Broadmede House, Farnham Business Park,
Weydon Lane, Farnham, Surrey GU9 8QT.
info@osparchitecture.com www.osparchitecture.com
Tel: 01252 267878