




Existing GEA (as shown)
95.1 m ² 1,023 ft ²

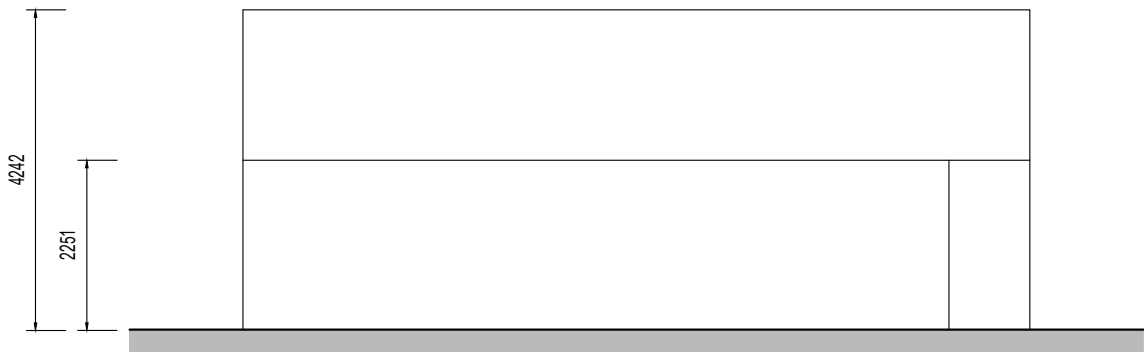


Elevation A

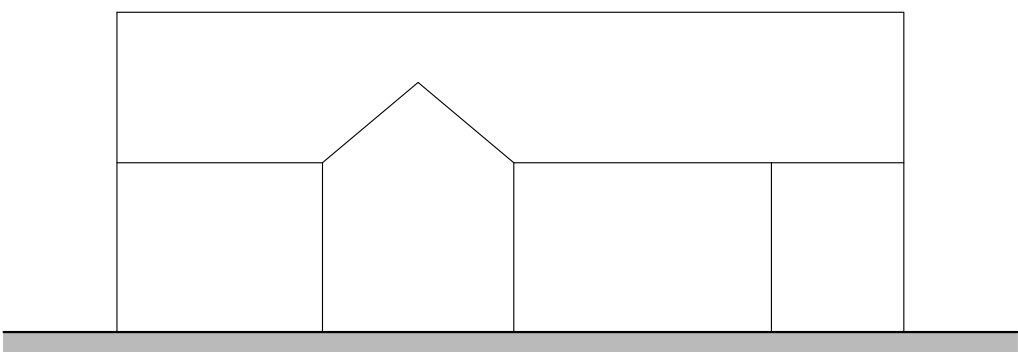


Elevation B

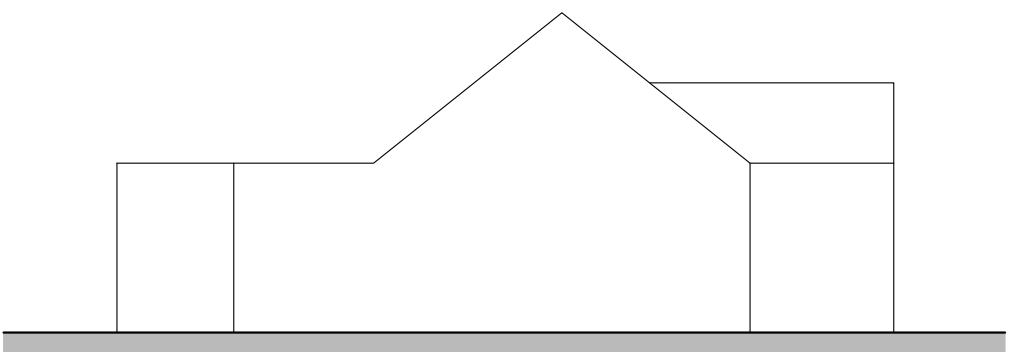


Elevation C

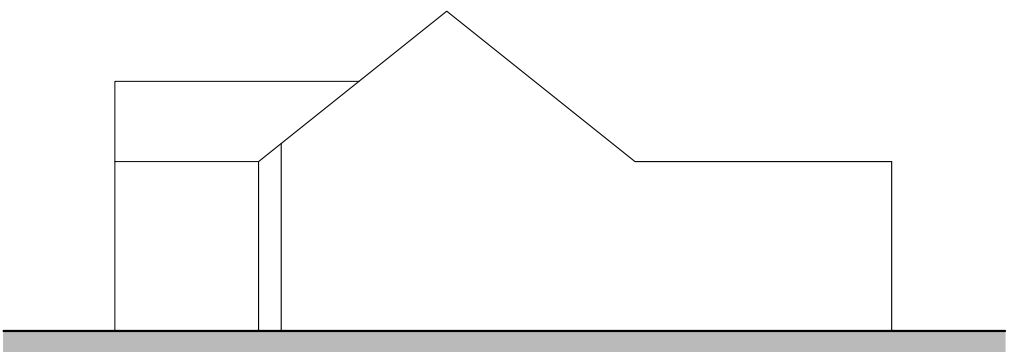

Elevation D

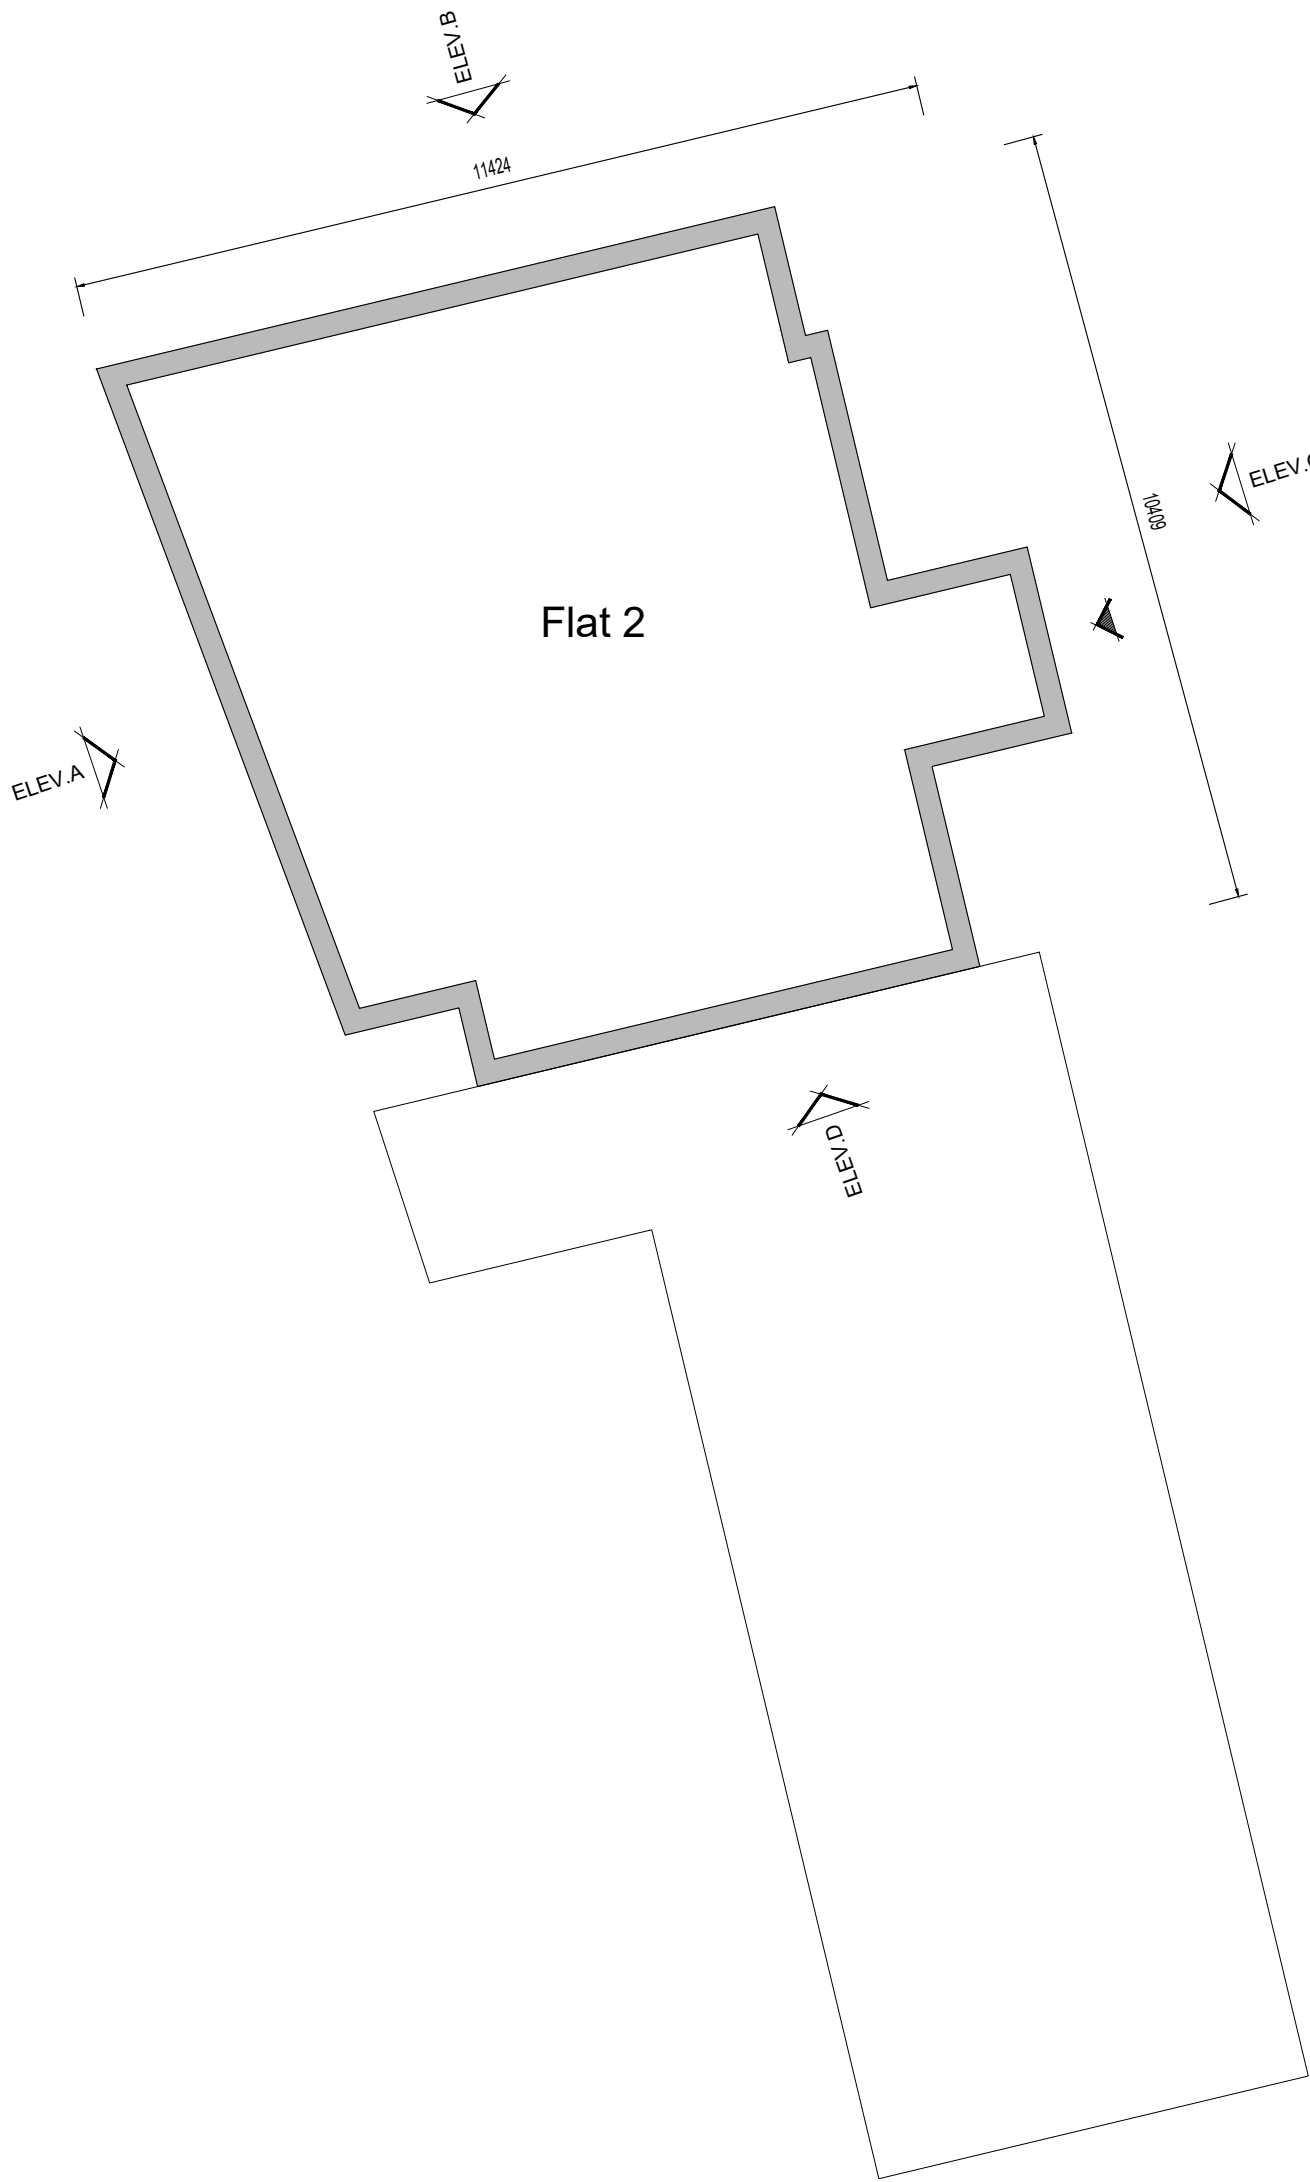

Ground Floor Plan

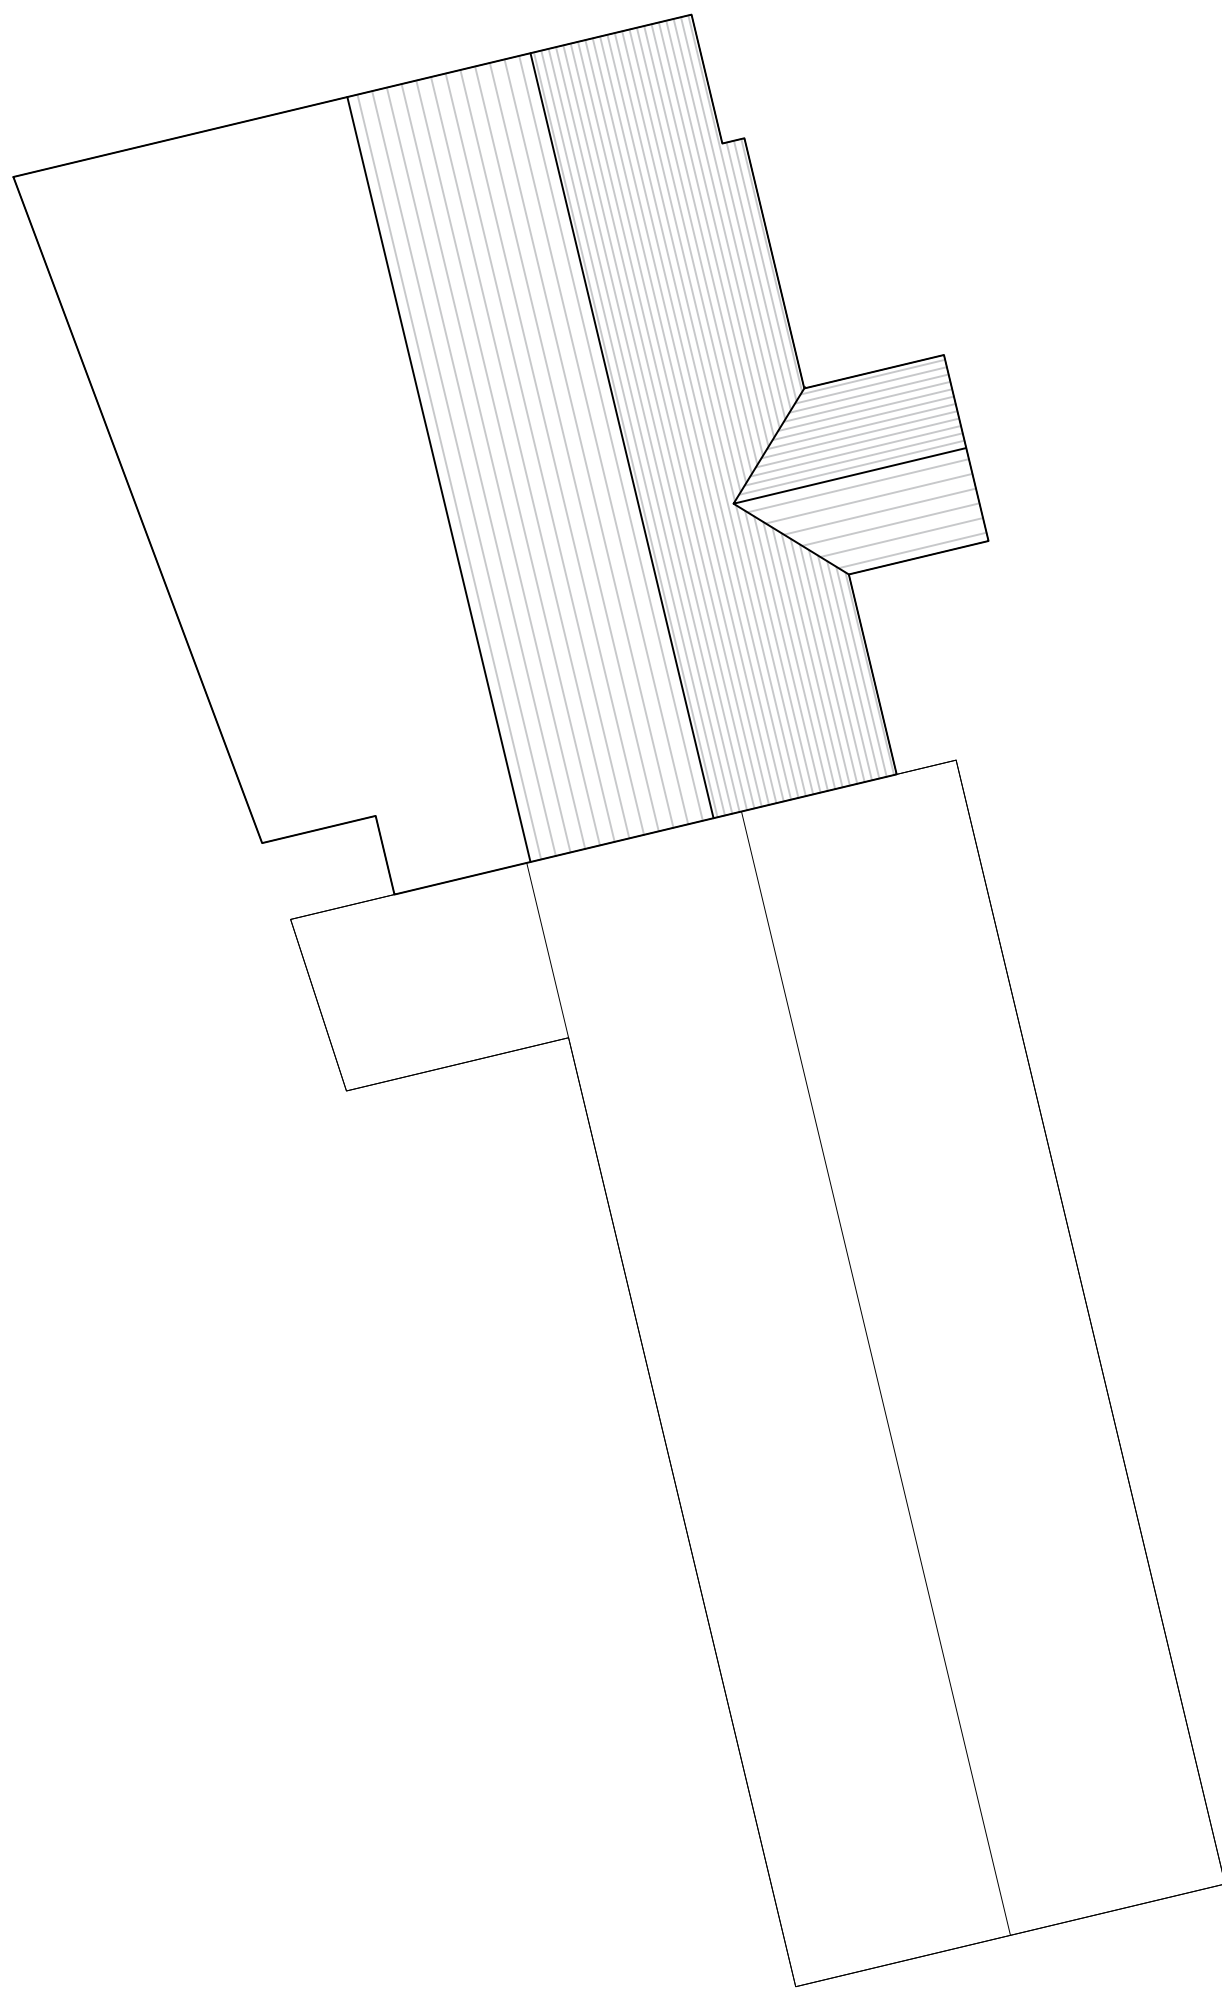

Roof Plan

Planning

REV.	DATE	REVISIONS:	BY	REV.	DATE	REVISIONS:	BY	REV.	DATE	REVISIONS:	BY	STATUS:

© COPYRIGHT EXISTS ON THE DESIGNS AND INFORMATION SHOWN ON THIS DRAWING This drawing may be scaled or cross referenced to the scale bar for planning application purposes only. Do not scale for any other purpose, use figured dimensions only. Subject to site survey and all necessary consents. All dimensions to be checked by user and any discrepancies, errors or omissions to be reported to the Architect before work commences. This drawing is to be read in conjunction with all other relevant materials. OS Licence No. 100007327

CLIENT:	Hall Hunter Partnership	PROJECT:	Dairy Cottage, Heathlands Road, Wokingham RG40 3AN
SCALE:	1:100 (A1 ORIGINAL)	DRAWING:	Existing Plans and Elevations Flat 2
DRAWN: DATE:	RPO 25.05.25	23011	S312
			—



architecture planning masterplanning

Broadmeade House, Farnham Business Park,
Weydon Lane, Farnham, Surrey GU9 8QT.
info@osparchitecture.com www.osparchitecture.com
Tel: 01252 267878

©2025 OSP Architecture Limited. Company Registration No. 1010001