
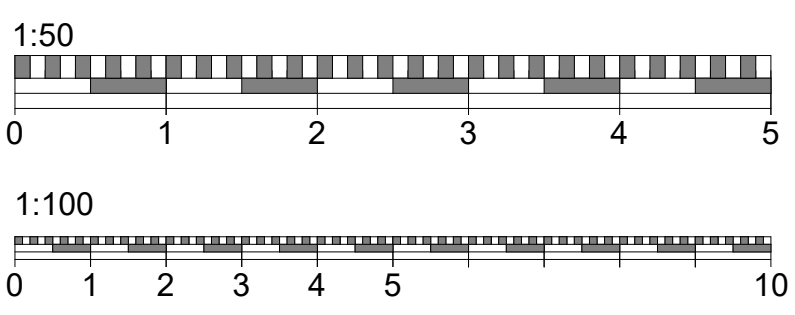
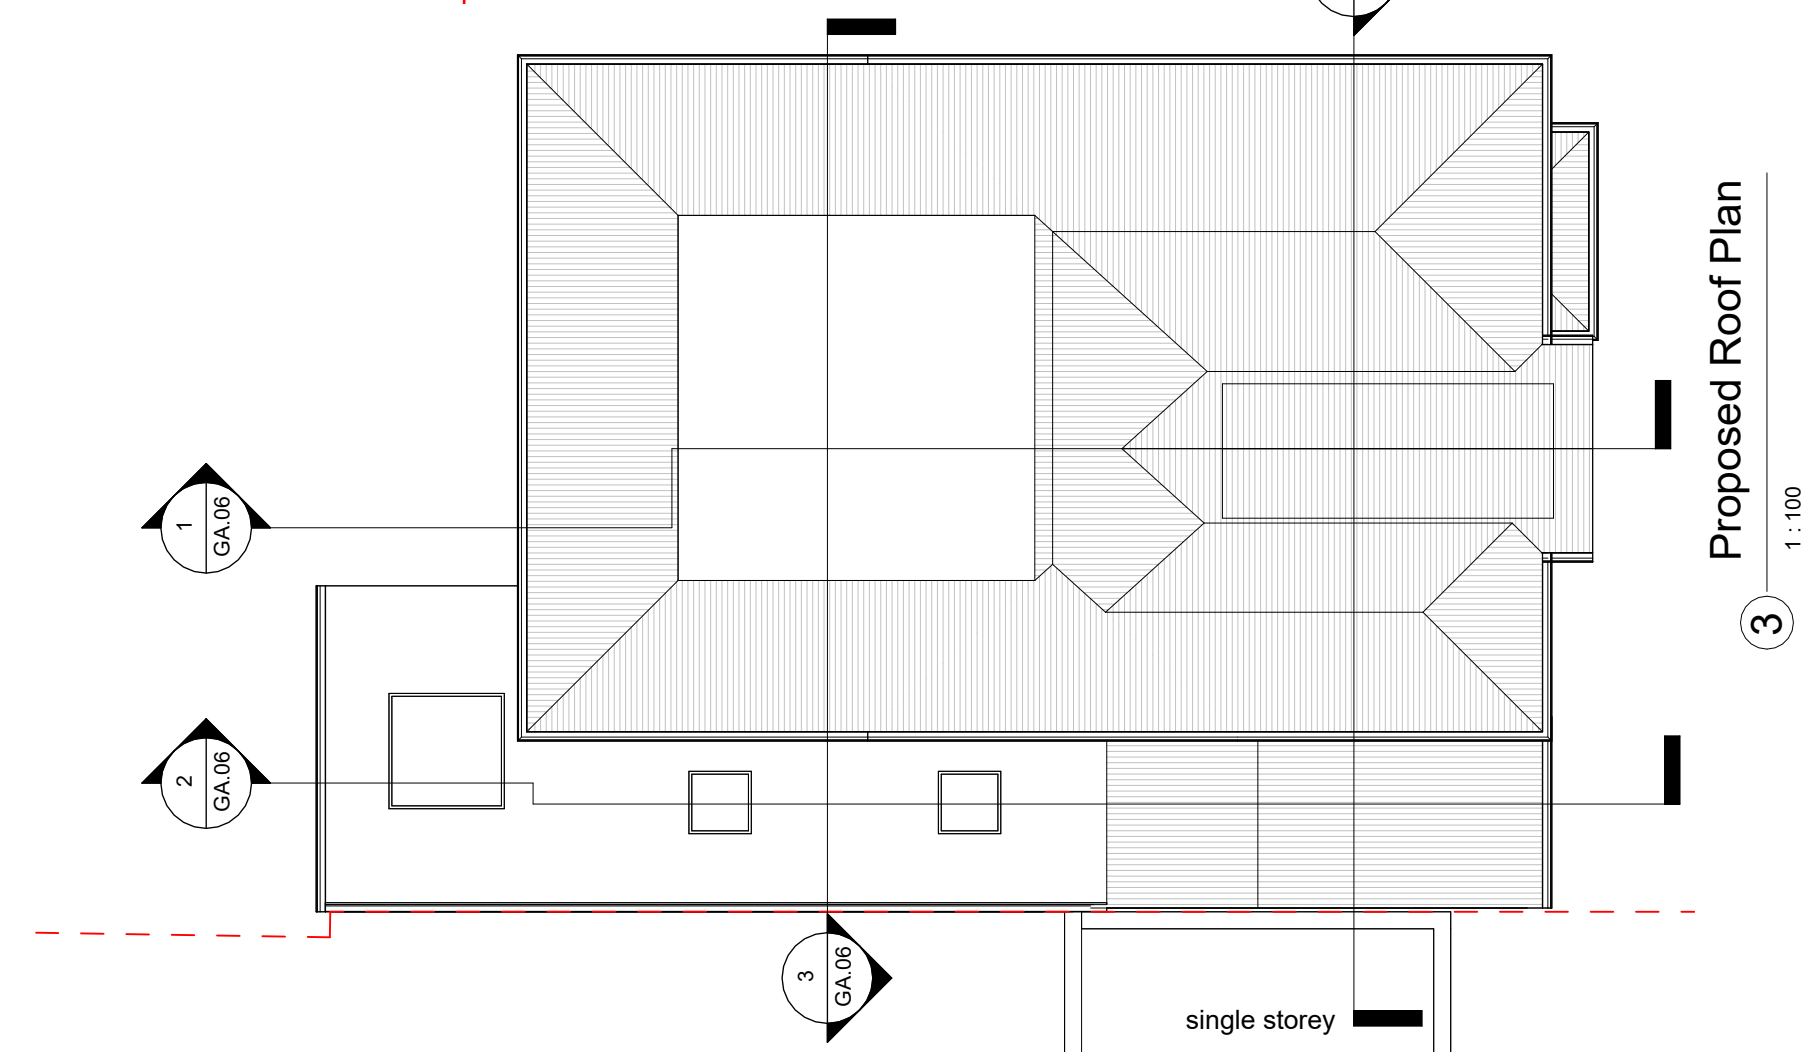
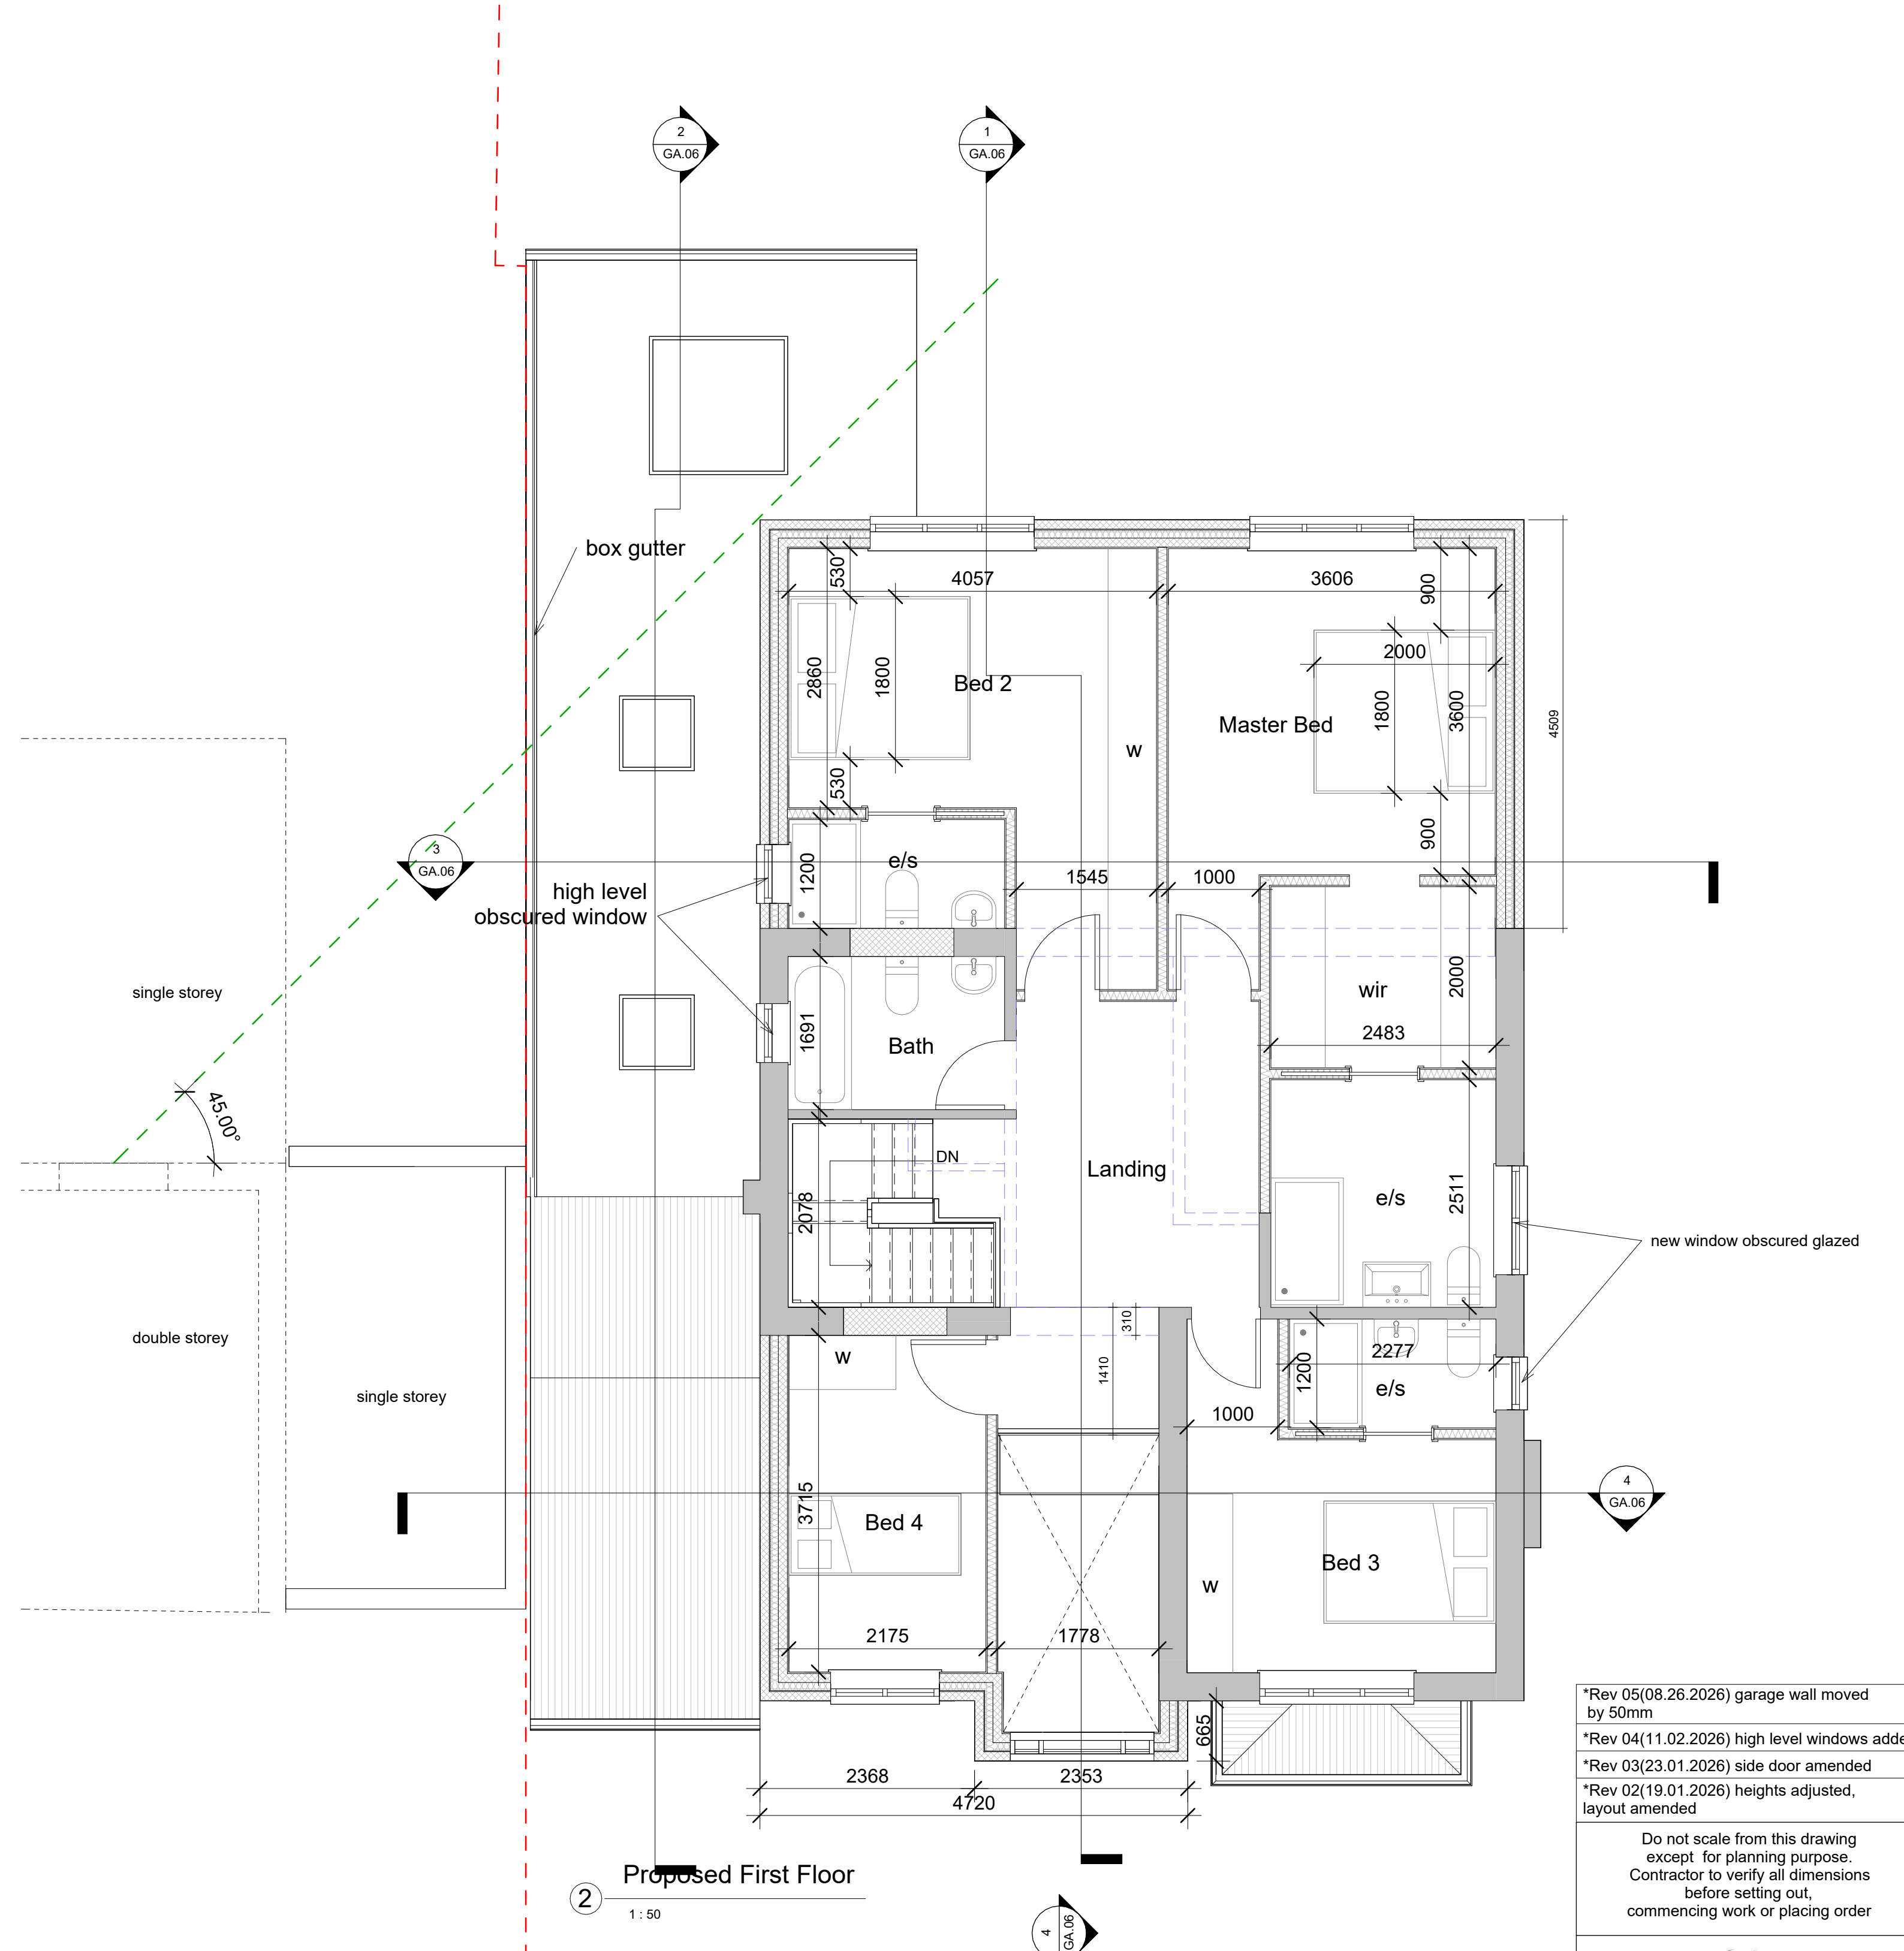


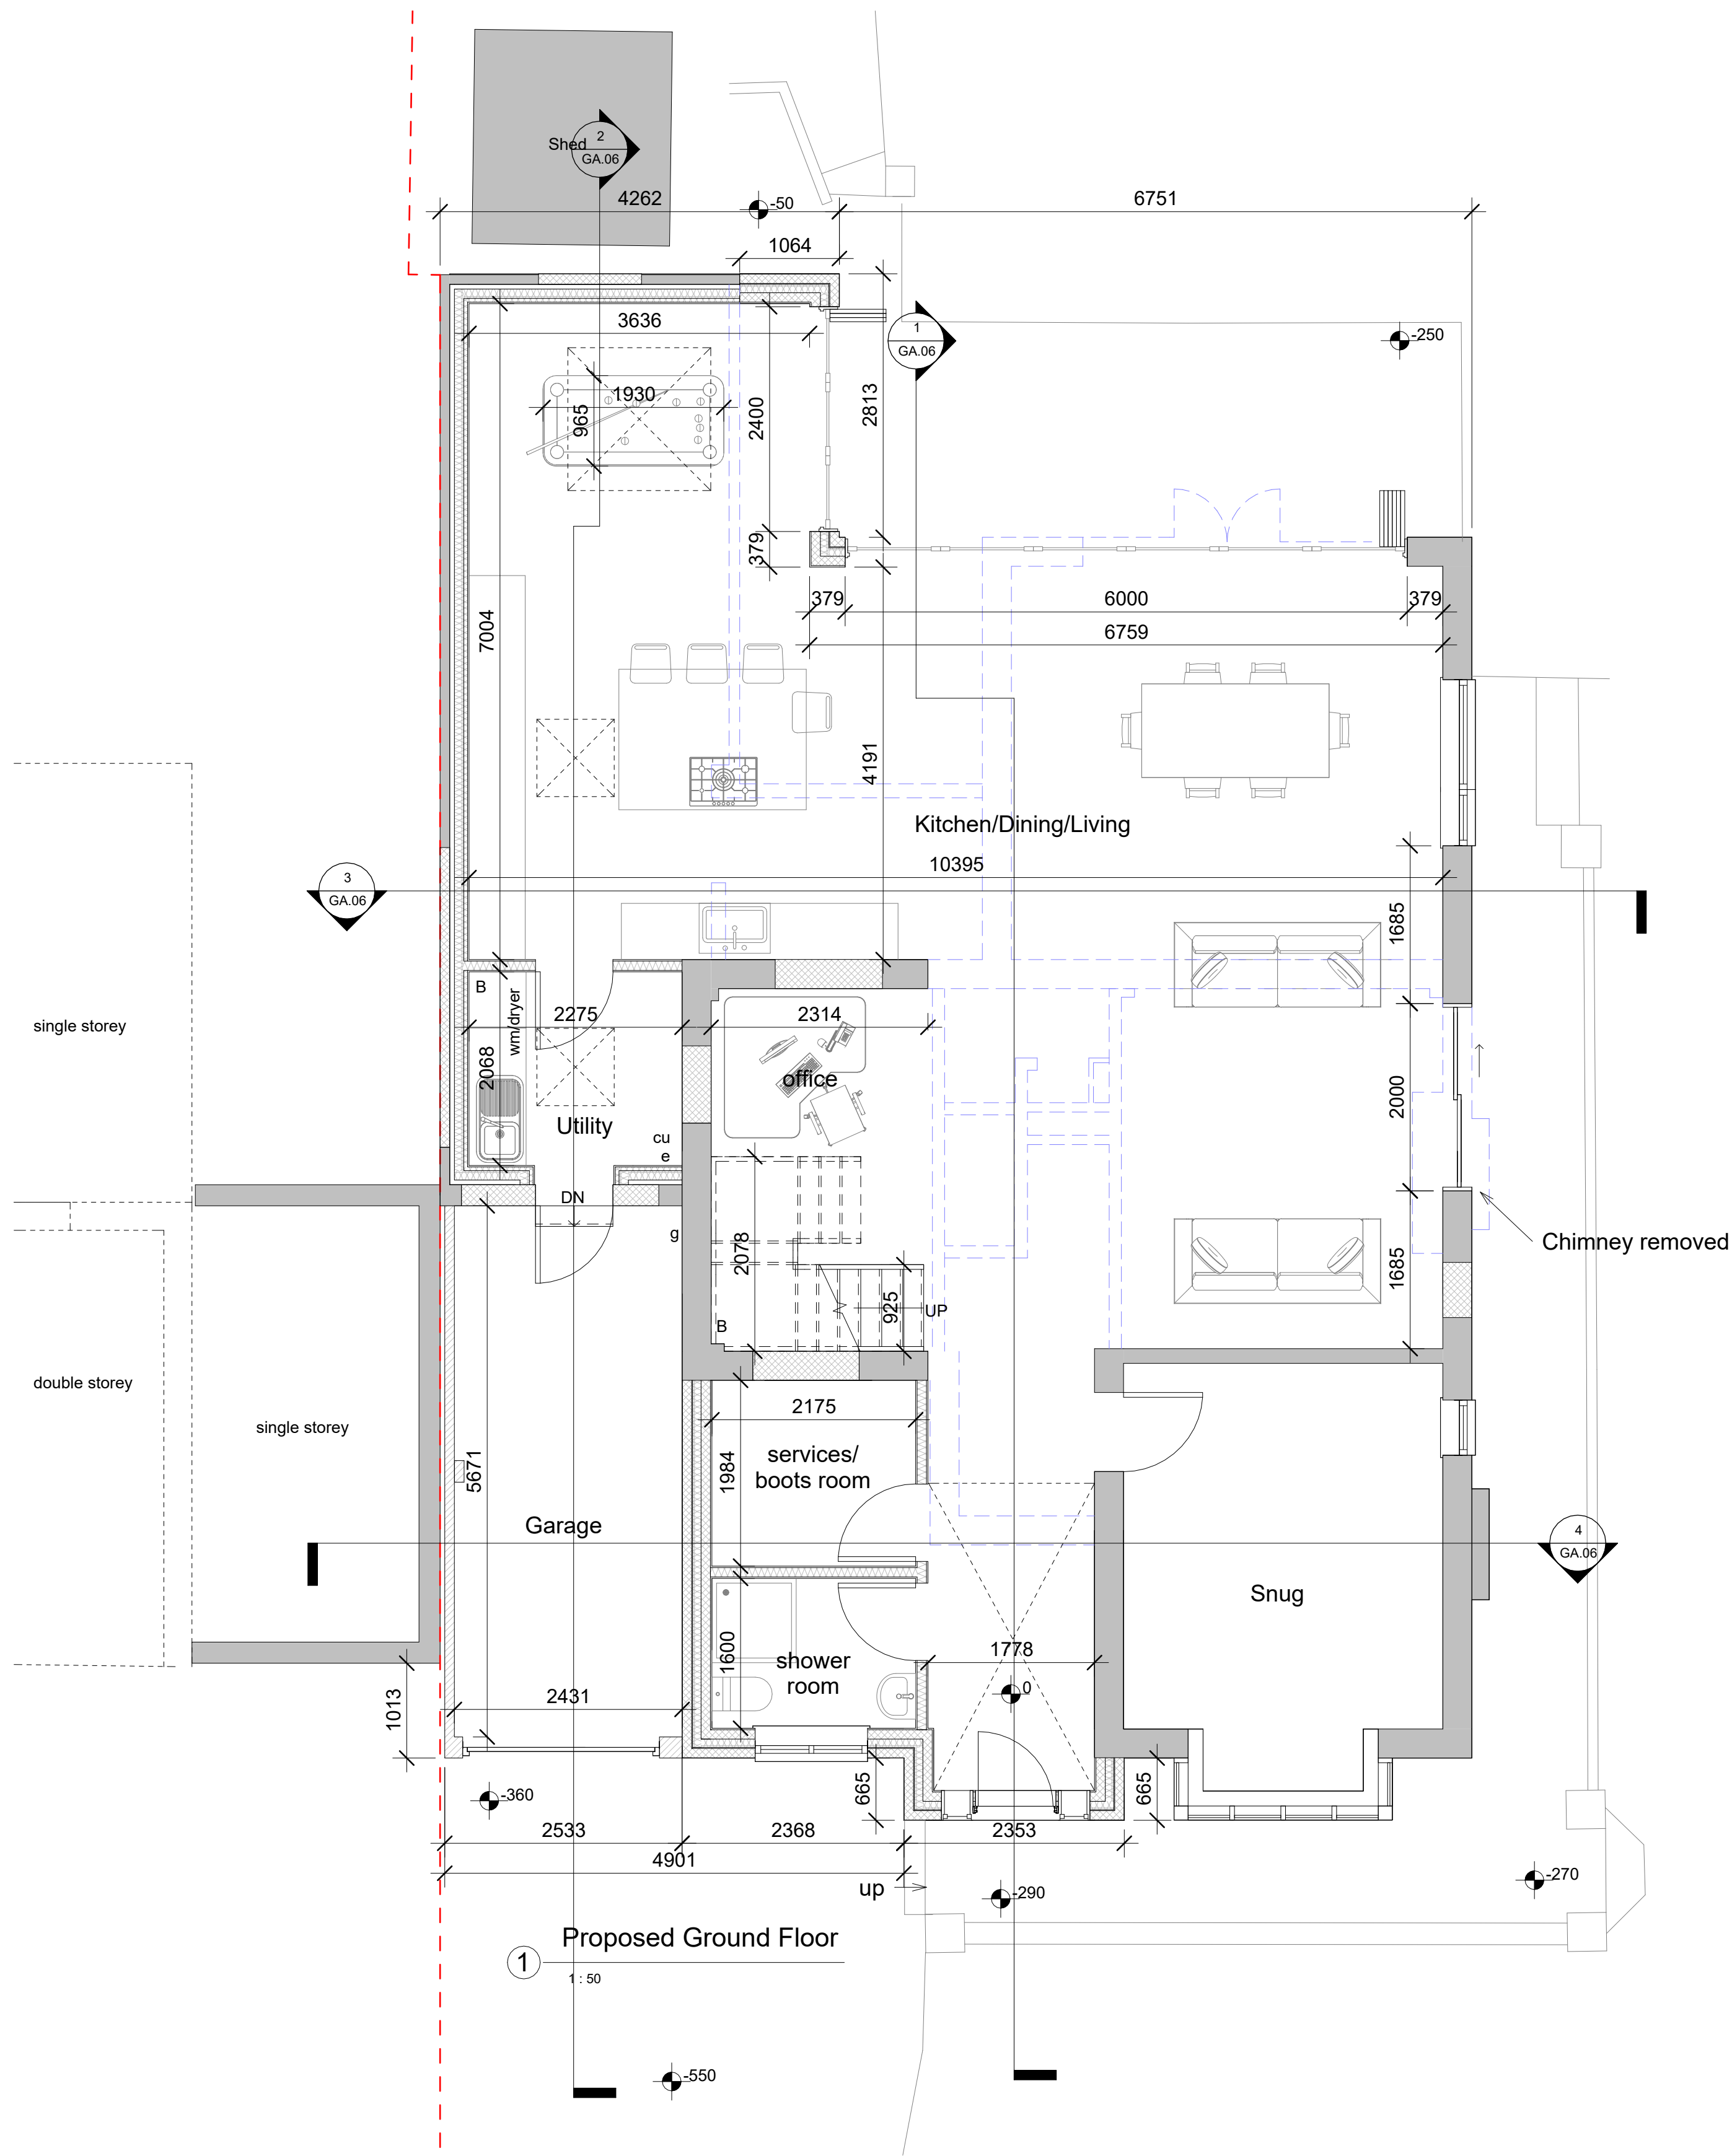

- *Rev 05(08.26.2026) garage wall moved by 50mm
- *Rev 04(11.02.2026) high level windows added
- *Rev 03(23.01.2026) side door amended
- *Rev 02(19.01.2026) heights adjusted, layout amended

Do not scale from this drawing except for planning purpose. Contractor to verify all dimensions before setting out, commencing work or placing order

9 Arthur Rd, Wokingham
RG41 2SX

Client
Mr & Mrs Daly

Drawing Title
Proposed Floor Plans and Roof


Project Ref	Layout Id	Rev.
-	GA.03	05

Date: 08/06/2026
Scale @A1: AS indicated

The Barn, Waterloo Road
Wokingham - Berkshire
RG40 3BY
07714 950664
planning@berkshireddevelopments.co.uk
© 2026 Berkshire Developments




① Proposed Front Elevation
1 : 50

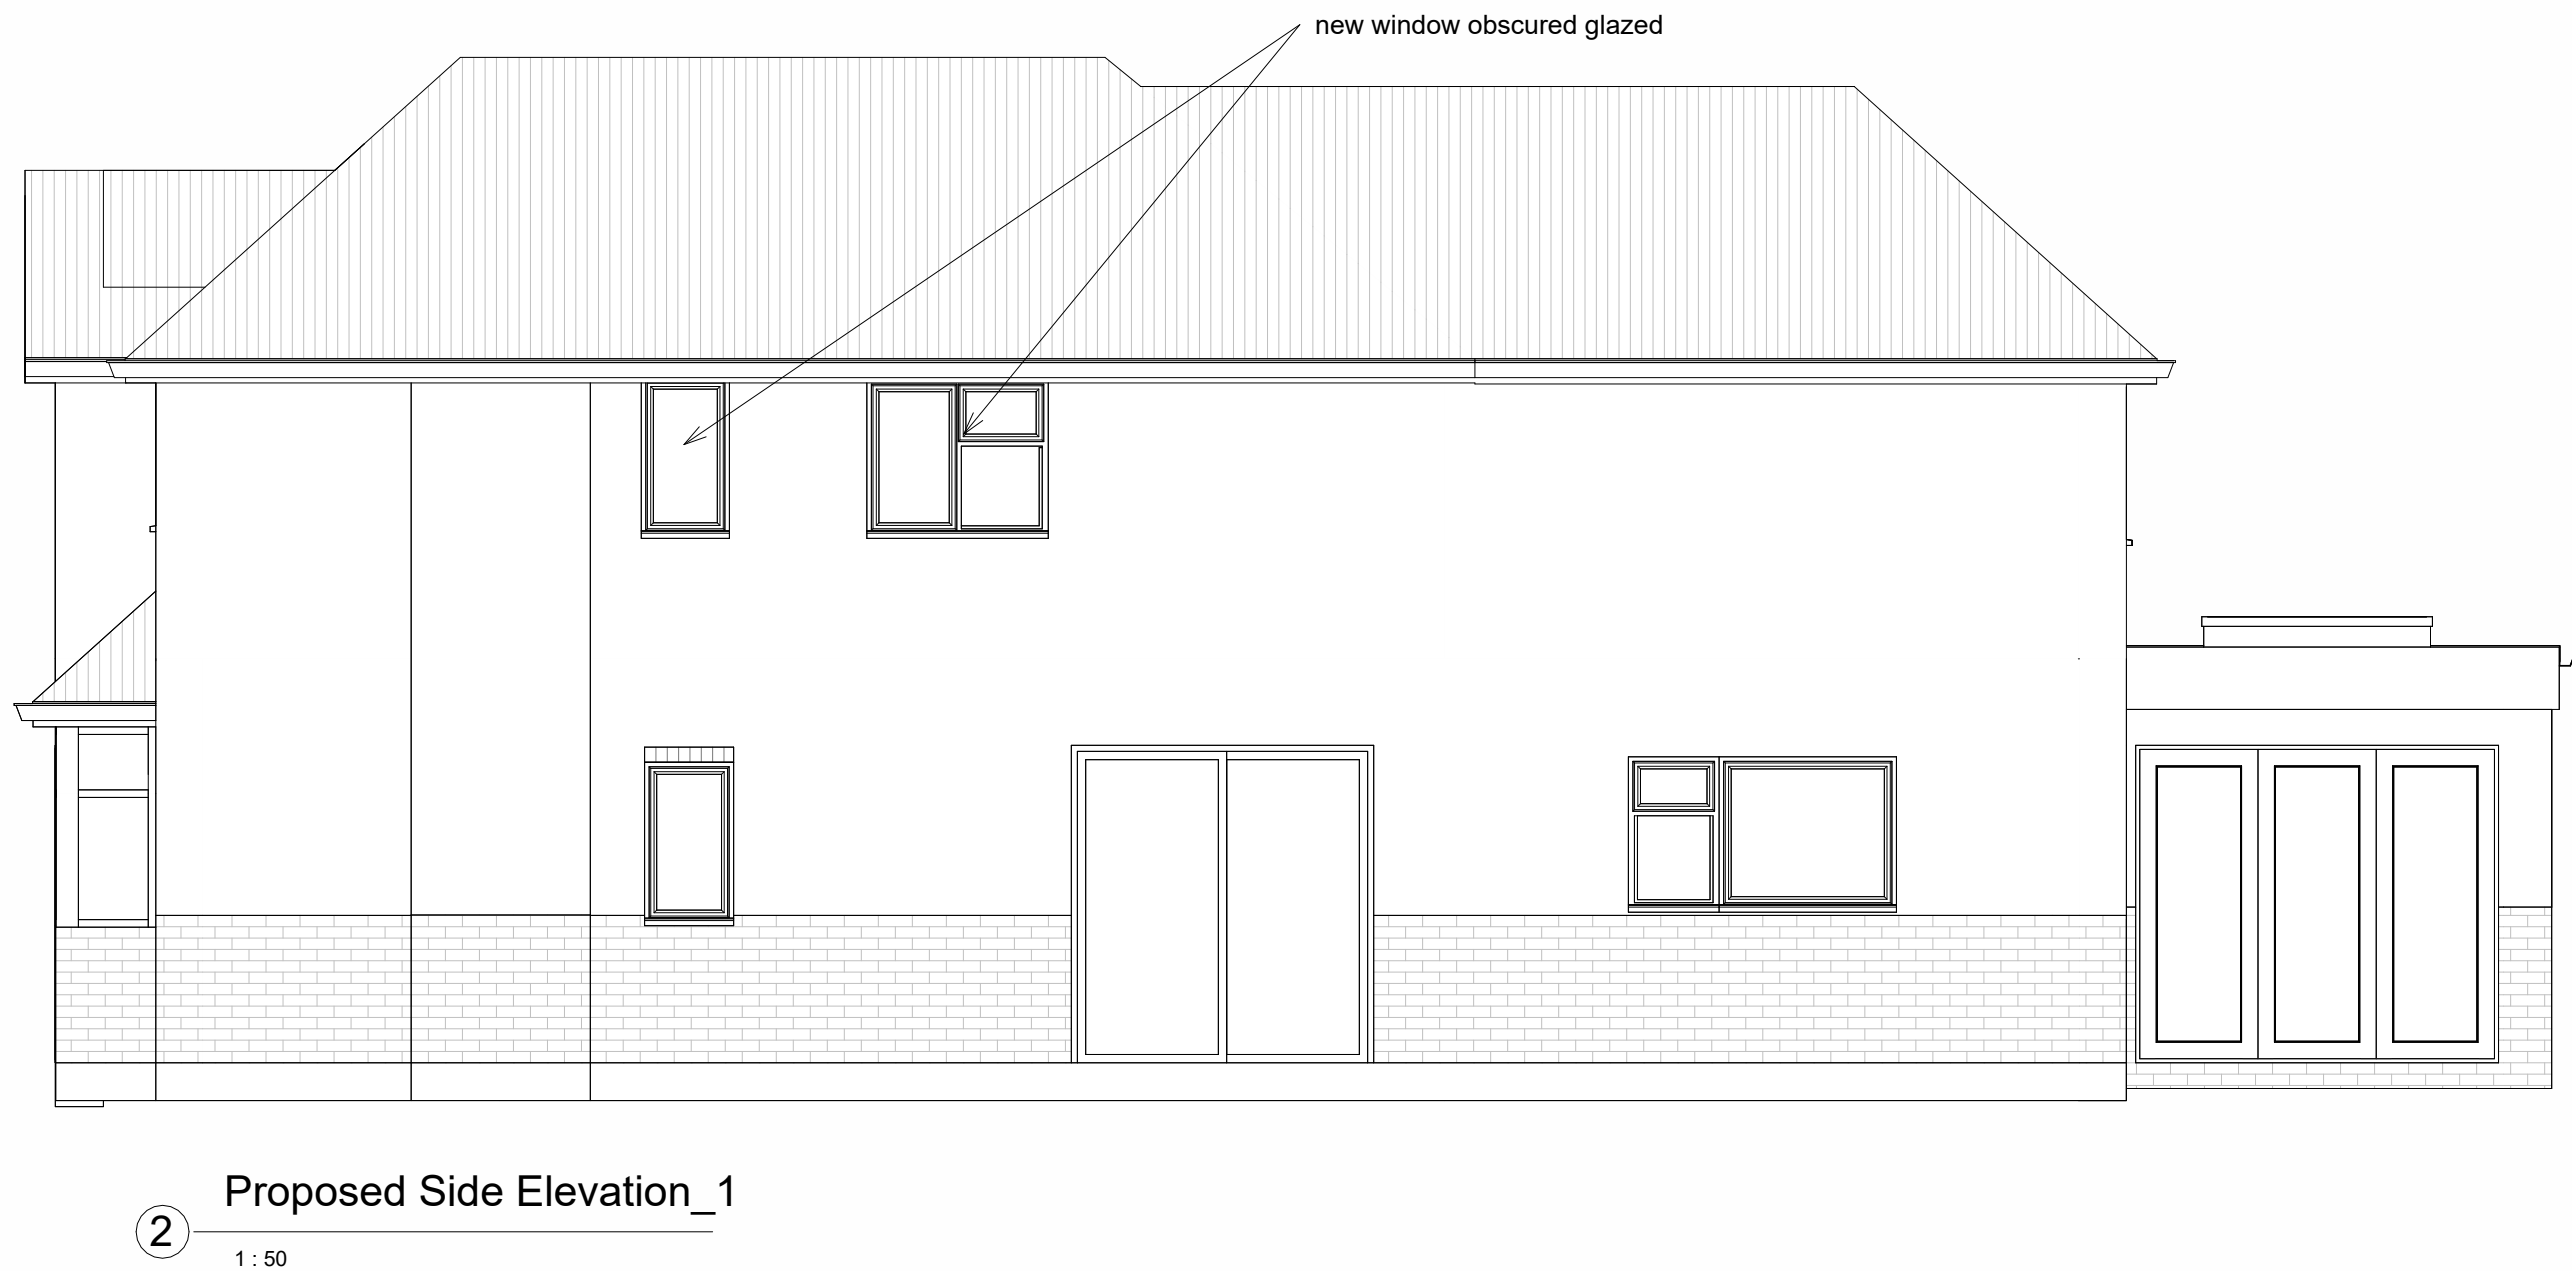

② Proposed Side Elevation_1
1 : 50



③ Proposed Rear Elevation
1 : 50

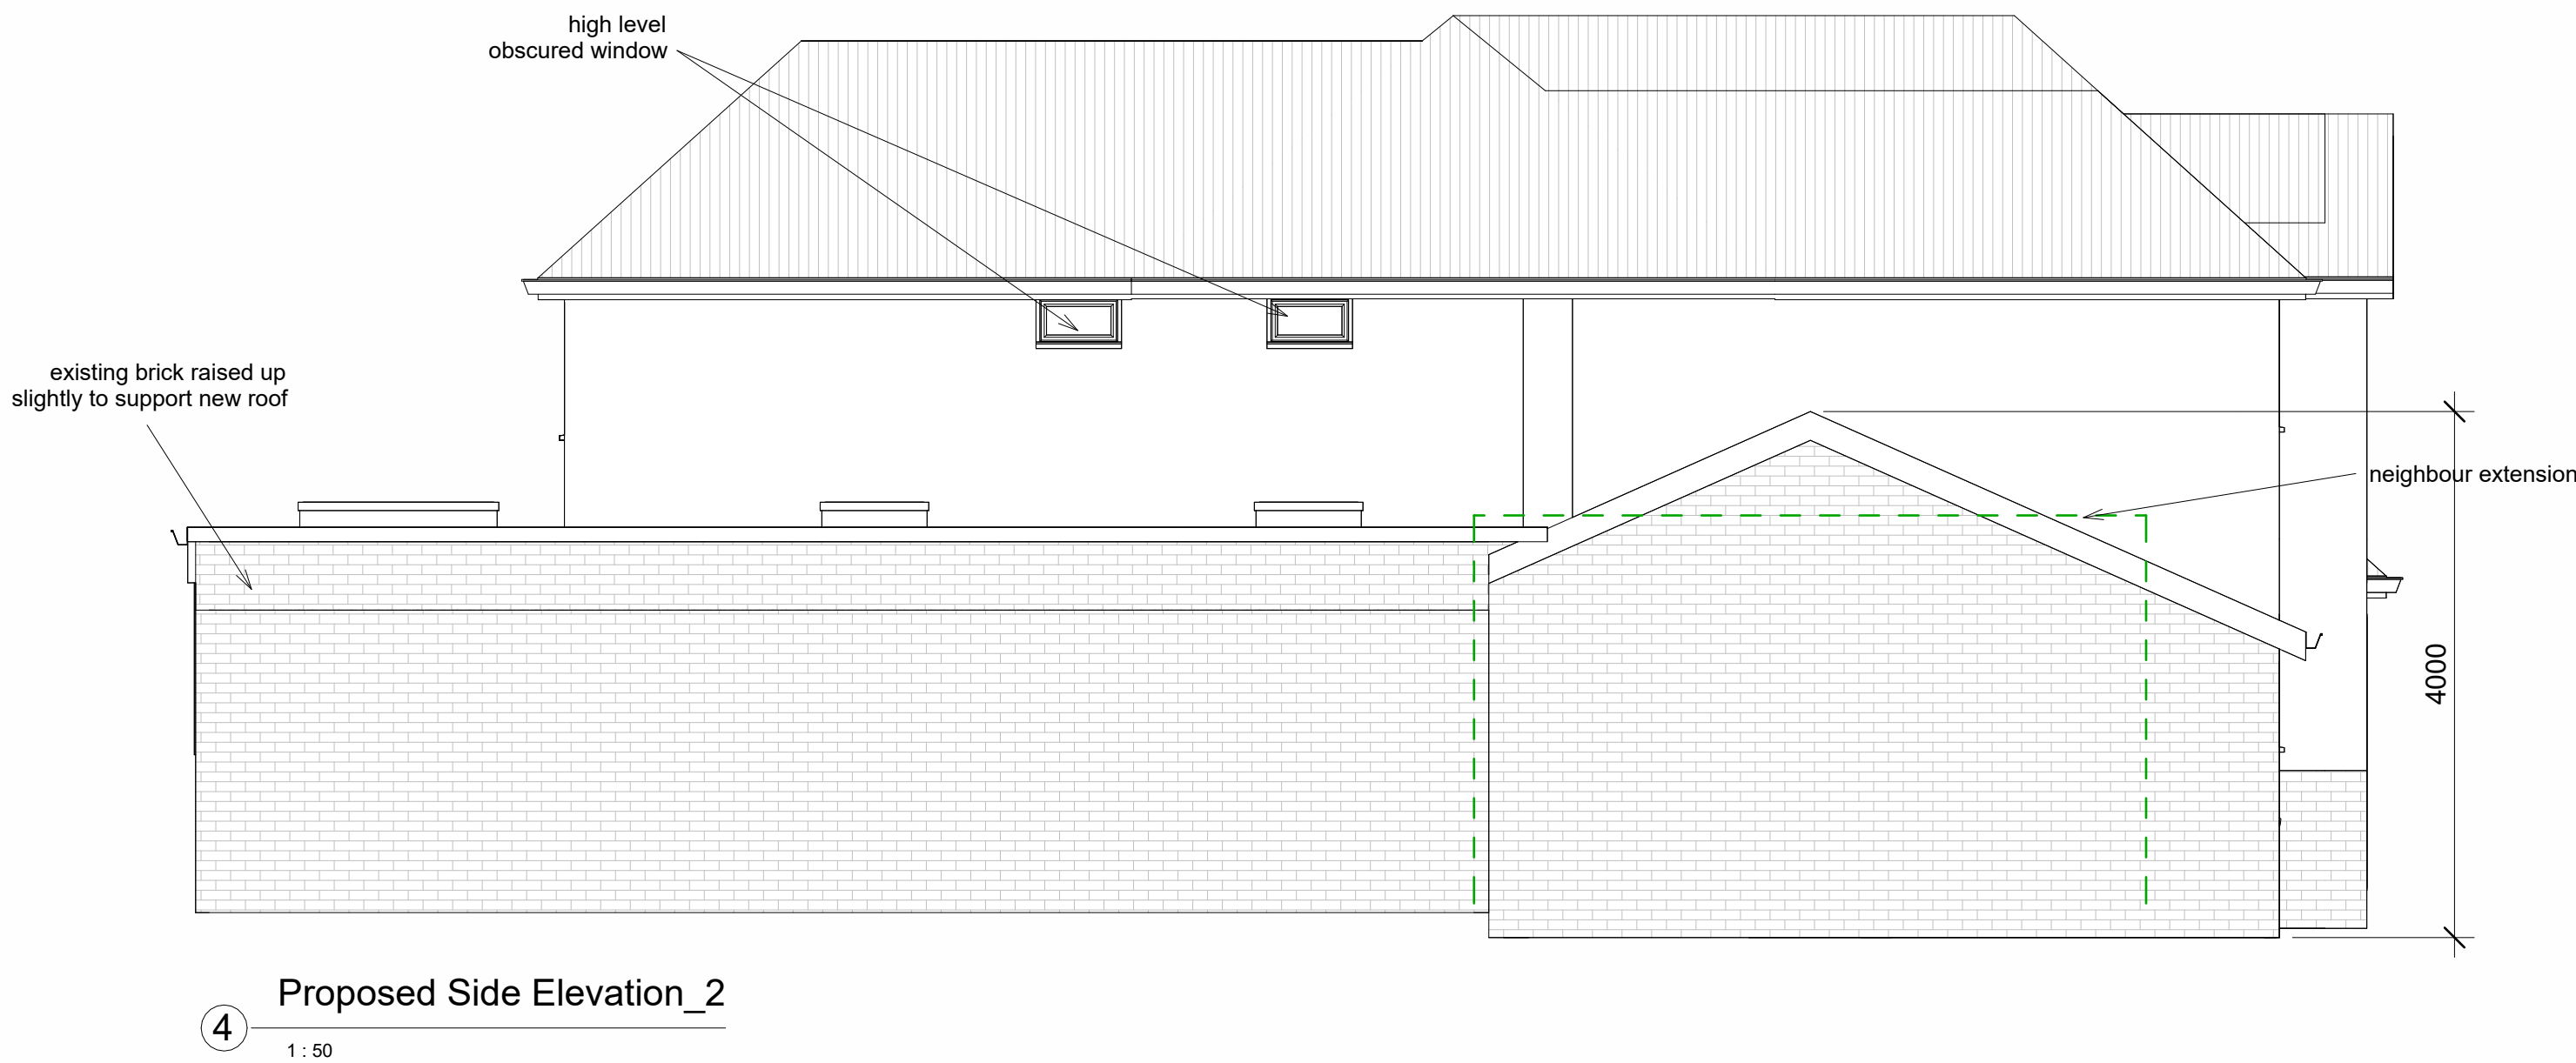


④ Proposed Side Elevation_2
1 : 50



⑤ 3D View 1




⑥ 3D View 2

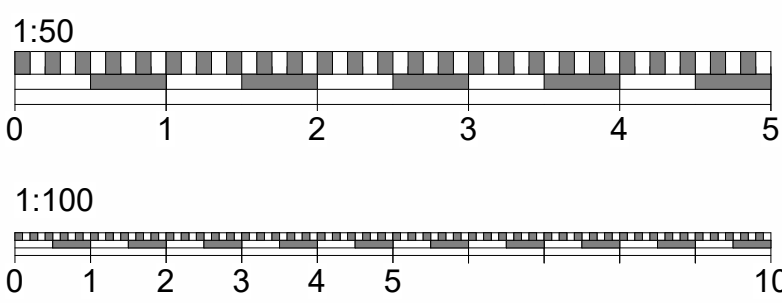


*Rev 05(08.26.2026) garage wall moved by 50mm		
*Rev 04(11.02.2026) high level windows added		
*Rev 03(23.01.2026) side door amended		
*Rev 02(19.01.2026) heights adjusted, layout amended		
Do not scale from this drawing except for planning purpose. Contractor to verify all dimensions before setting out, commencing work or placing order		
		
9 Arthur Rd, Wokingham RG41 2SX		
Client	Mr & Mrs Daly	
Drawing Title Proposed Elevations and 3D views		
Project Ref	Layout Id	Rev.
-	GA.04	05
Date: 08/06/2026	Scale @A1:	1 : 50
The Barn, Waterloo Road Wokingham - Berkshire RG40 3BY 07714 950664 planning@berkshireddevelopments.co.uk		
© 2026 Berkshire Developments		



1 Section 1
1 : 100

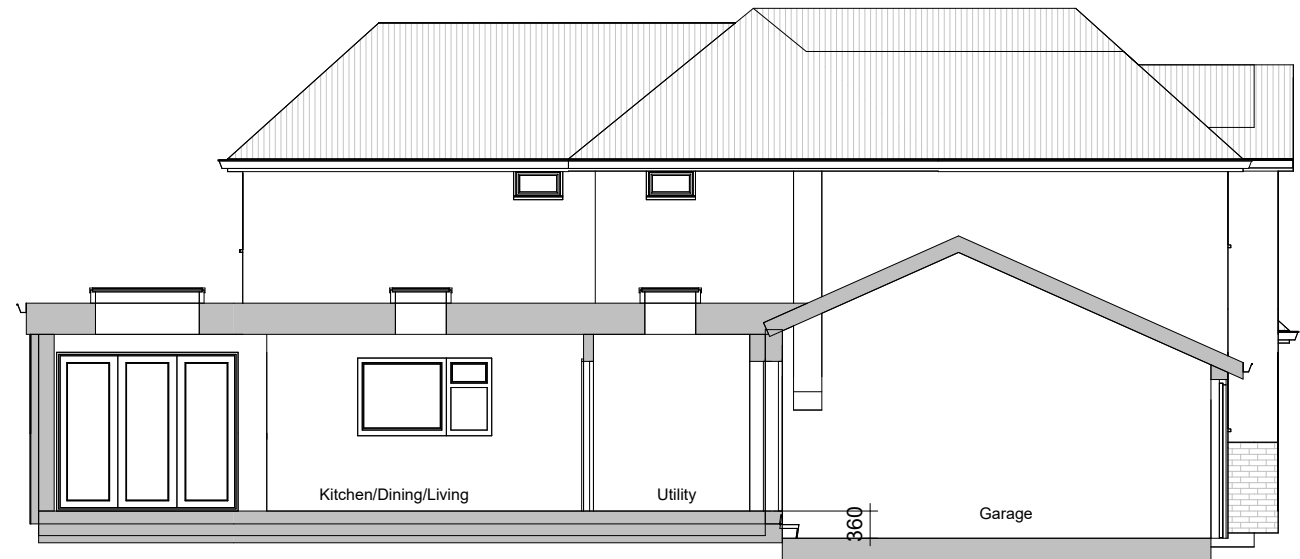

2 Section 2
1 : 100

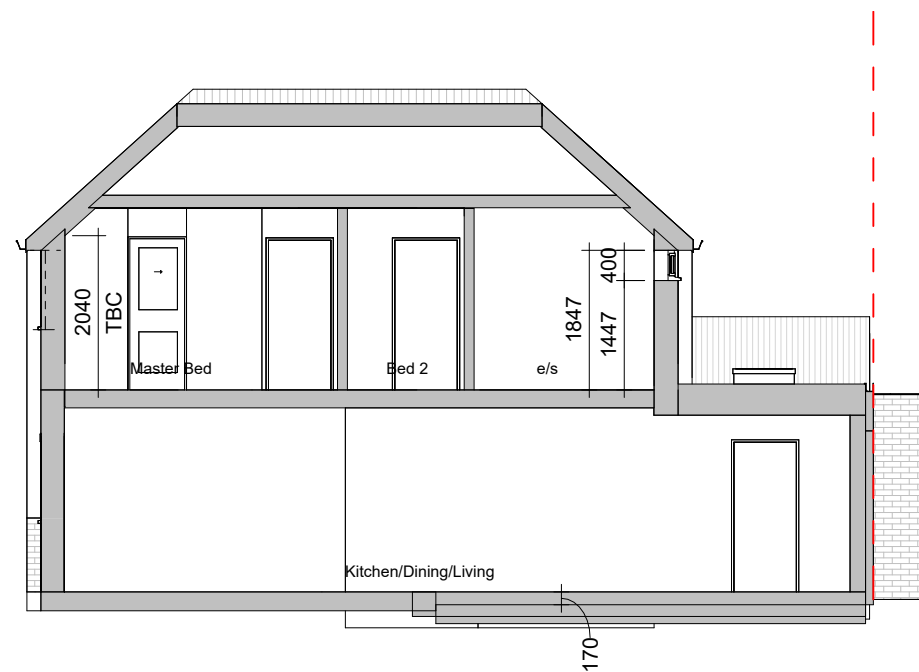

3 Section 3
1 : 100



4 Section 4
1 : 100

Do not scale from this drawing except for planning purpose.
Contractor to verify all dimensions before setting out,
commencing work or placing order



9 Arthur Rd, Wokingham RG41 2SX

Client Mr & Mrs Daly

Drawing Title
Sections

Project Ref	Layout Id	Rev.
-	GA.06	

Date: 04/02/2026 Scale @A3: 1 : 100

The Barn, Waterloo Road
Wokingham - Berkshire
RG40 3BY
07714 950664
planning@berkshireddevelopments.co.uk
© 2026 Berkshire Developments