




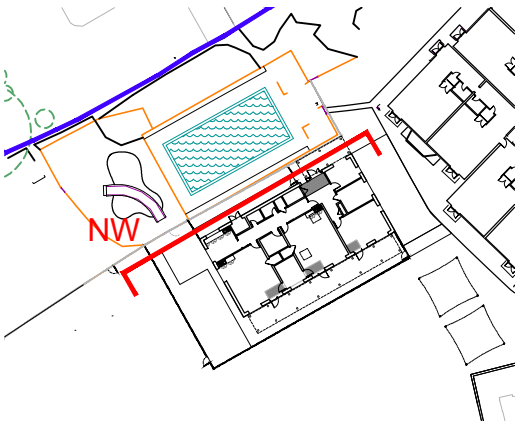

- Key
- 1 Lapped weatherboard cladding
 - 2 Powder coated aluminium glazing and door system
 - 3 Vent
 - 4 Steel structure and Polycarbonate roof canopy
 - 5 Brick upstand
 - 6 Powder coated aluminium flashing/coping
 - 7 Solar panels
 - 8 Ramp
 - 9 Powder coated rain water pipe
 - 10 Mesh fencing

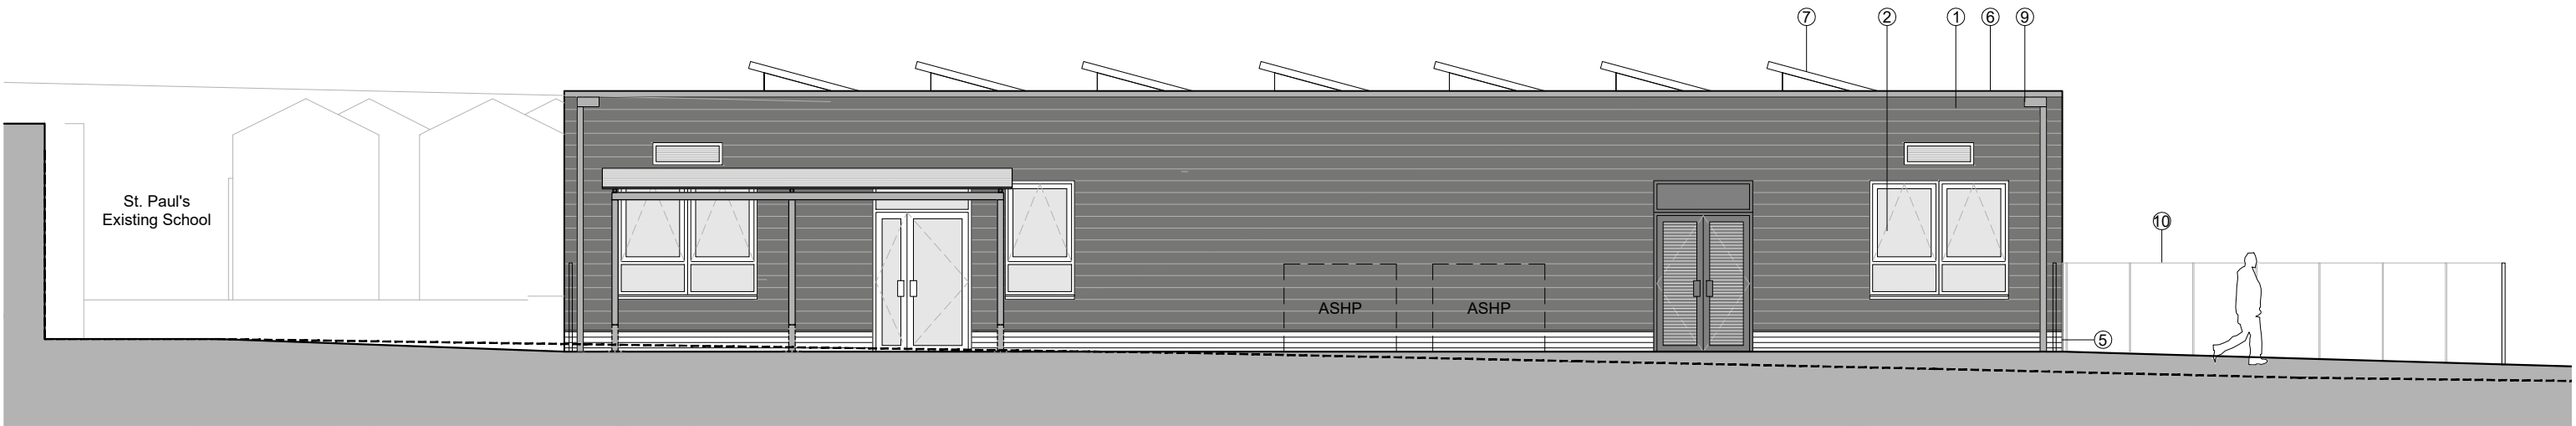

North West Elevation

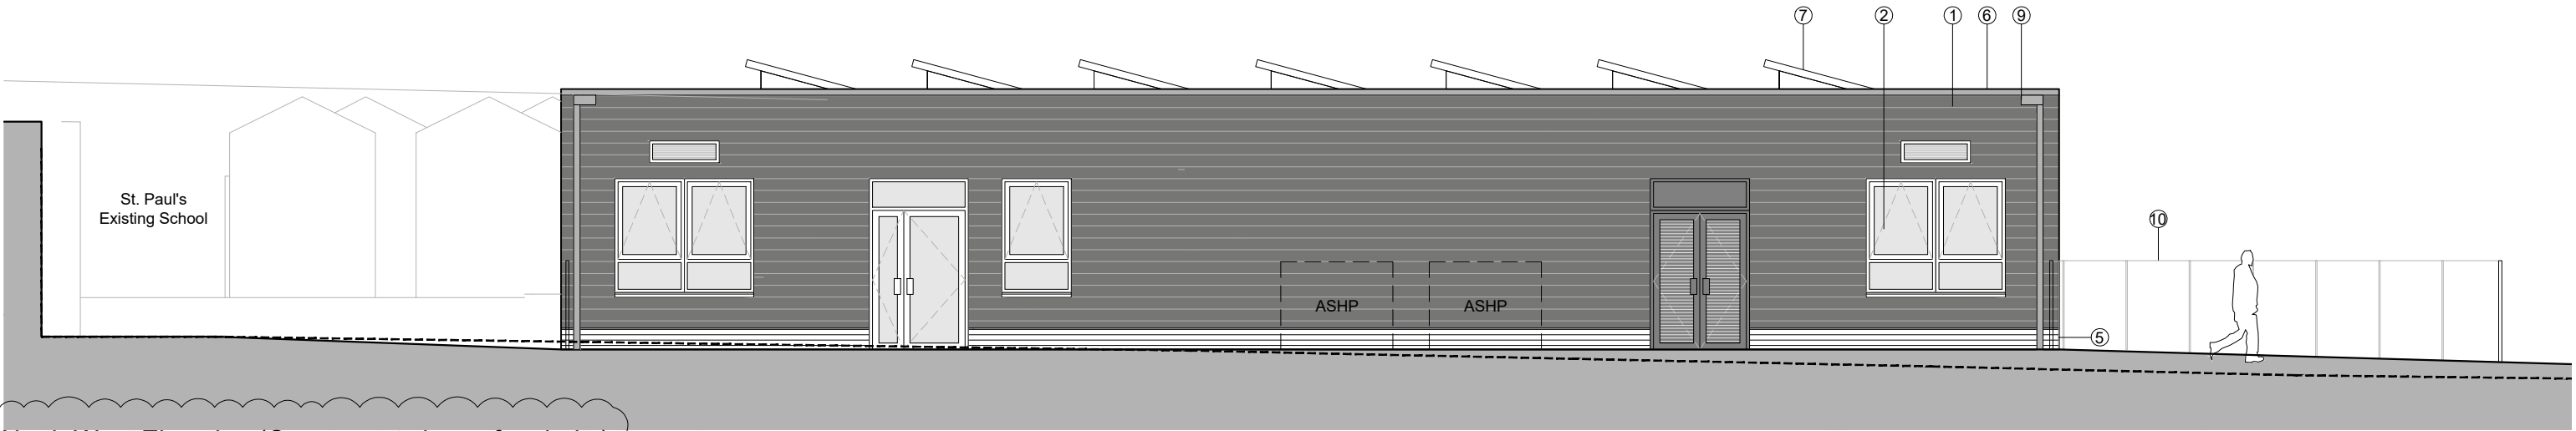

North West Elevation (Canopy not shown for clarity)


DRAWING NOTES

1. filename: 1129 St. Paul's Proposed Elevations.dwg
2. Do not scale this drawing in either paper or digital form. Use figured dimensions only. Detailed site survey to be carried out to establish tolerances. Figured dimensions are in mm. All dimensions shall be verified on site before proceeding with the work. The architect shall be notified of any discrepancies.
3. This drawing has been produced for sole use on this project and is not intended for use by any other person or for any other purpose. © Copyright RSS (U.K.)
4. All printed copies should be made at 100% of the original page size. Use scale bars, where included, to check that the drawing has been printed to the intended scale as identified in the drawing title block.
5. This drawing is not intended for construction unless specifically described as such.

REVISIONS

REV	DATE	STATUS
PL2	22.05.2026	For Planning

Changes since last issue:
Note updated for clarity

 

28 NAVIGATION ROAD LONDON E3 3TG T : 020 7739 8945 E : rss@rssa.co.uk				rivingtonstreetstudio www.rivingtonstreetstudio.co.uk						
job title		Wokingham SEND Resource St. Paul's Junior School ASD								
drawing title		Proposed Elevations NW								
drawn by	job no.	suitability	revision	PROJECT	ORIGIN	VOLUME	LEVEL	TYPE	ROLE	NUMBER
JY	1129	S3	PL2	WKS	RSS	02	00	DR	A	1414
scale 1:100@A3										