

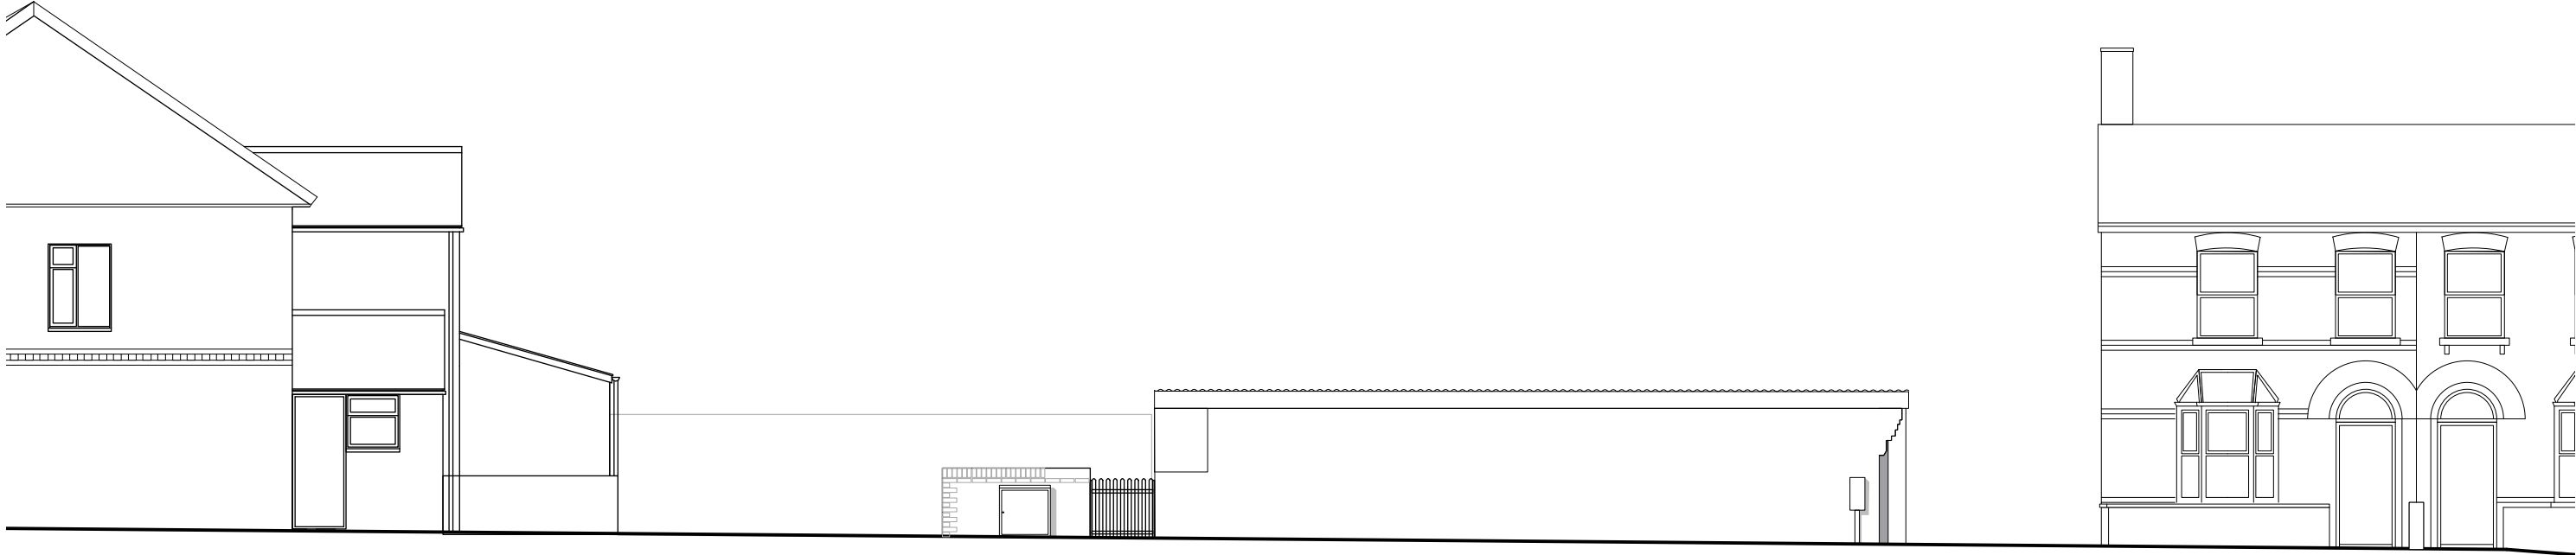


50 BROOK STREET, TWYFORD

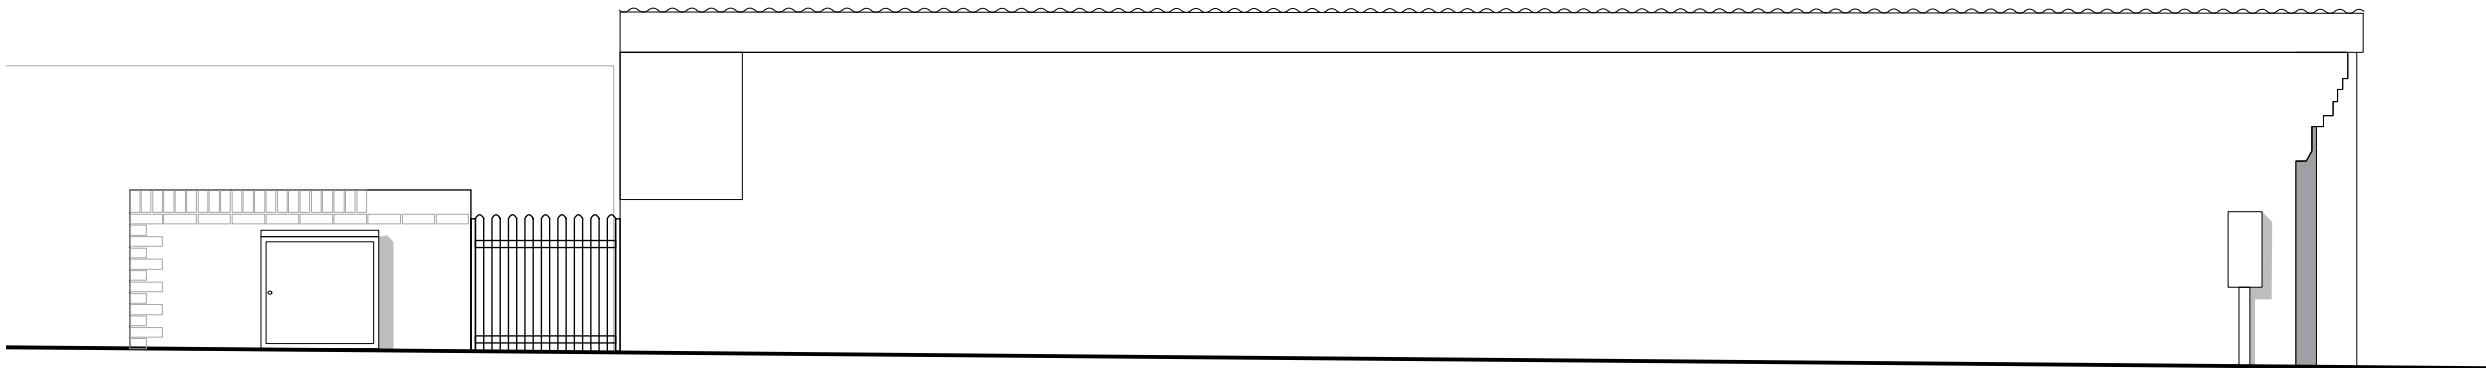

1  
PL 203

EXISTING STREET ELEVATION  
1:100

 

2  
PL 203

EXISTING FRONT ELEVATION  
1:50



**Contact**  
**a** 5 Kelburne Close,  
Winnersh, RG41 5JG  
**e** info@taitarchitects.co.uk  
**w** taitarchitect.co.uk  
**p** 01189072593

**General Notes**  
1. ISSUED ONLY FOR PURPOSE INDICATED.  
2. THIS IS TO BE READ IN CONJUNCTION WITH ALL  
OTHER CONSULTANTS INFORMATION.  
3. CHECK SITE CONDITIONS PRIOR TO  
COMMENCEMENT OF WORK.  
4. ANY DISCREPANCIES TO BE REPORTED DIRECTLY  
TO THE ARCHITECT  
5. ALL DIMENSIONS TO BE CHECKED ON SITE.  
6. THIS DRAWING IS COPYRIGHT.  
7. DO NOT SCALE OFF DRAWING. USE FIGURED  
DIMENSIONS ONLY.

**Revisions:**  
REV DATE DESC

DRAWN CHECKED

Project name:  
50 BROOK STREET  
Client:  
MR RAY COOK  
Status:  
PLANNING  
Job No:  
16.111

Description:  
EXISTING FRONT ELEVATION  
Date:  
MAY 2021  
Drawing No:  
PL 203

Scale:  
1:100 / 1:50 @ A3

Rev: