




ALL MATERIALS TO MATCH EXISTING
UNLESS STATED OTHERWISE.

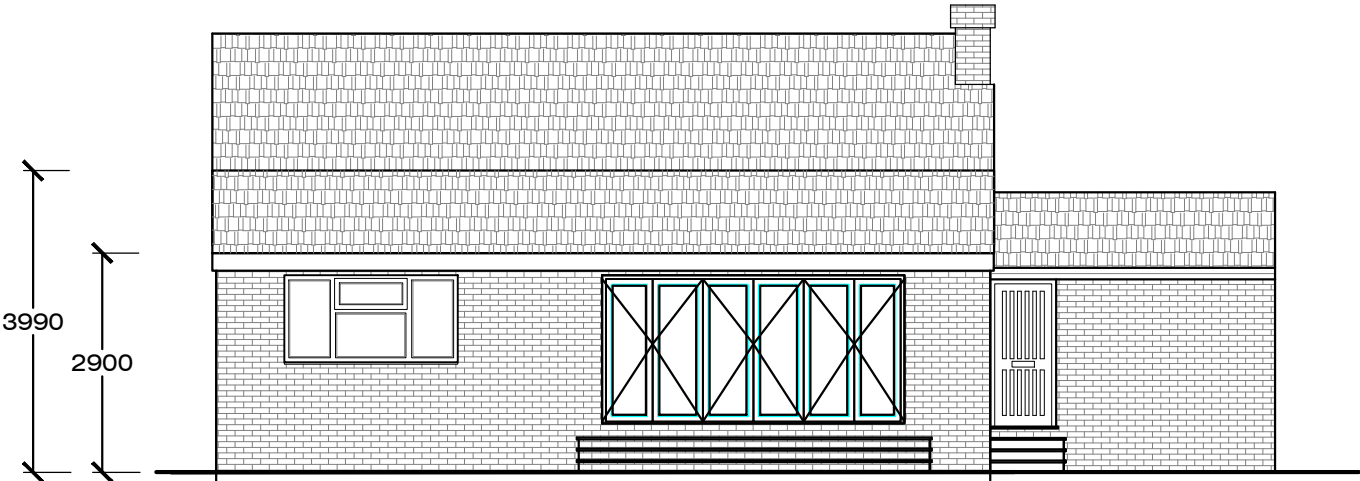

PROPOSED REAR ELEVATION
SCALE= 1:100

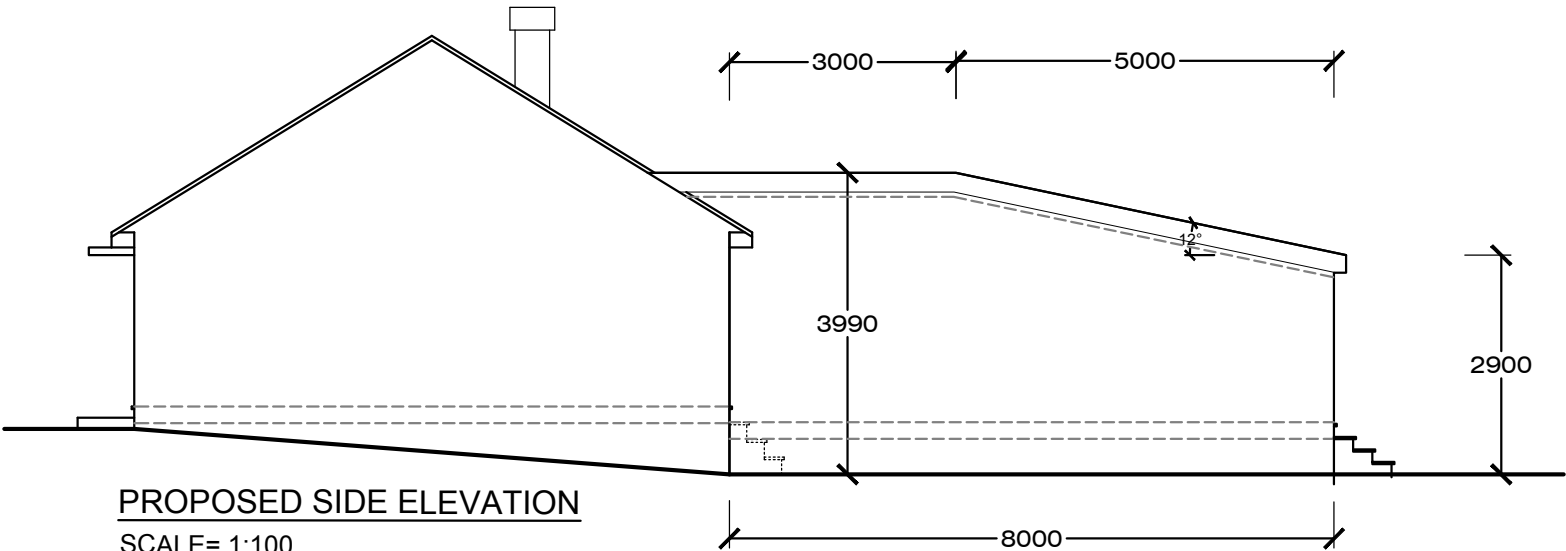

PROPOSED SIDE ELEVATION
SCALE= 1:100

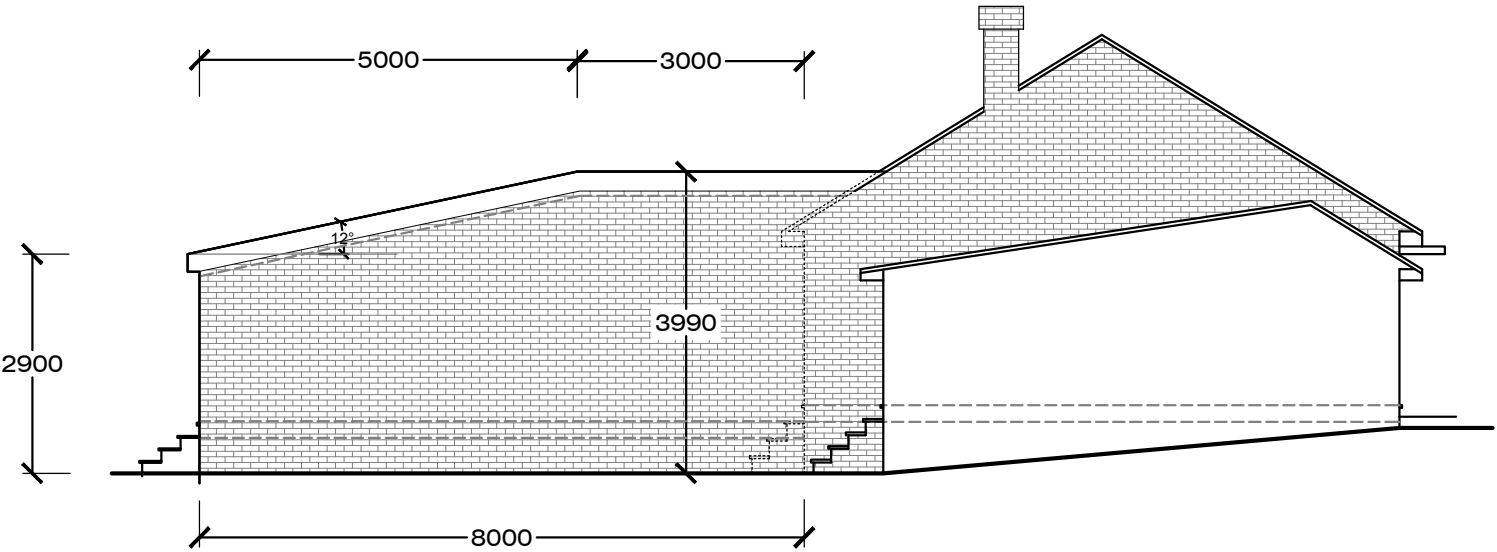

PROPOSED SIDE ELEVATION
SCALE= 1:100

-	-	-
Rev.No	DATE	REV. NOTE
Project Title		
8m, SINGLE STOREY REAR EXTENSION		
Layout Name		
PROPOSED ELEVATIONS		
Client	DR. F BENJAMIN	
Site	53 Barkham Rd, Wokingham RG41 2RG, UK	
Drawn By	Designed By	
MA	SA	
Drawing No	Revision No	
53BR-022	00	
Compass	Date	Scale
	21 DEC 2025	1:100@A3
	Project No	Sheet No
	-	-
HEAD OFFICE : S A Design & Management Ltd saud_ahmad67@outlook.com		
Phone : 0044 7930880404		
THIS DRAWING IS A COPYRIGHT OF S A DESIGN & MANAGEMENT LTD AND MUST NOT BE DUPLICATED OR REPRODUCED WITHOUT PERMISSION FROM THE DESIGNER.		