



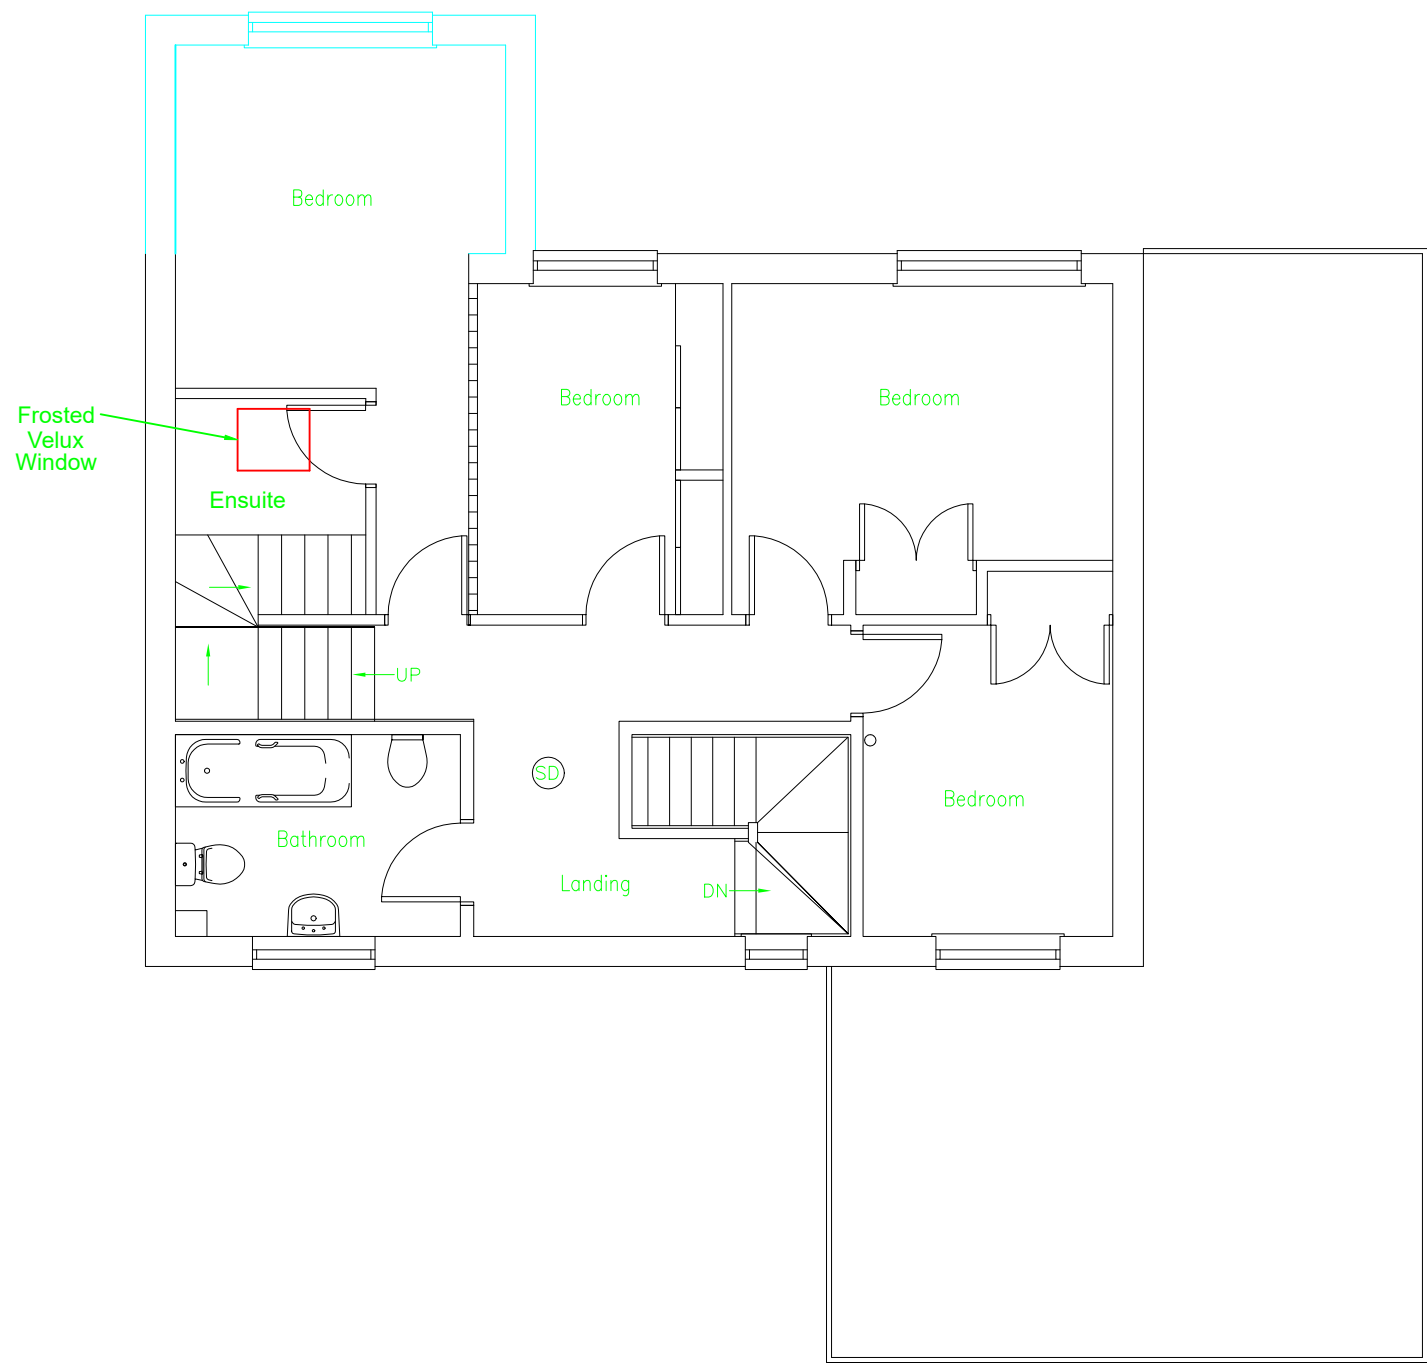

Proposed First Floor Plan

 

CLIENT NAME:	Mr J Hicks	SCALE	DATE	REV	PLANS MADE EASY
PROJECT ADDRESS:	5 McCraes Walk Wargrave Reading RG108LN	1 : 75	20/11/25	C	DRAWING NUMBER
TITLE:	Proposed First Floor Plan				PME-17591-21