


KEY

Replacement external joinery/alterations to existing openings and structures

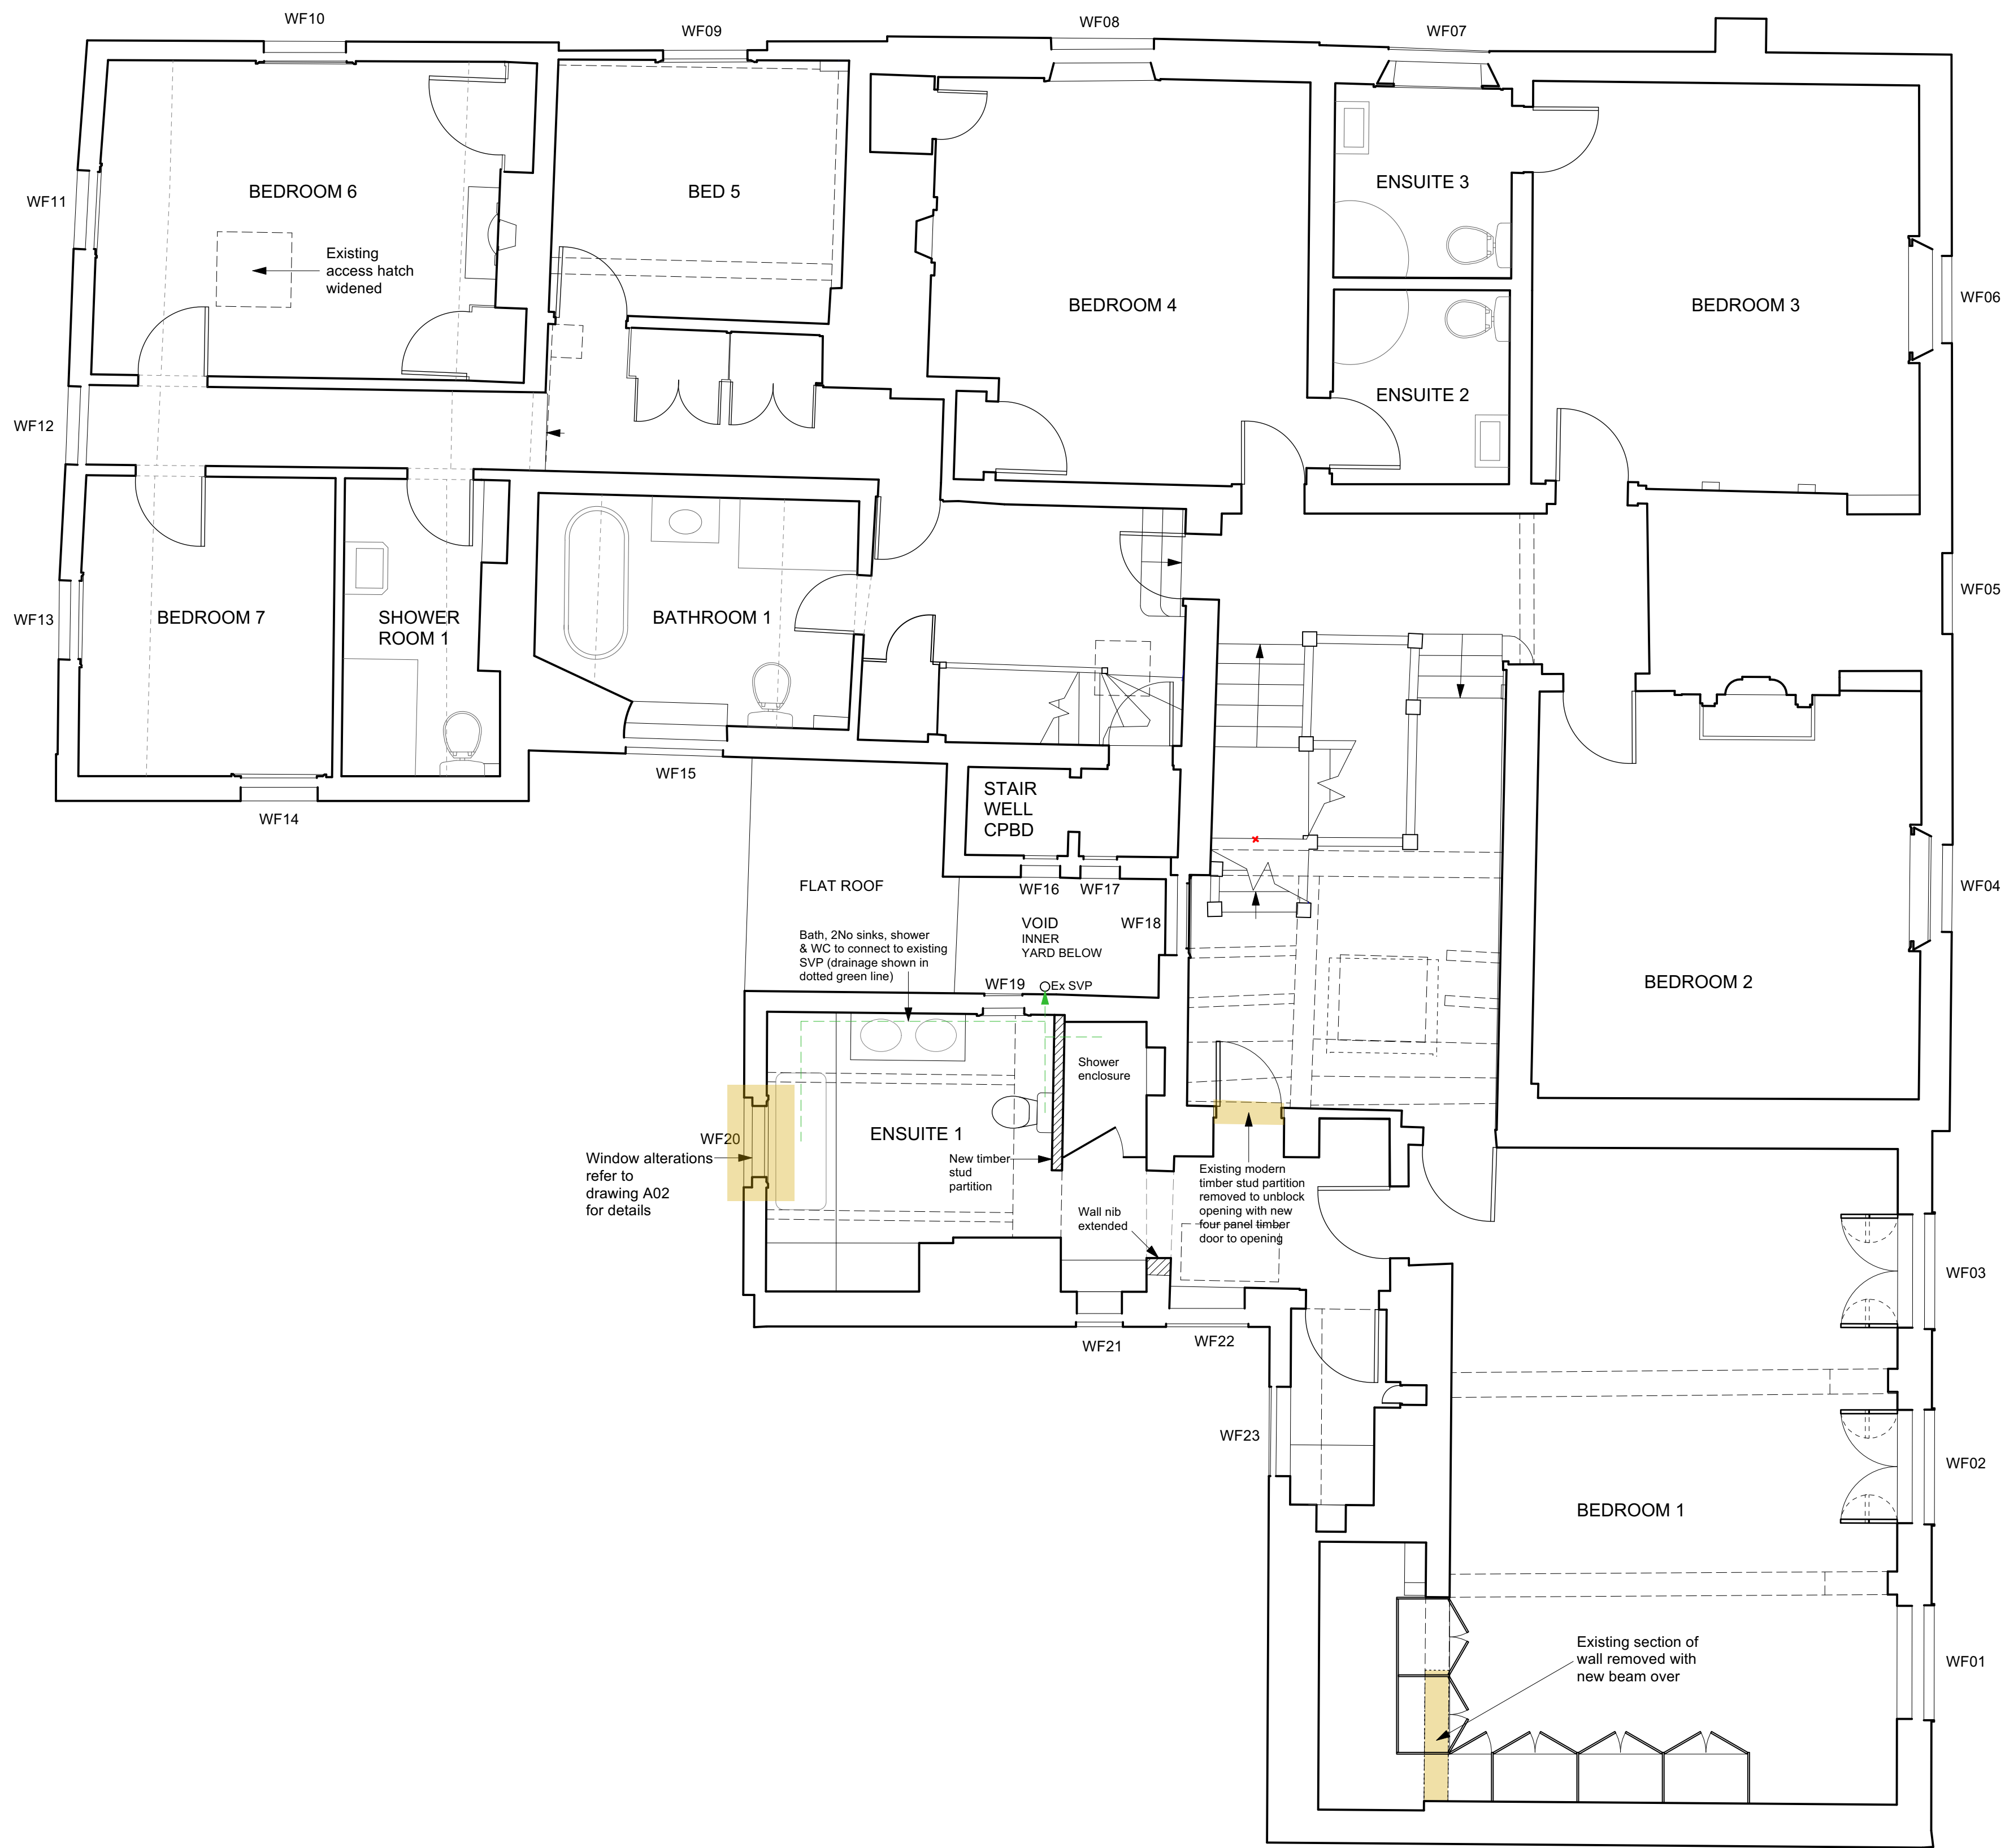

Rev A 17/09/24 Planning amendments

EAST COURT, FINCHAMPSTEAD

PROPOSED FIRST FLOOR PLAN

Andy Paterson Architects		Check all dimensions and verify on site. Report any errors or omissions.		
drawn by JUN 23	drawn by BT	drawing sheet size A1	scale 1:50	revision
job code 2203	drawing number prefix D	drawing number 13		

Andy Paterson Architects

telephone 07871 420368
email ben@andypatersonarchitects.co.uk