

## GENERAL NOTES

1. THIS DRAWING IS THE COPYRIGHT OF CUDD BENTLEY AND MUST NOT BE RETAINED, COPIED OR USED WITHOUT CUDD BENTLEYS CONSULTING CONSENT.
2. THIS DRAWING SHOULD BE READ IN CONJUNCTION WITH ALL CUDD BENTLEY DRAWINGS, SCHEDULES AND SPECIFICATIONS.
3. DO NOT SCALE FROM THIS DRAWING.
4. ALL DIMENSIONS AND LEVELS ARE IN MILLIMETRES UNLESS NOTED OTHERWISE
5. ALL PLANT, MATERIALS AND EQUIPMENT TO BE INSTALLED STRICTLY IN ACCORDANCE WITH MANUFACTURERS RECOMMENDATIONS.
6. ANY DISCREPANCY IS TO BE REFERRED TO CUDD BENTLEY CONSULTING.
7. ALL DIMENSIONS TO BE CHECKED AND VERIFIED ON SITE PRIOR TO THE COMMENCEMENT OF WORKS.
8. ALL PART NUMBERS SHALL BE VERIFIED BY THE CONTRACTOR.
9. THIS DRAWING IS TO BE READ IN CONJUNCTION AND COORDINATED WITH ALL OTHER DESIGN TEAM PROJECT DRAWINGS, SCHEDULES AND SPECIFICATIONS.

LEGEND

-  PTZ POST MOUNTED CAMERA
-  CCTV MONITOR
-  CCTV RECORDER


### SPECIFICATIONS

REFER TO EQUIPMENT SCHEDULE FOR  
FUTHER SPECIFICATION DETAILS

HIKVISION PRO SERIES PTZ CAMERA



HIKVISION TOWER WORKSTATION

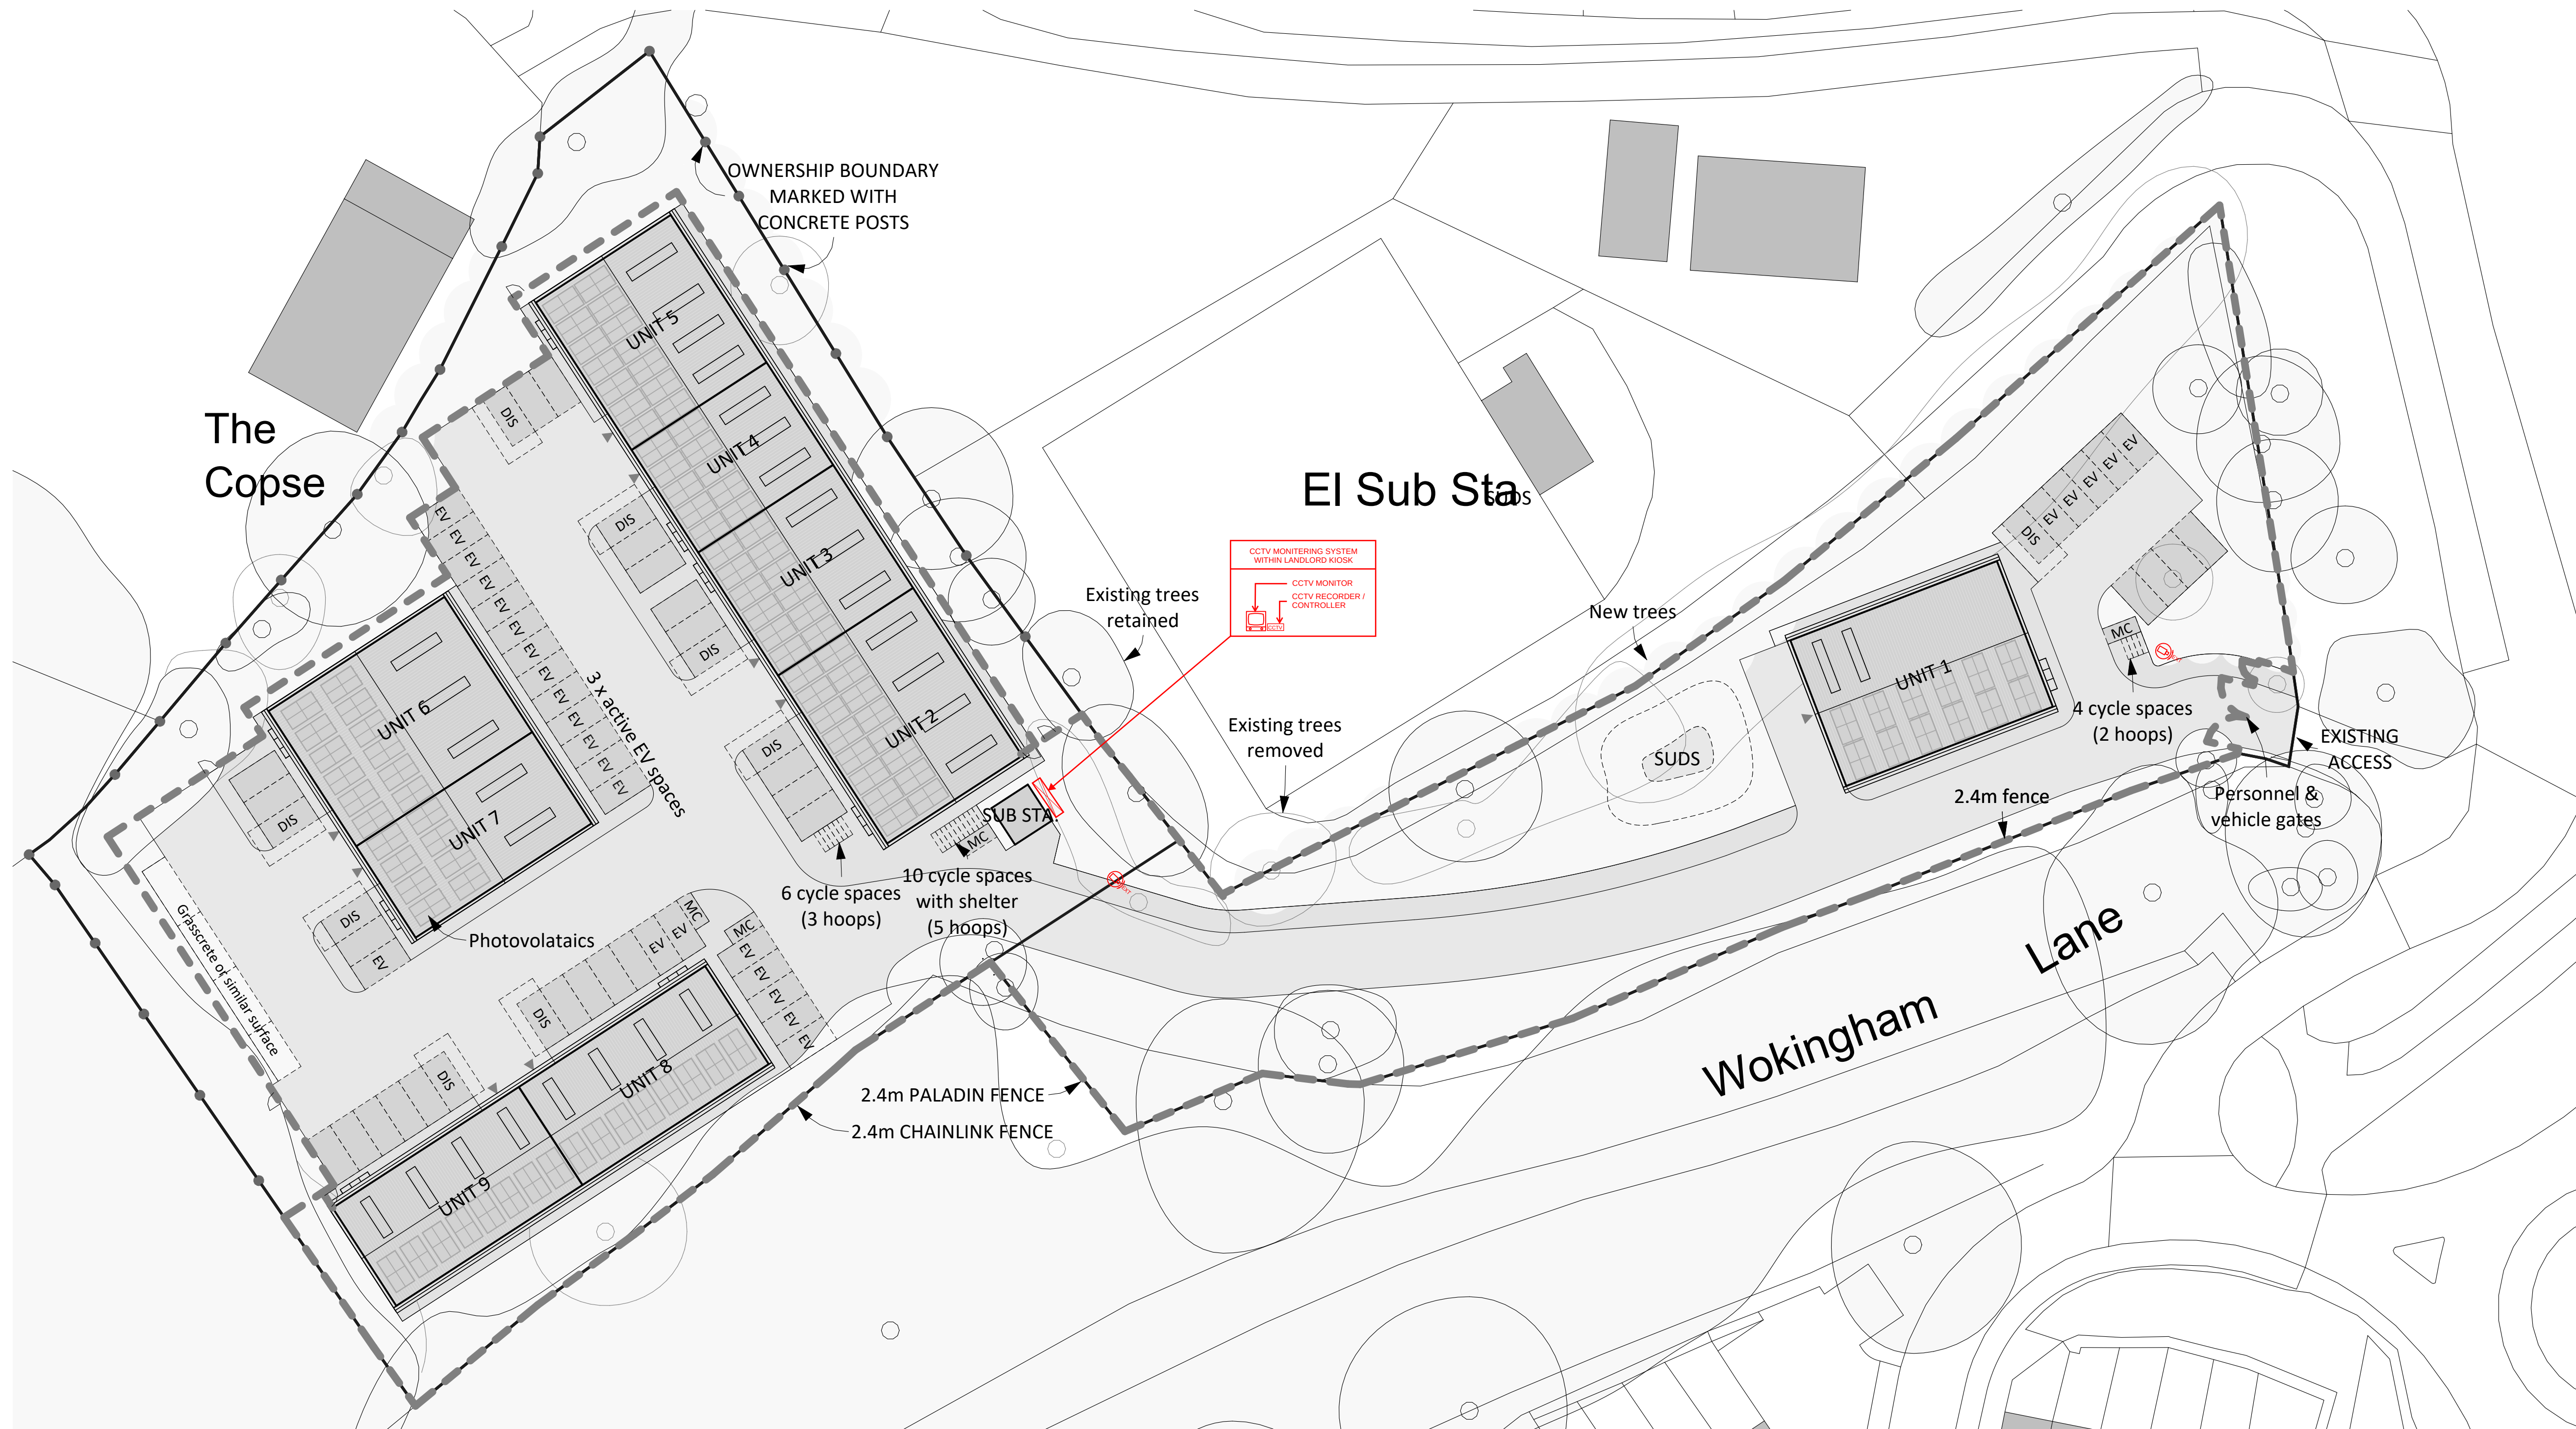

|          |             |          |          |          |          |
|----------|-------------|----------|----------|----------|----------|
| P02      | DESCRIPTION | INI      | TJ       | RD       | 14/05/25 |
| P01      | DESCRIPTION | INI      | TJ       | RD       | 13/05/25 |
| Revision | Description | Drawn By | Engineer | Approved | Date     |



[www.cuddbentley.co.uk](http://www.cuddbentley.co.uk)

|                                                                                    |                                                                           |                                                                                              |
|------------------------------------------------------------------------------------|---------------------------------------------------------------------------|----------------------------------------------------------------------------------------------|
| Cudd Bentley Consulting Ltd,<br>Ashurst Manor<br>Church Lane<br>Ascot<br>Berkshire | Cudd Bentley Consulting Ltd,<br>12 Devonshire Street<br>London<br>W1G 7AB | Cudd Bentley Consulting Ltd,<br>7 Charlotte Street<br>St James Tower<br>Manchester<br>M1 4DZ |
|------------------------------------------------------------------------------------|---------------------------------------------------------------------------|----------------------------------------------------------------------------------------------|

(t) 01344 62 8821 (t) 0203 393 6446 (t) 0181 537 1991  
(e) info@cuddbentley.co.uk (e) info@cuddbentley.co.uk (e) info@cuddbentley.co.uk

|             |                |
|-------------|----------------|
| Status Code | Drawing Status |
| XX          | STAGE 3        |

---

Client

MUSKETEERS  
PROPERTIES LTD

Project/Site Location

BOUND OAK WORKS  
EVERSLEY ROAD  
ARBORFIELD  
RG2 9PN

Drawing Title

## EXTERNAL CCTV LAYOUT

|       |      |          |          |          |          |
|-------|------|----------|----------|----------|----------|
| Scale | Size | Drawn By | Engineer | Approved | Date     |
| NTS   | A1   | TJ       | TJ       | RD       | 13/05/25 |

|                            |          |
|----------------------------|----------|
| Drawing Reference          | Revision |
| 6792-CBC-XX-00-SK-E-168001 | P02      |