


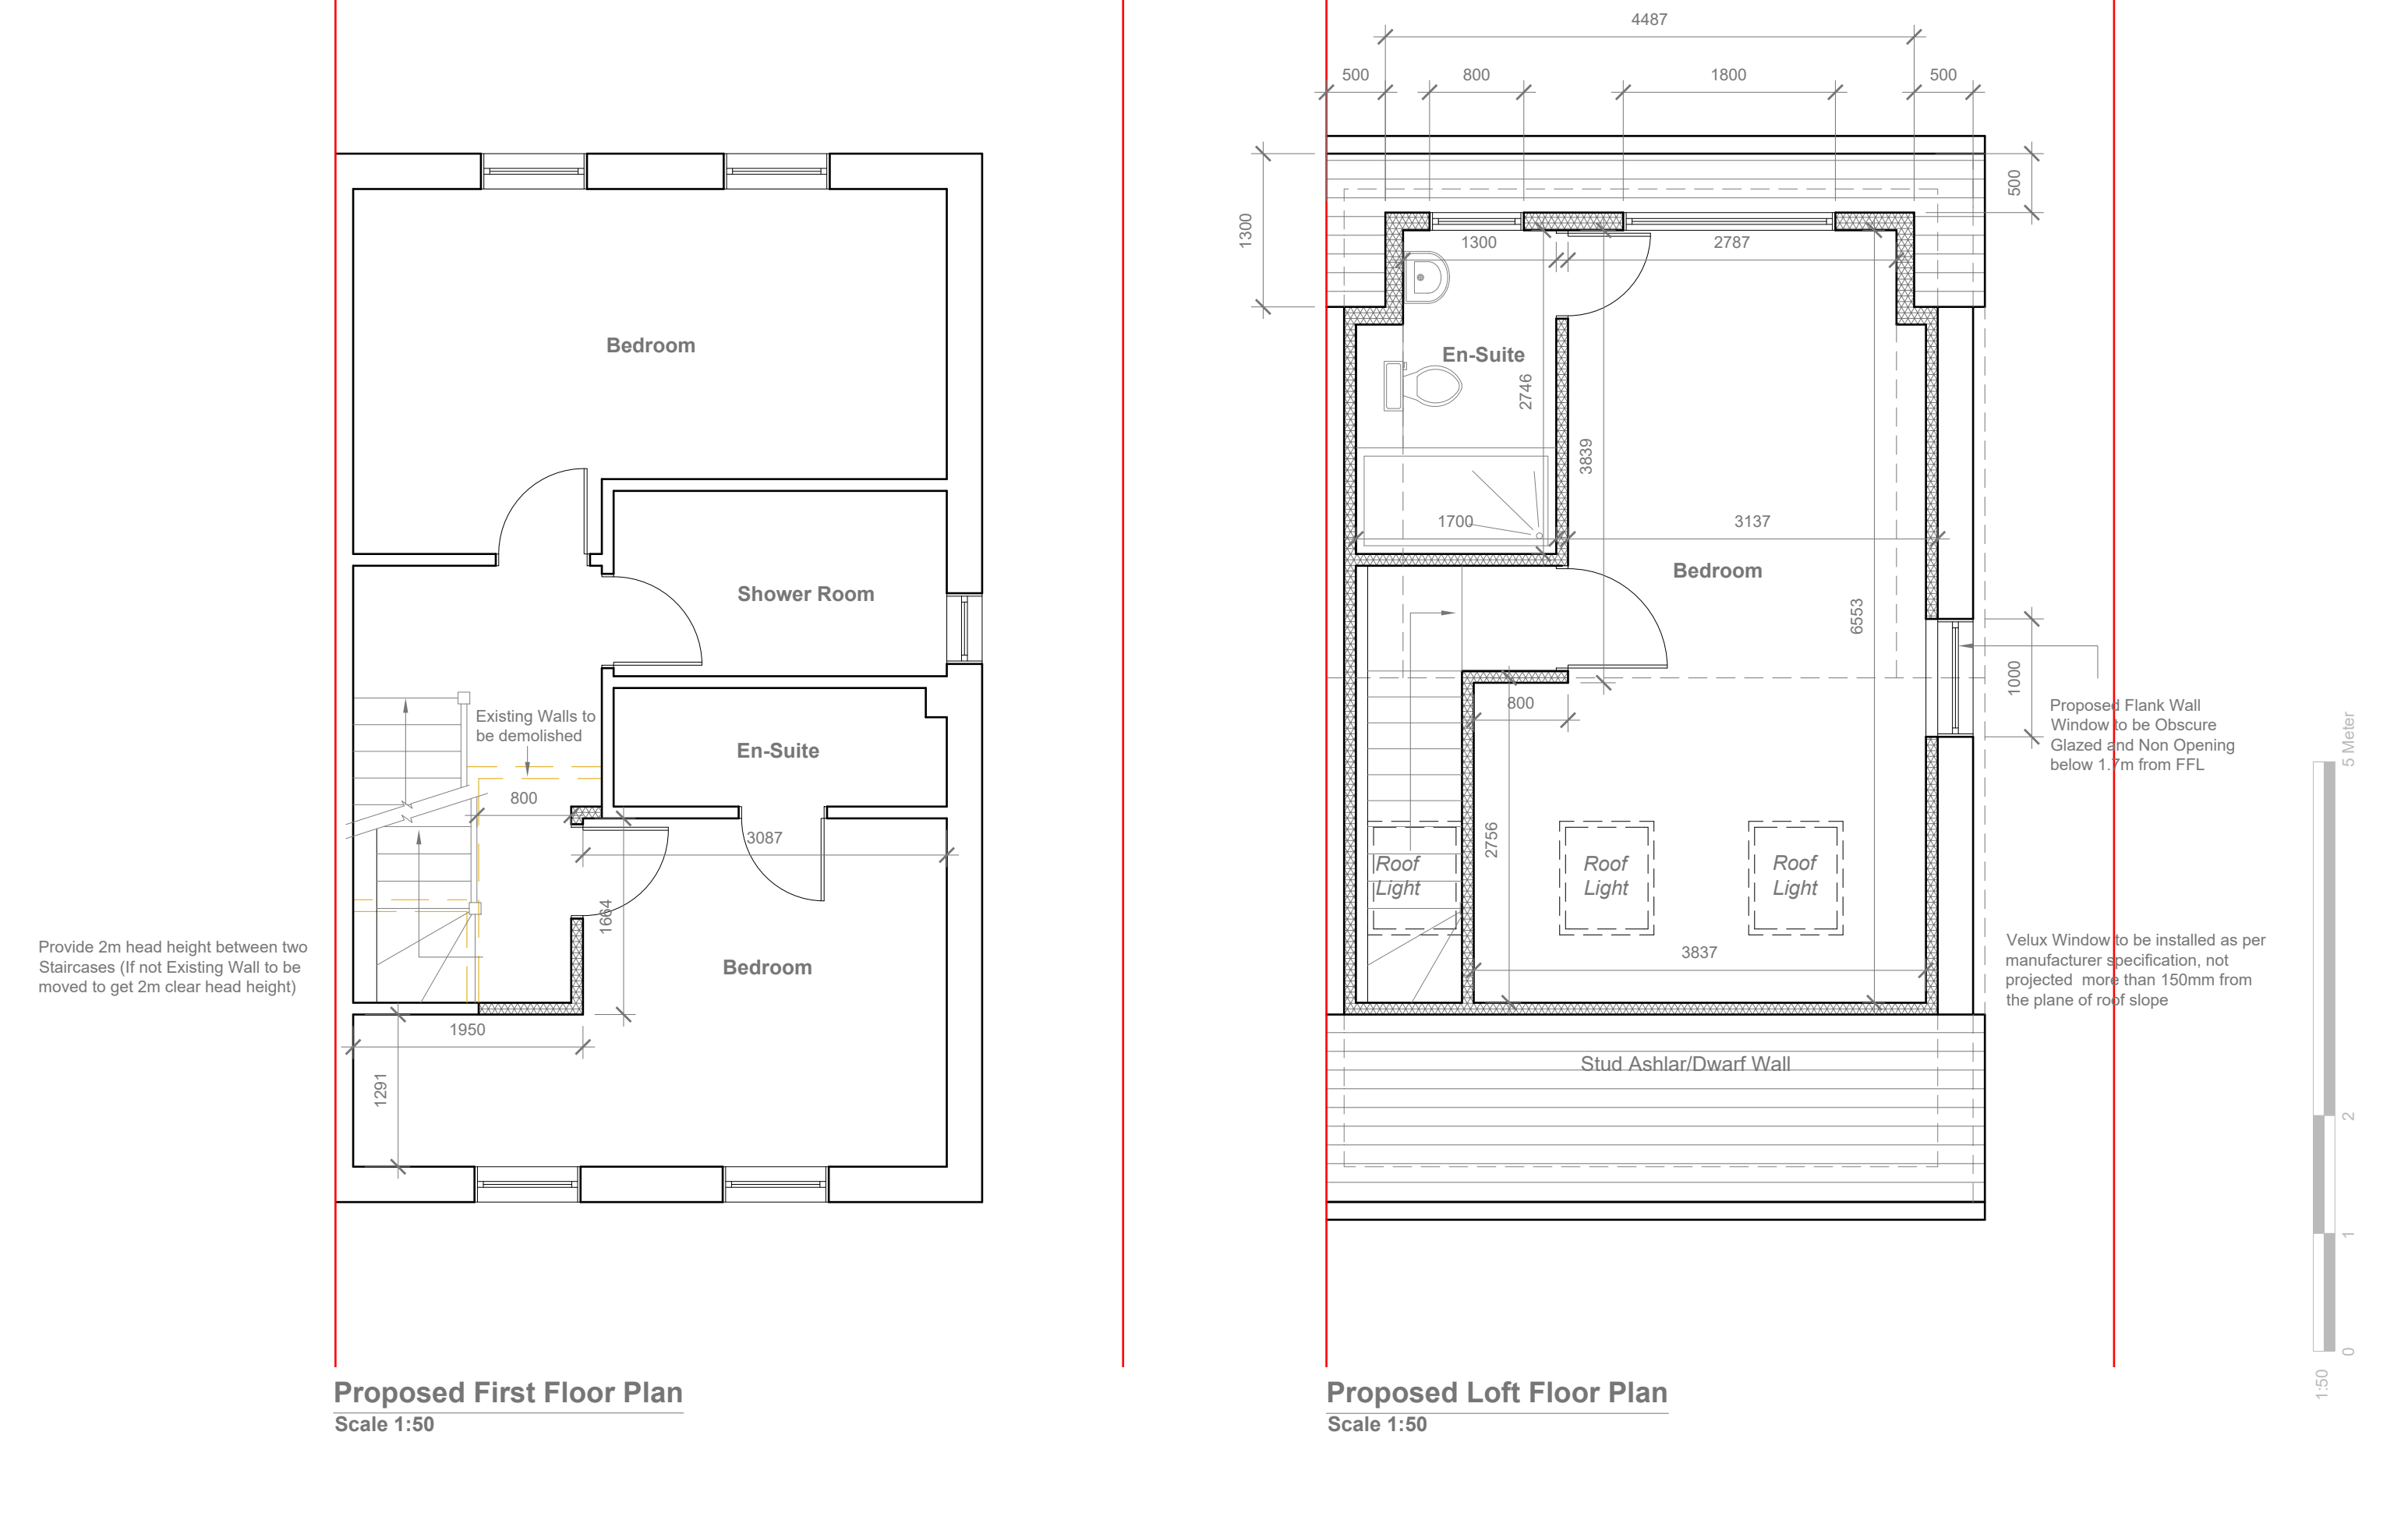

GENERAL NOTES: 1. ALL DIMENSIONS ARE IN MILLIMETER. 2. VERIFY ALL DIMENSIONS AND CONDITIONS BEFORE BUILDING OR STARTING CONSTRUCTION. NOTIFY THE DESIGNER IMMEDIATELY OF ANY DISCREPANCY OR VARIATION. 3. ALL WORK TO COMPLY WITH CURRENT BUILDING REGULATIONS AND CODES OF PRACTICE	Title: Proposed First Floor Plan & Loft Floor Plan	Site Address 31 Dasher Close, Crowthorne, RG45 6GX	Scale: 1:50 @A3	Revision Date: <table><tr><td></td><td></td></tr><tr><td></td><td></td></tr><tr><td></td><td></td></tr><tr><td colspan="2" rowspan="5">e:mail - faluckpatel@yahoo.com (M) +44 (0) 7871 466 254</td></tr></table>							e:mail - faluckpatel@yahoo.com (M) +44 (0) 7871 466 254	
	e:mail - faluckpatel@yahoo.com (M) +44 (0) 7871 466 254											
Date: 21/01/2025												
Drawing No.: 2025/007 - 02												
Drawn By: JG												


Faluck Patel




Proposed External Finish
Materials to Match Existing
External Finish Materials.

Velux Window to be installed as
per manufacturer specification,
not projected more than 150mm
from the plane of roof slope


Proposed Flank Wall Window
to be Obscure Glazed and Non
Opening below 1.7m from FFL

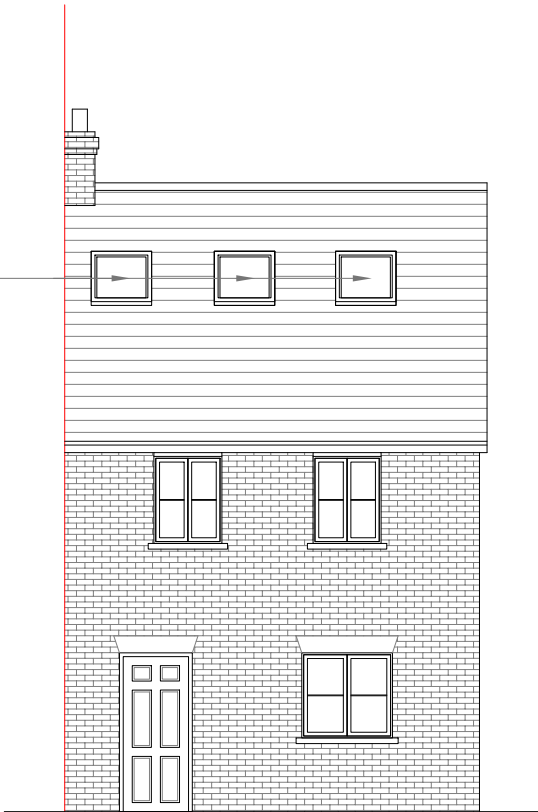


Proposed Front Elevation
Scale 1:100

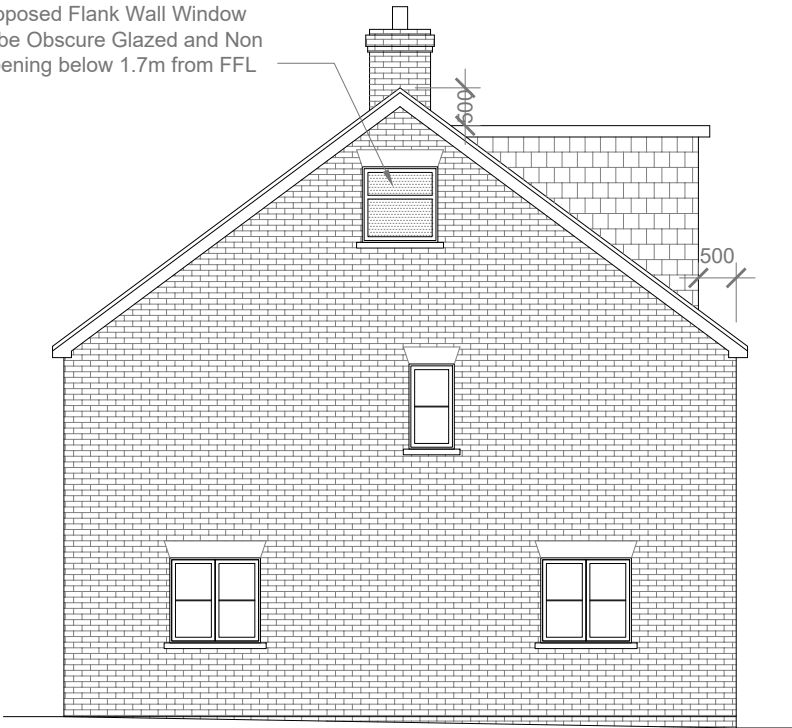

Proposed Side Elevation
Scale 1:100

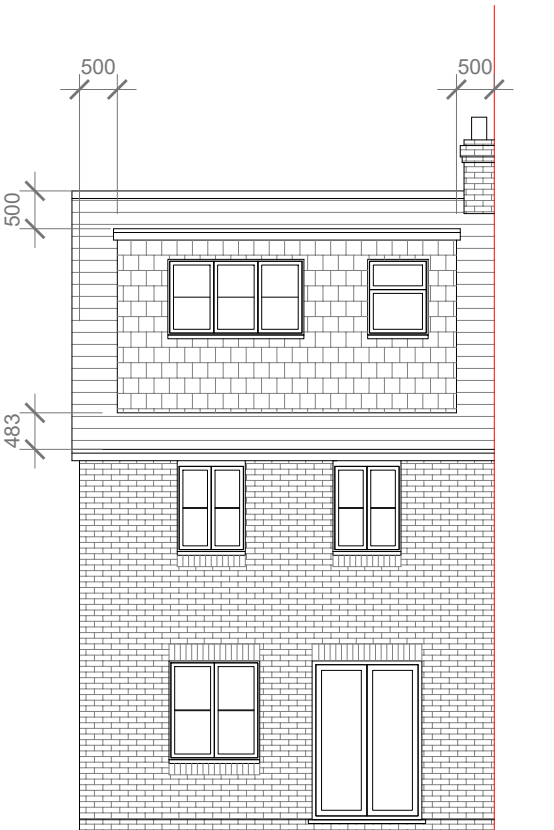

Proposed Rear Elevation
Scale 1:100

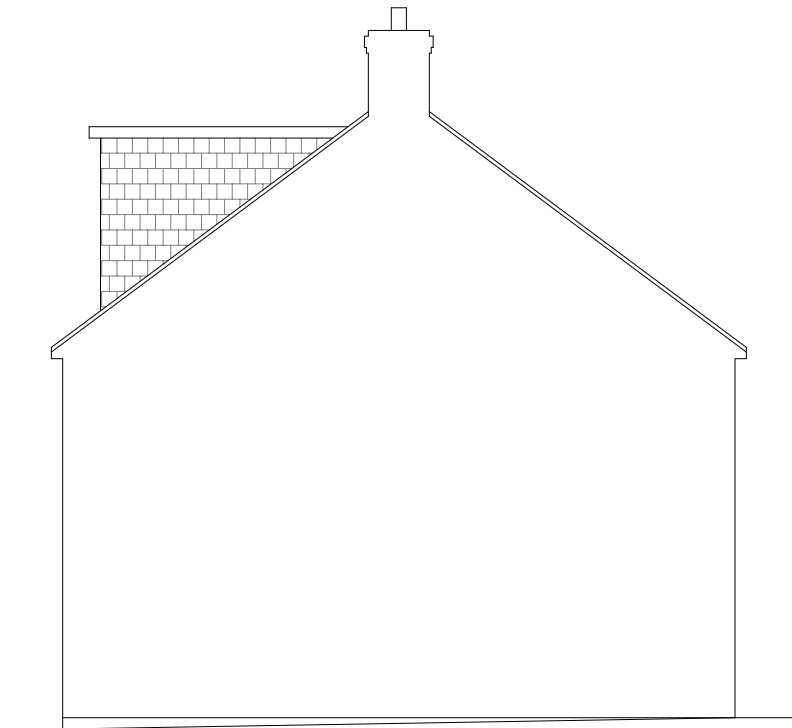

Proposed Side Elevation
Scale 1:100



- GENERAL NOTES:
1. ALL DIMENSIONS ARE IN MILLIMETER.
 2. VERIFY ALL DIMENSIONS AND CONDITIONS BEFORE BUILDING OR STARTING CONSTRUCTION. NOTIFY THE DESIGNER IMMEDIATELY OF ANY DISCREPANCY OR VARIATION.
 3. ALL WORK TO COMPLY WITH CURRENT BUILDING REGULATIONS AND CODES OF PRACTICE

Title:

Proposed Elevations

Site Address

31 Dasher Close,
Crowthorne,
RG45 6GX

Scale: 1:100 @A3

Date: 21/01/2025

Drawing No.:
2025/007 - 03

Drawn By:
JG

Revision Date:

e.mail -
faluckpatel@yahoo.com
(M) +44 (0) 7871 466 254

**Faluck
Patel**