



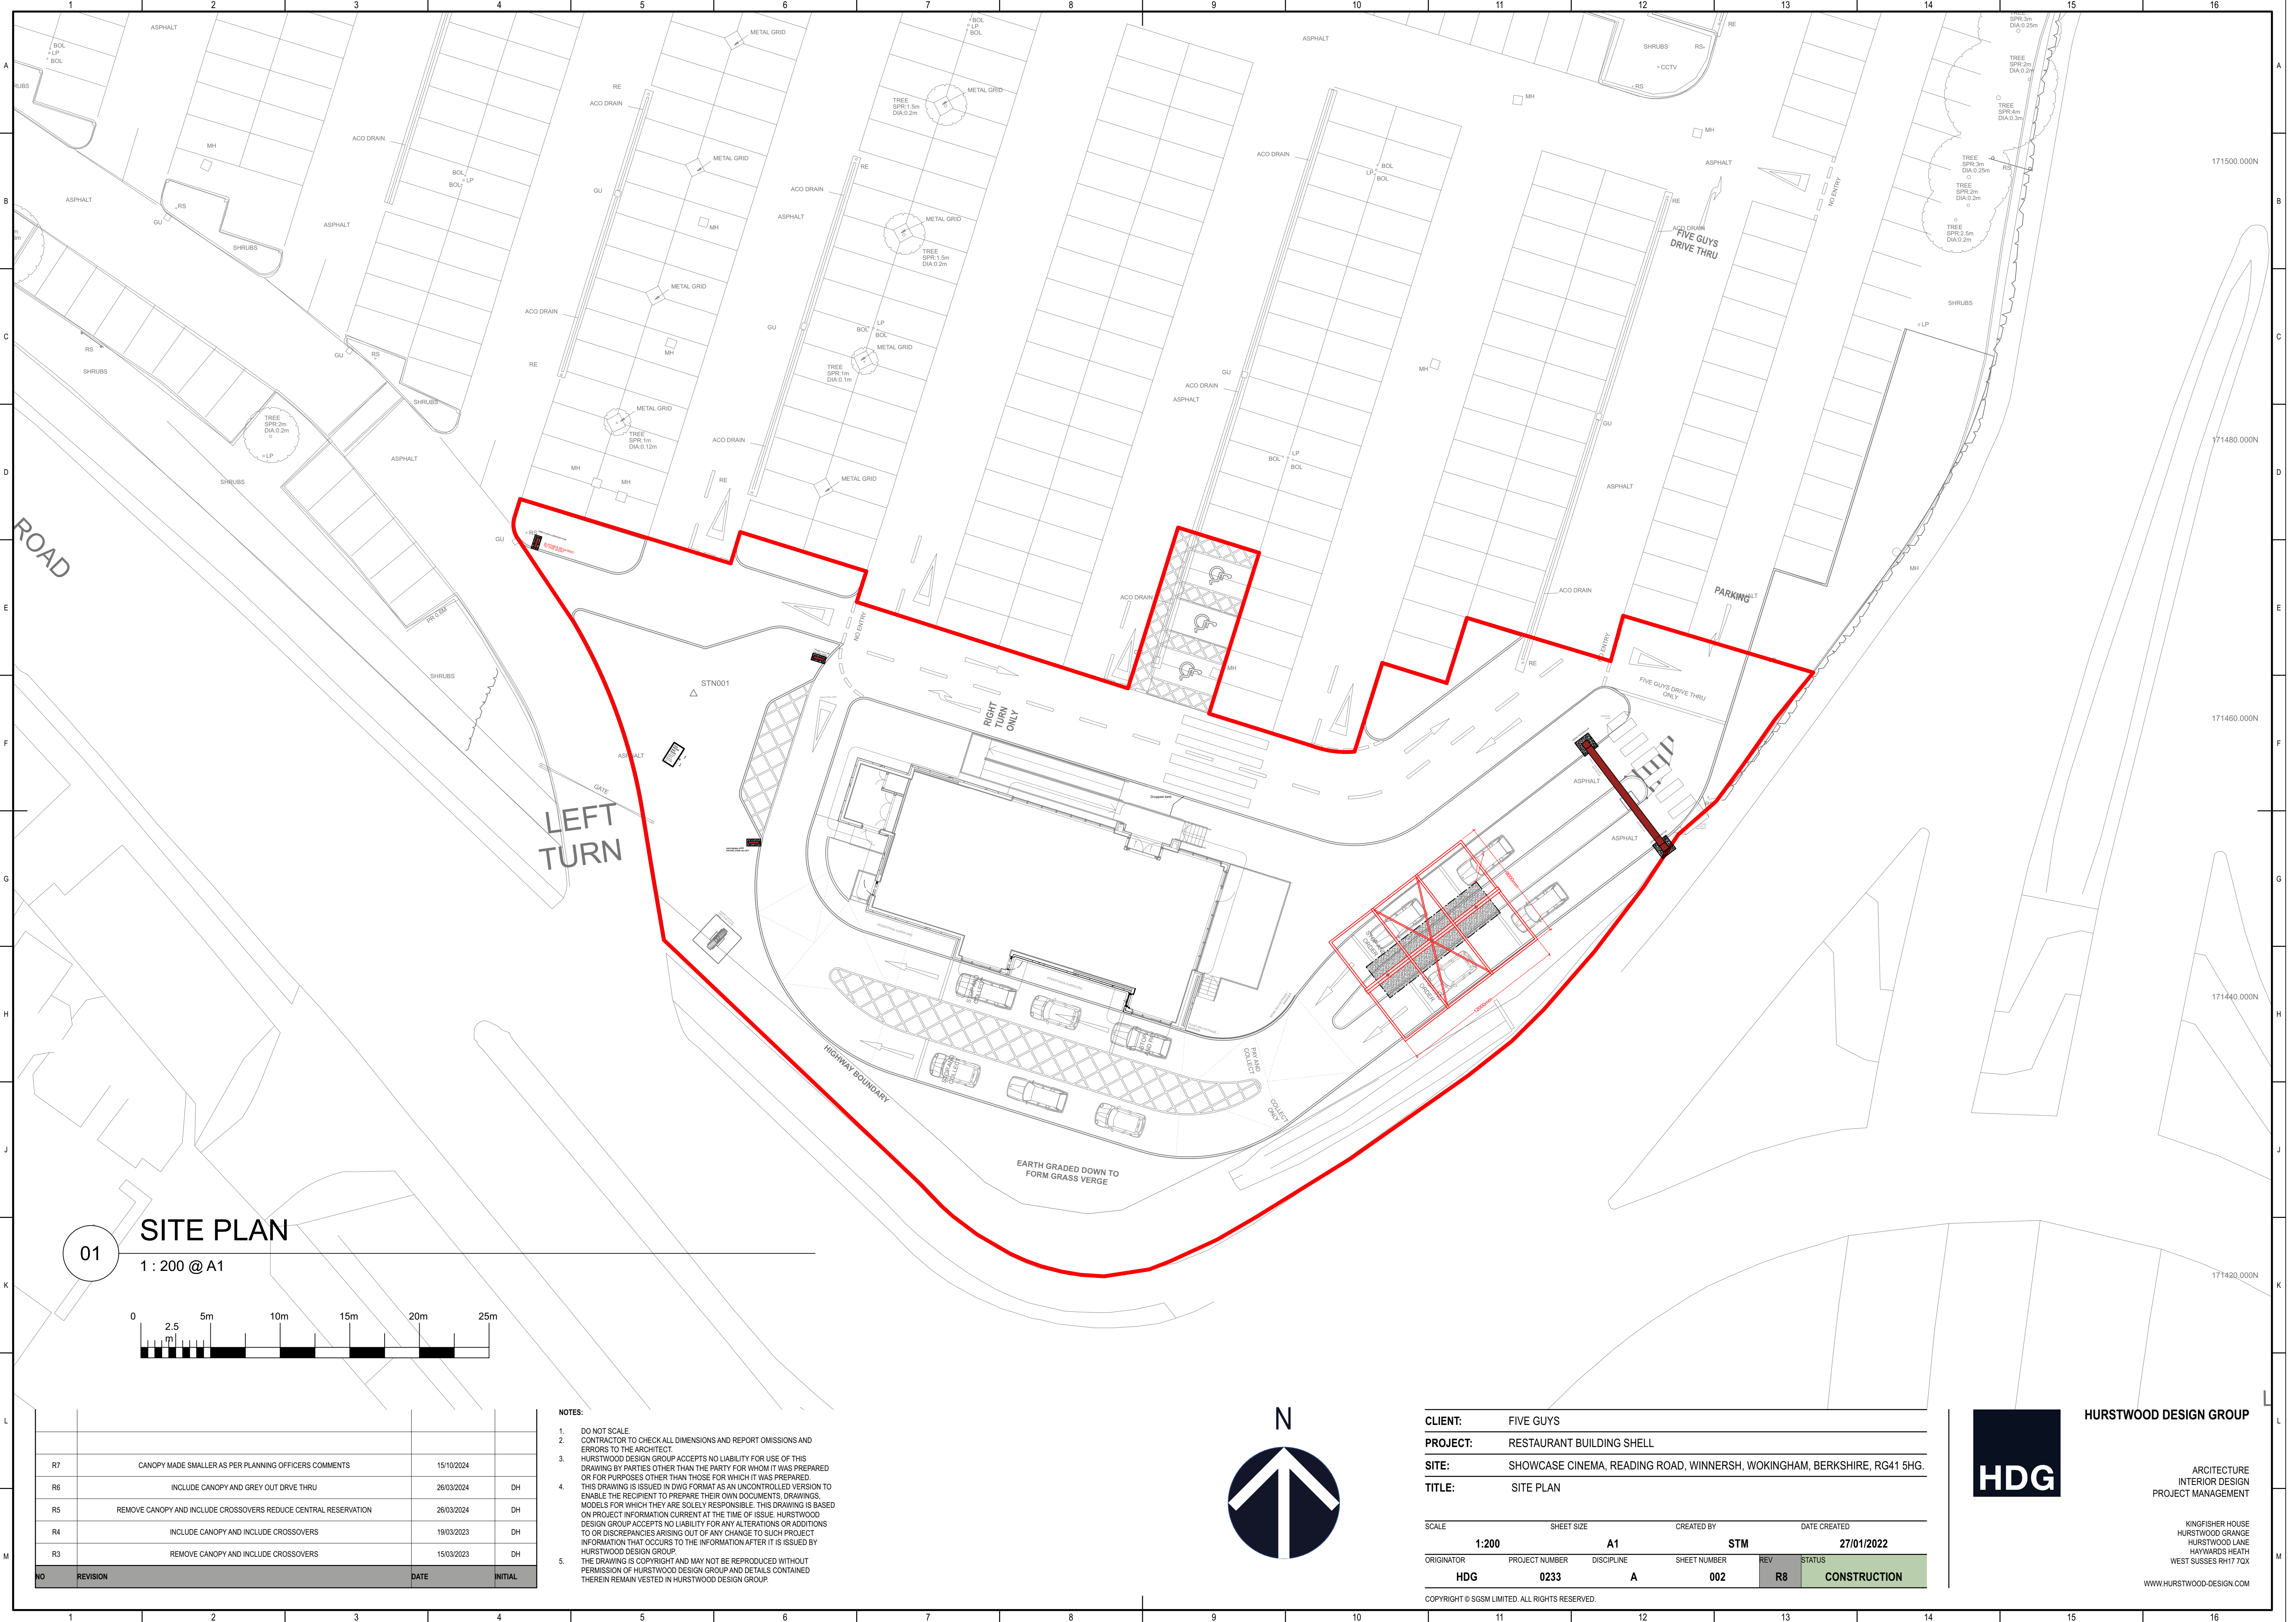

01 SITE PLAN
1 : 200 @ A1

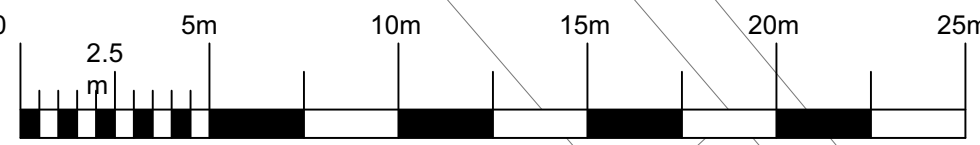

NO	REVISION	DATE	INITIAL
R7	CANOPY MADE SMALLER AS PER PLANNING OFFICERS COMMENTS	15/10/2024	
R6	INCLUDE CANOPY AND GREY OUT DRIVE THRU	26/03/2024	DH
R5	REMOVE CANOPY AND INCLUDE CROSSOVERS REDUCE CENTRAL RESERVATION	26/03/2024	DH
R4	INCLUDE CANOPY AND INCLUDE CROSSOVERS	19/03/2023	DH
R3	REMOVE CANOPY AND INCLUDE CROSSOVERS	15/03/2023	DH

- NOTES:
- DO NOT SCALE.
 - CONTRACTOR TO CHECK ALL DIMENSIONS AND REPORT OMISSIONS AND ERRORS TO THE ARCHITECT
 - HURSTWOOD DESIGN GROUP ACCEPTS NO LIABILITY FOR USE OF THIS DRAWING BY PARTIES OTHER THAN THE PARTY FOR WHOM IT WAS PREPARED OR FOR PURPOSES OTHER THAN THOSE FOR WHICH IT WAS PREPARED.
 - THIS DRAWING IS ISSUED IN DWG FORMAT AS AN UNCONTROLLED VERSION TO ENABLE THE RECIPIENT TO PREPARE THEIR OWN DOCUMENTS, DRAWINGS, MODELS FOR WHICH THEY ARE SOLELY RESPONSIBLE. THIS DRAWING IS BASED ON PROJECT INFORMATION CURRENT AT THE TIME OF ISSUE. HURSTWOOD DESIGN GROUP ACCEPTS NO LIABILITY FOR ANY ALTERATIONS OR ADDITIONS TO OR DISCREPANCIES ARISING OUT OF ANY CHANGE TO SUCH PROJECT INFORMATION THAT OCCURS TO THE INFORMATION AFTER IT IS ISSUED BY HURSTWOOD DESIGN GROUP.
 - THE DRAWING IS COPYRIGHT AND MAY NOT BE REPRODUCED WITHOUT PERMISSION OF HURSTWOOD DESIGN GROUP AND DETAILS CONTAINED THEREIN REMAIN VESTED IN HURSTWOOD DESIGN GROUP.



CLIENT:	FIVE GUYS
PROJECT:	RESTAURANT BUILDING SHELL
SITE:	SHOWCASE CINEMA, READING ROAD, WINNERSH, WOKINGHAM, BERKSHIRE, RG41 5HG.
TITLE:	SITE PLAN

SCALE	SHEET SIZE	CREATED BY	DATE CREATED
1:200	A1	STM	27/01/2022
ORIGINATOR	PROJECT NUMBER	DISCIPLINE	SHEET NUMBER
HDG	0233	A	002
REV	STATUS		
R8	CONSTRUCTION		

COPYRIGHT © SGSM LIMITED. ALL RIGHTS RESERVED.

HURSTWOOD DESIGN GROUP

ARCHITECTURE
INTERIOR DESIGN
PROJECT MANAGEMENT

KINGFISHER HOUSE
HURSTWOOD GRANGE
HURSTWOOD LANE
HAYWARDS HEATH
WEST SUSSEX RH17 7DX

WWW.HURSTWOOD-DESIGN.COM