




Ordnance Survey
UKMapcentre.com
Serial number: 307975
© Crown copyright and database right 2025
Ordnance Survey licence 100045078
Reproduction in whole or in part is prohibited
without the prior permission of Ordnance Survey.

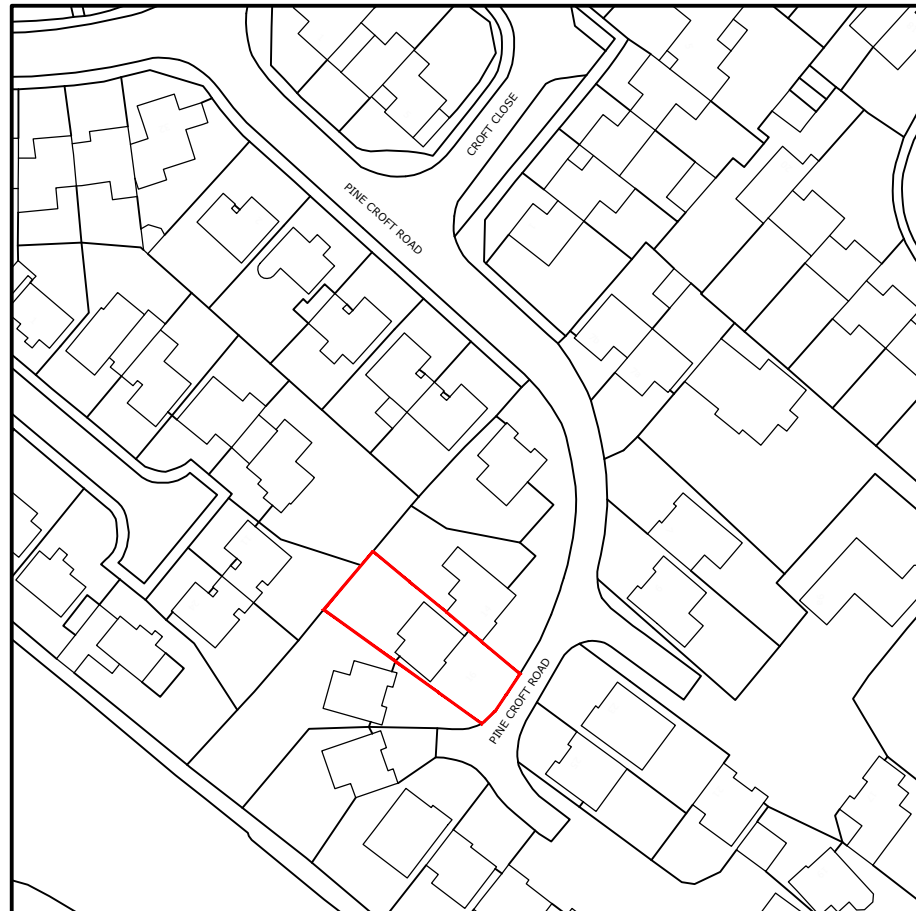

LOCATION PLAN
SCALE 1:1250

0m 10m 20m 30m 40m 50m
SCALE BAR 1:1250



SITE PLAN - PROPOSED SHOWN HATCHED
SCALE 1:500

0m 10m 20m 30m 40m 50m
SCALE BAR 1:500



JAKE
UNDERWOOD
PLANNING & BUILDING DRAWINGS

PROJECT: 16 PINECROFT ROAD, WOKINGHAM RG41 4AL	
DETAIL: LOCATION & SITE PLANS	
PLANNING PERMISSION	
JOB No: 2435	DRG No: 001
SCALE @ A3: AS SHOWN	REV: A
CONTACT: JAKE UNDERWOOD Web: www.jakeunderwood.com Email: info@jakeunderwood.com Phone: 07784927778	