



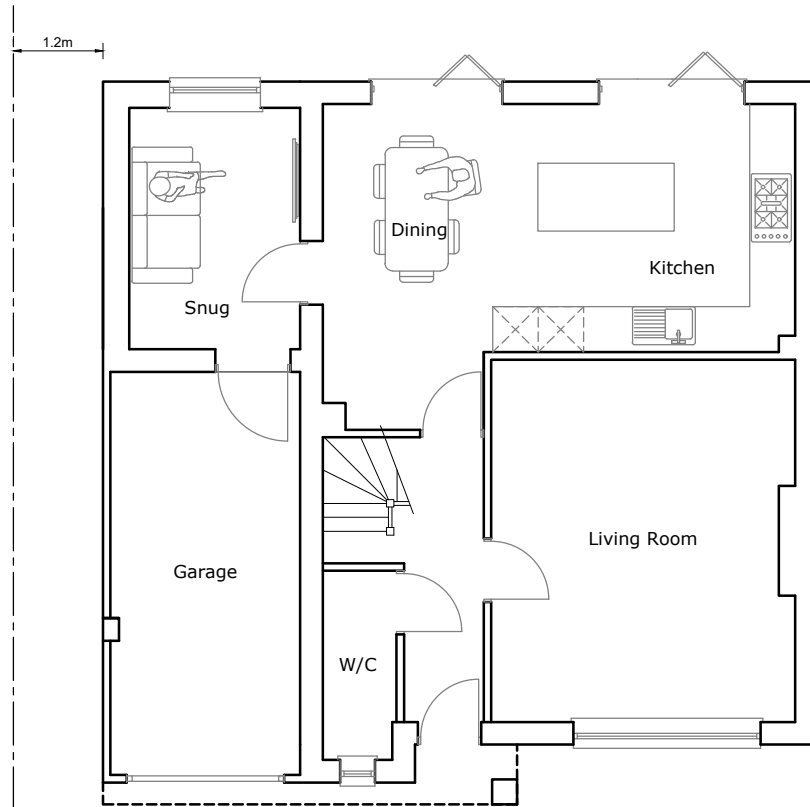

PROPOSED GROUND FLOOR PLAN
SCALE 1:100

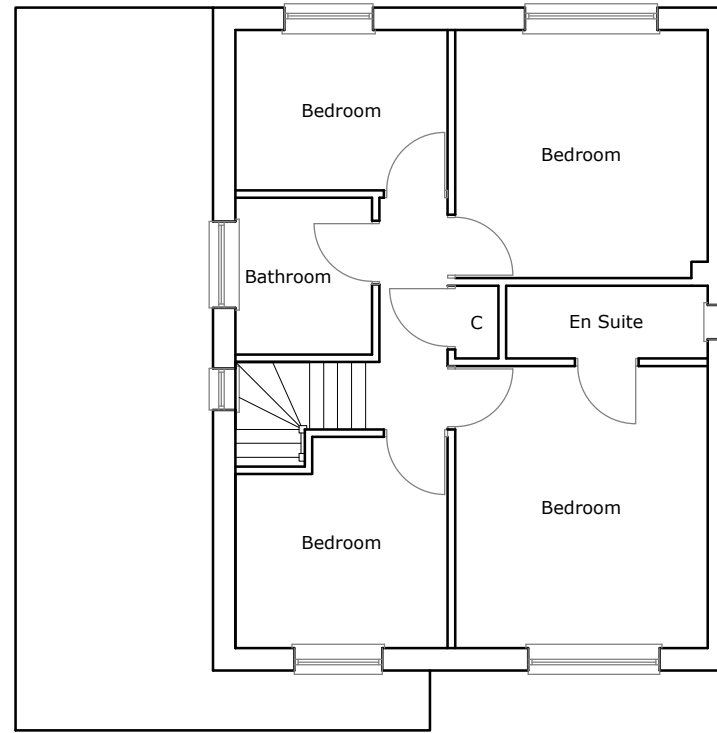


PROPOSED FIRST FLOOR PLAN
SCALE 1:100




REAR ELEVATION
SCALE 1:100




FRONT ELEVATION
SCALE 1:100

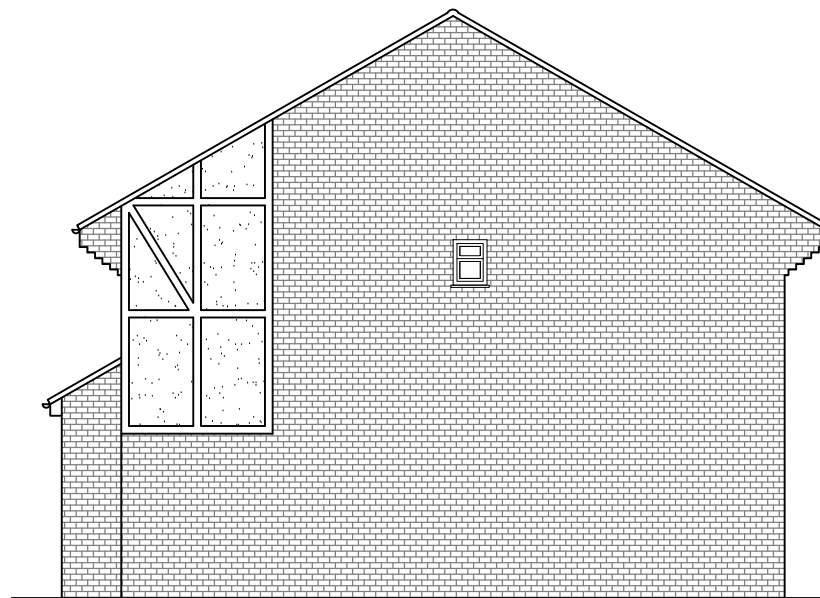

SIDE ELEVATION
SCALE 1:100

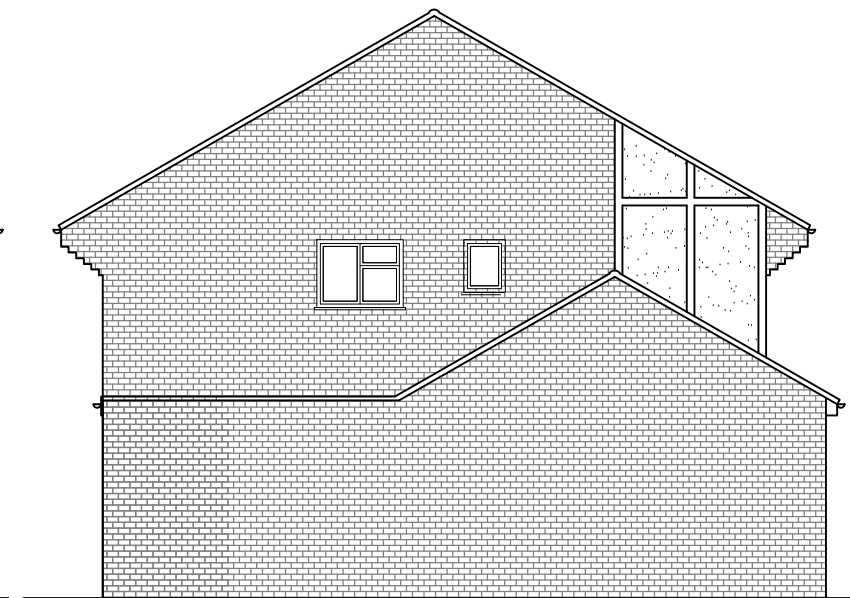

SIDE ELEVATION
SCALE 1:100

 1 : 100 @ A3 



JAKE
UNDERWOOD
PLANNING & BUILDING DRAWINGS

PROJECT:
16 PINECROFT ROAD,
WOKINGHAM RG41 4AL

DETAIL:
PROPOSED PLANS

PLANNING PERMISSION

JOB No: 2435	DRG No: 003
SCALE @ A3: 1:100	REV: A

CONTACT:
JAKE UNDERWOOD
Web: www.jakeunderwood.com
Email: info@jakeunderwood.com
Phone: 07784927778