


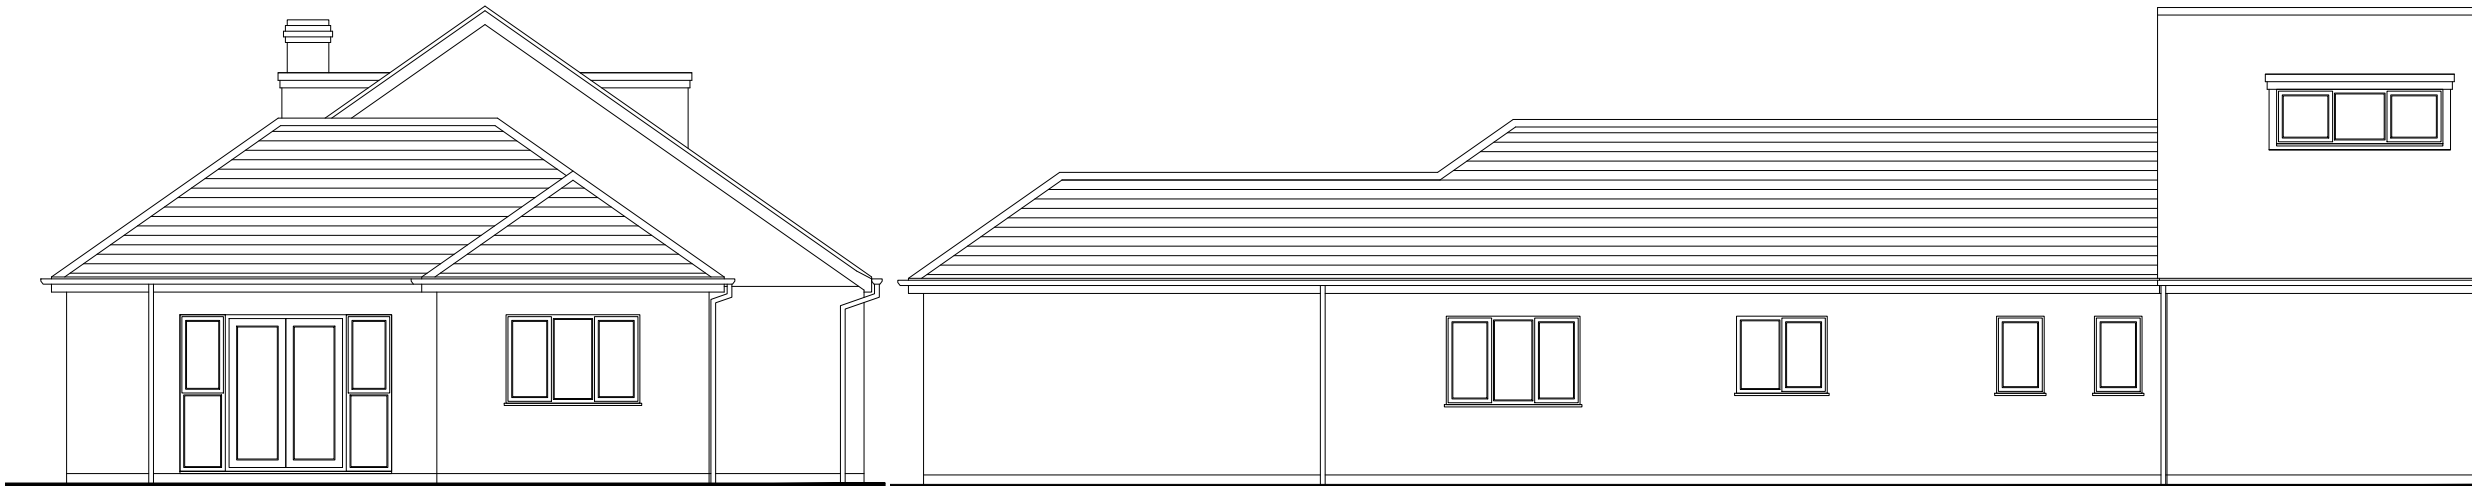


Front Elevation

Side Elevation



Rear Elevation

Side Elevation

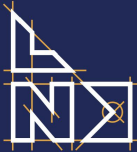

LEE NORRIS DESIGN LIMITED
Architectural Design Services

72B Headley Road
Woodley
Reading RG5 4JE

Proposed Elevations

Mr. P. Portch

Lee Norris Design Limited 27 Eden Way, Winnersh Wokingham, Berkshire RG41 5PQ Tel: 01189 787226 Mob: 07795 058193 E-mail: lee@leenorrisdesign.co.uk Web: www.leenorrisdesign.co.uk Planning and building regulations drawings for residential extensions, new build, renovation and conversion projects.	ref :	LN
	date :	Dec'24
	scale :	1:100@A3
	project :	24-612
	dwg no. / rev :	004

