



 

Roof Plan

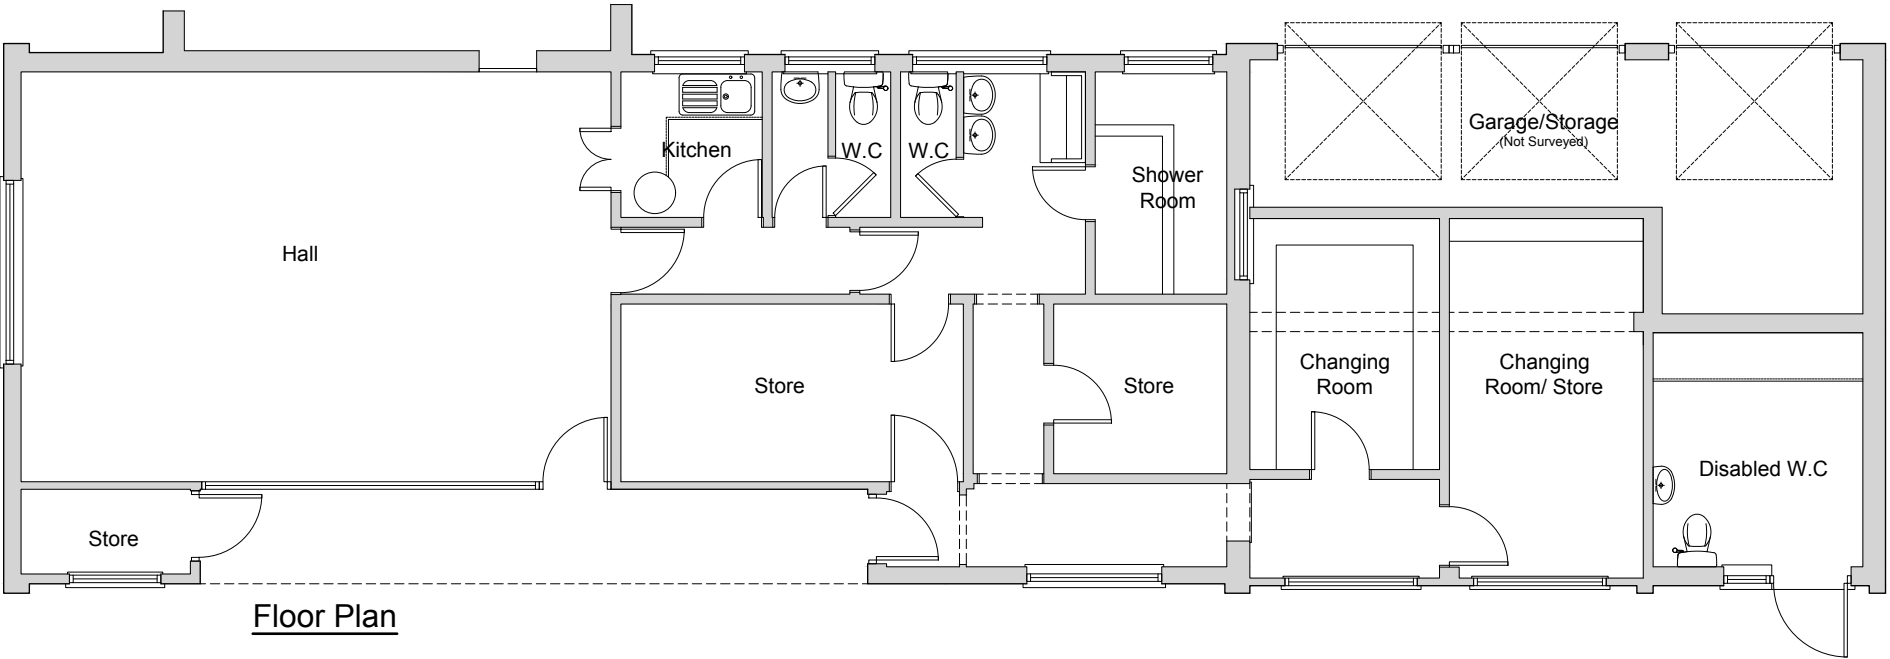

Floor Plan

project : Allnatt Pavillion
Winnersh Community Centre
Winnersh

title : Existing Plans

client : Winnersh Parish Council

Lee Norris Design 27 Eden Way, Winnersh Wokingham, Berkshire RG41 5PQ Tel: 01189 787226 Mob: 07795 058193 E-mail: lee@leenorrisdesign.co.uk Web: www.leenorrisdesign.co.uk Planning and building regulations drawings for residential extensions, new build, renovation and conversion projects.	ref :	LN
	date :	Sept'24
	scale :	1:100@A3
	project :	20-424
	dwg no. / rev :	001

