



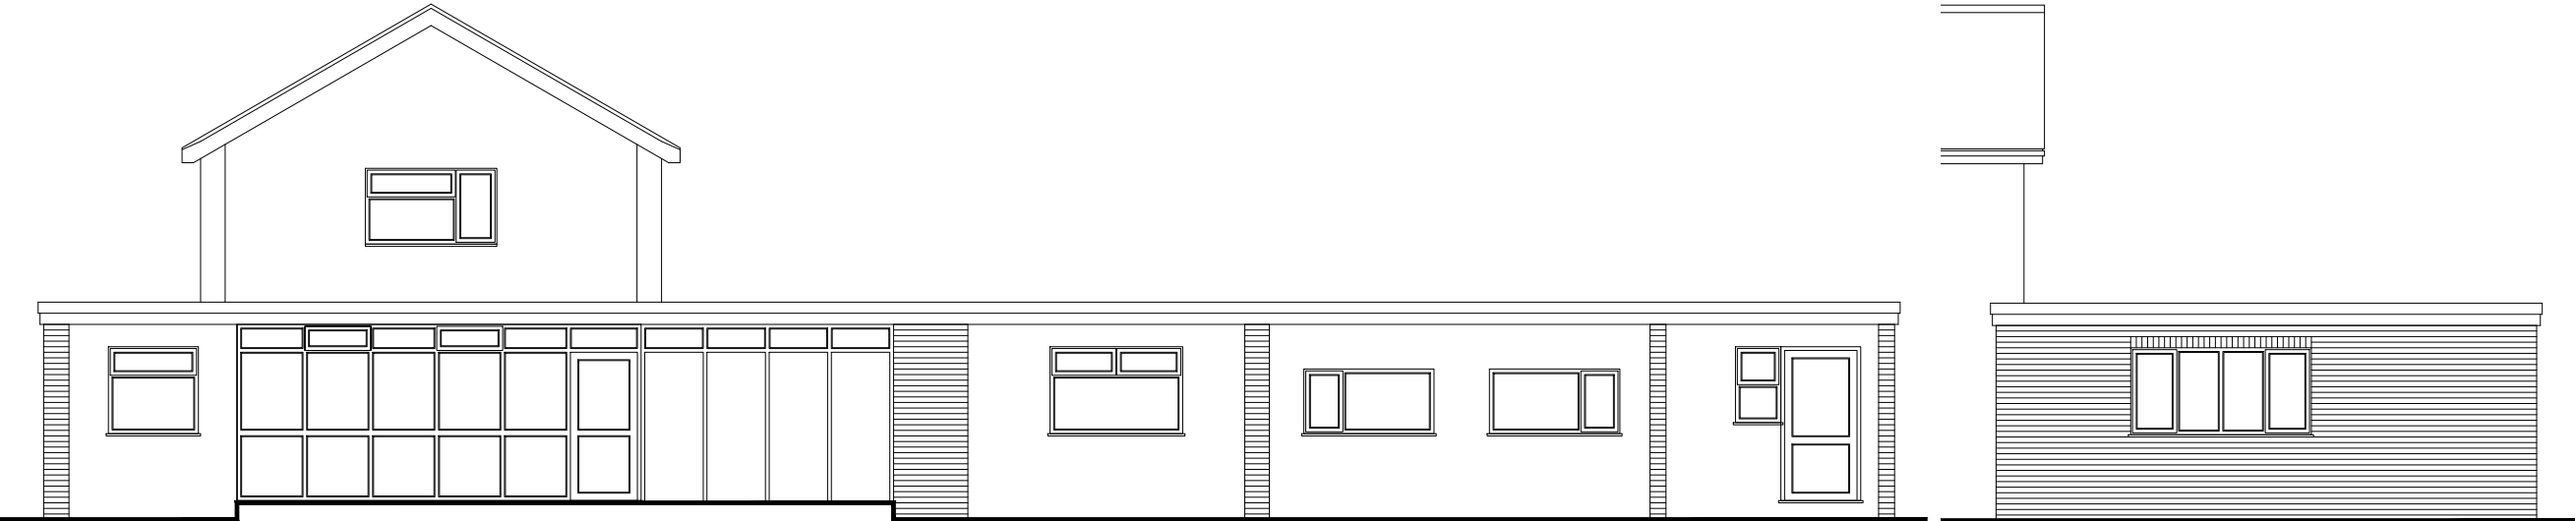

Front Elevation

Side Elevation

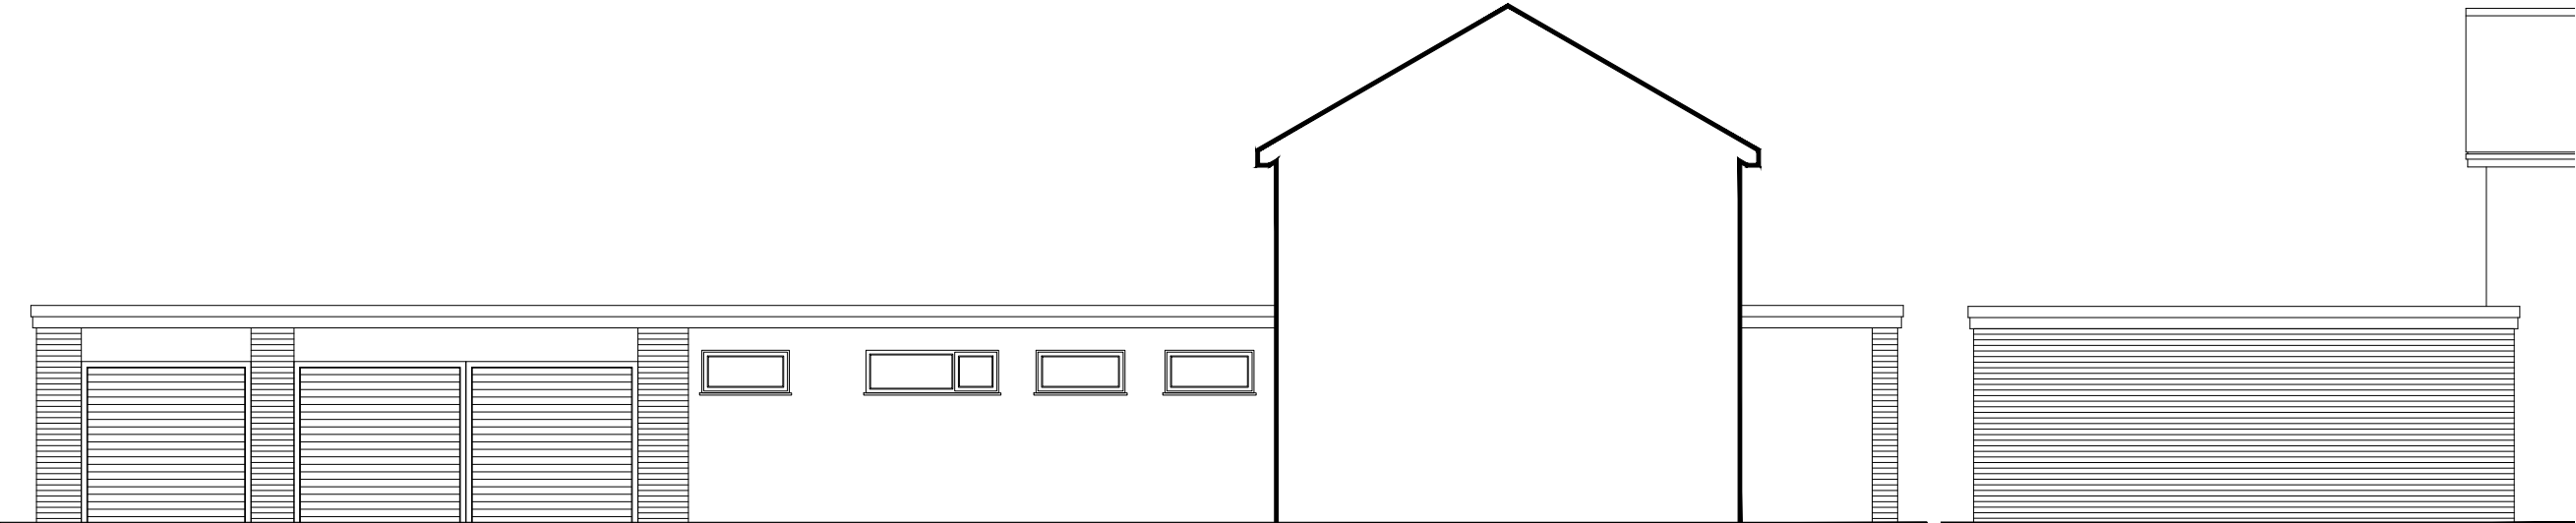

Rear Elevation

Side Elevation

Allnatt Pavillion  
Winnersh Community Centre  
Winnersh

project :

Existing Elevations

title :

Winnersh Parish Council

client :

Lee Norris Design  
27 Eden Way, Winnersh  
Wokingham, Berkshire RG41 5PQ  
Tel: 01189 787226  
Mob: 07795 058193  
E-mail: lee@leenorrisdesign.co.uk  
Web: www.leenorrisdesign.co.uk

Planning and building regulations drawings  
for residential extensions, new build,  
renovation and conversion projects.

ref : LN

date : Sept'24

scale : 1:100@A3

project : 20-424

dwg no. / rev : 002

Scale: 1:100 0 1 2 3 4 5