




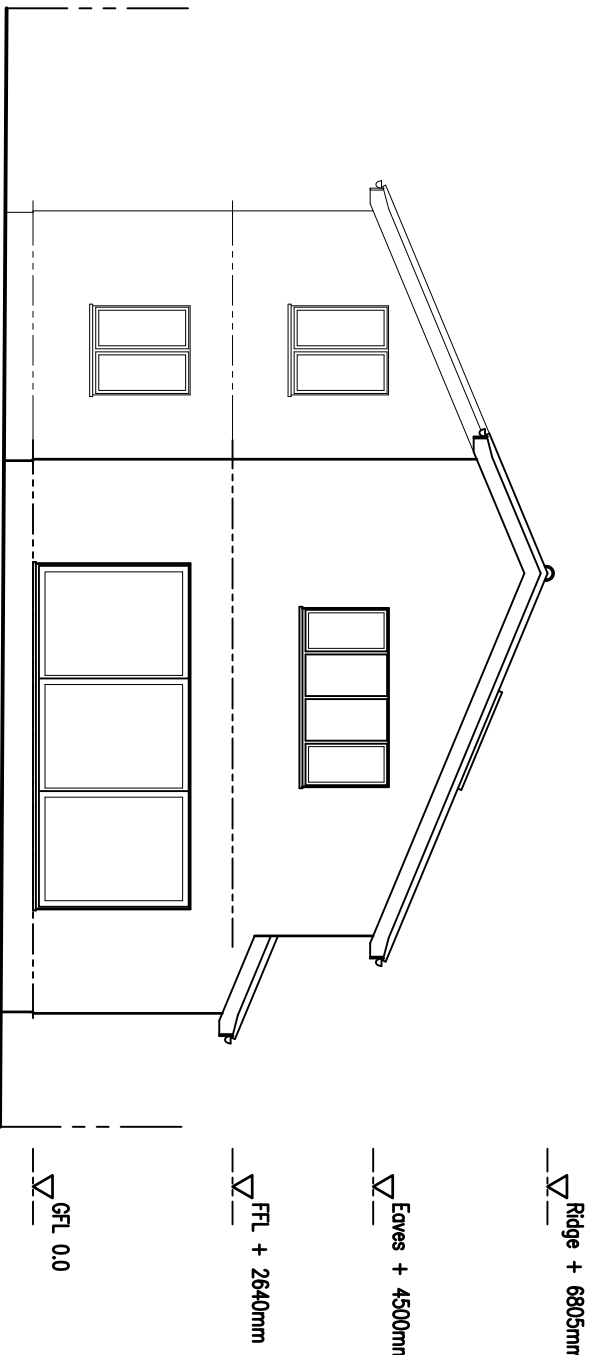


PROPOSED REAR ELEVATION
(SOUTH-EAST)

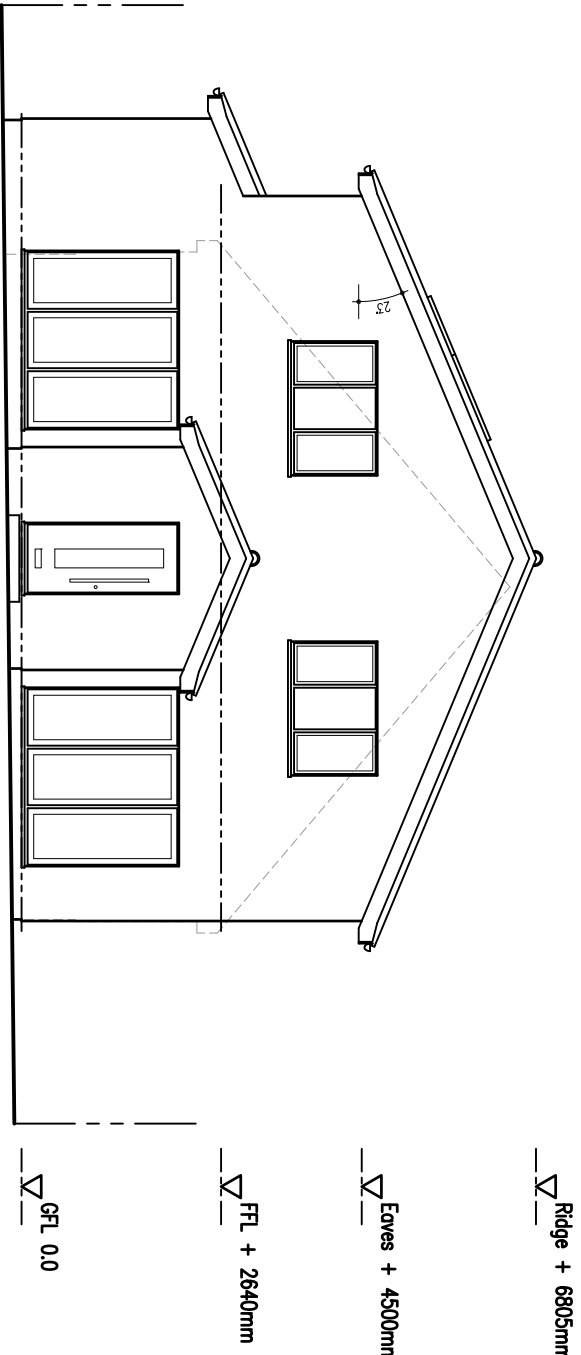


PROPOSED FRONT ELEVATION
(NORTH-WEST)

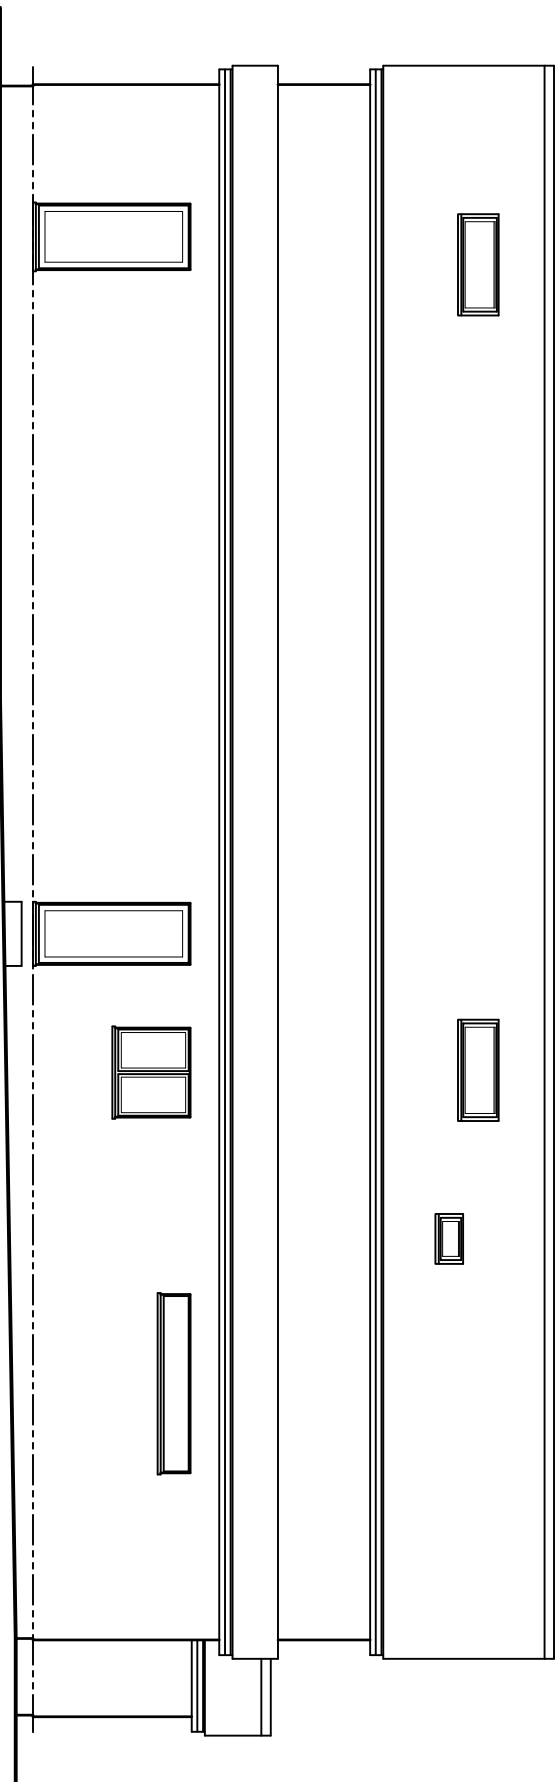


PROPOSED SIDE ELEVATION
(NORTH-EAST)

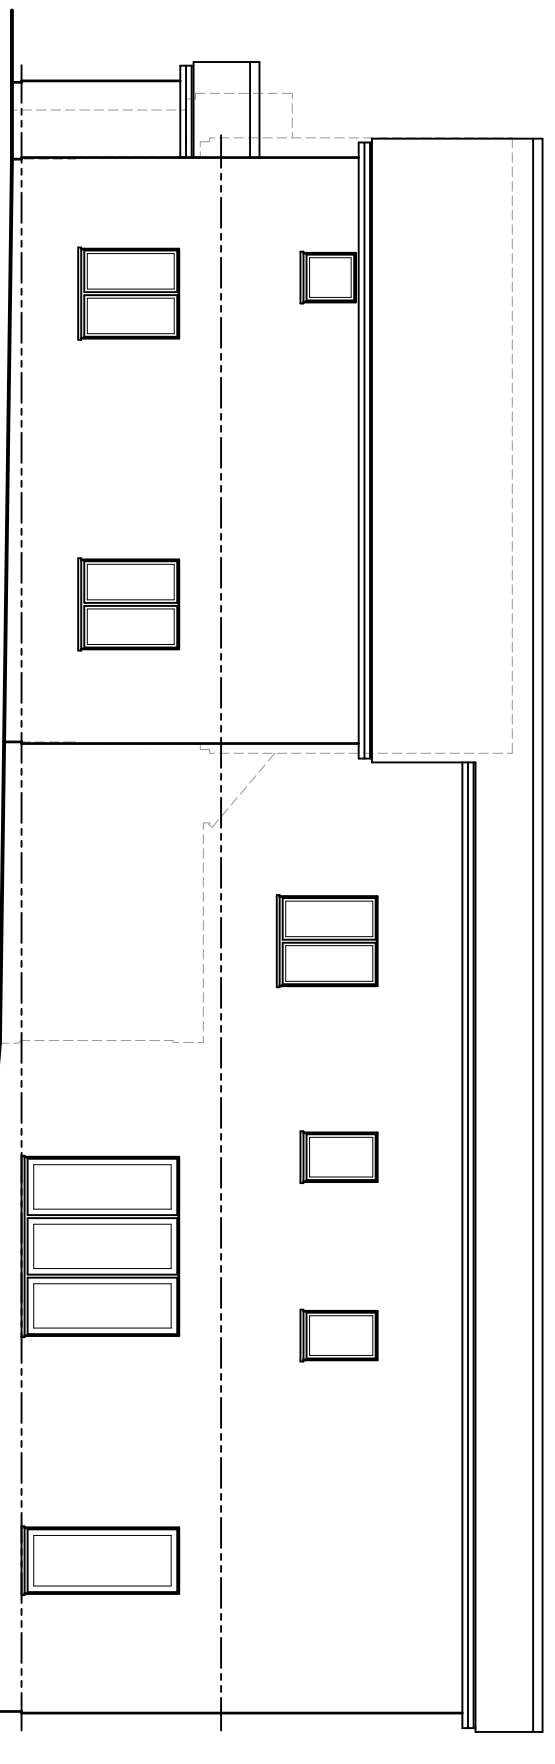


PROPOSED SIDE ELEVATION
(SOUTH-WEST)

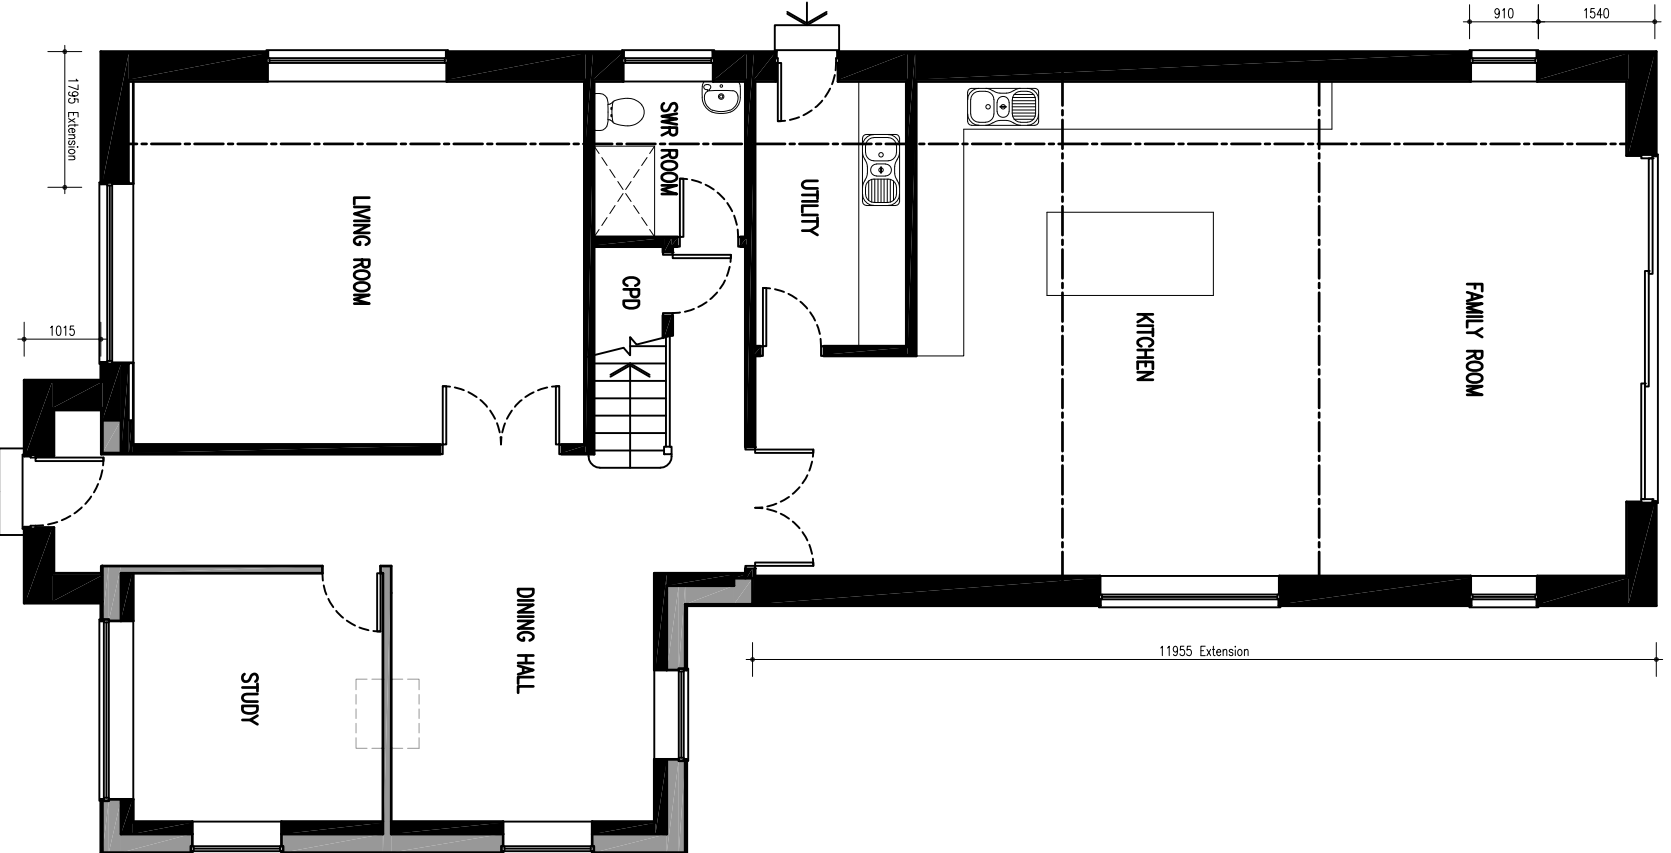


PROPOSED GROUND FLOOR PLAN

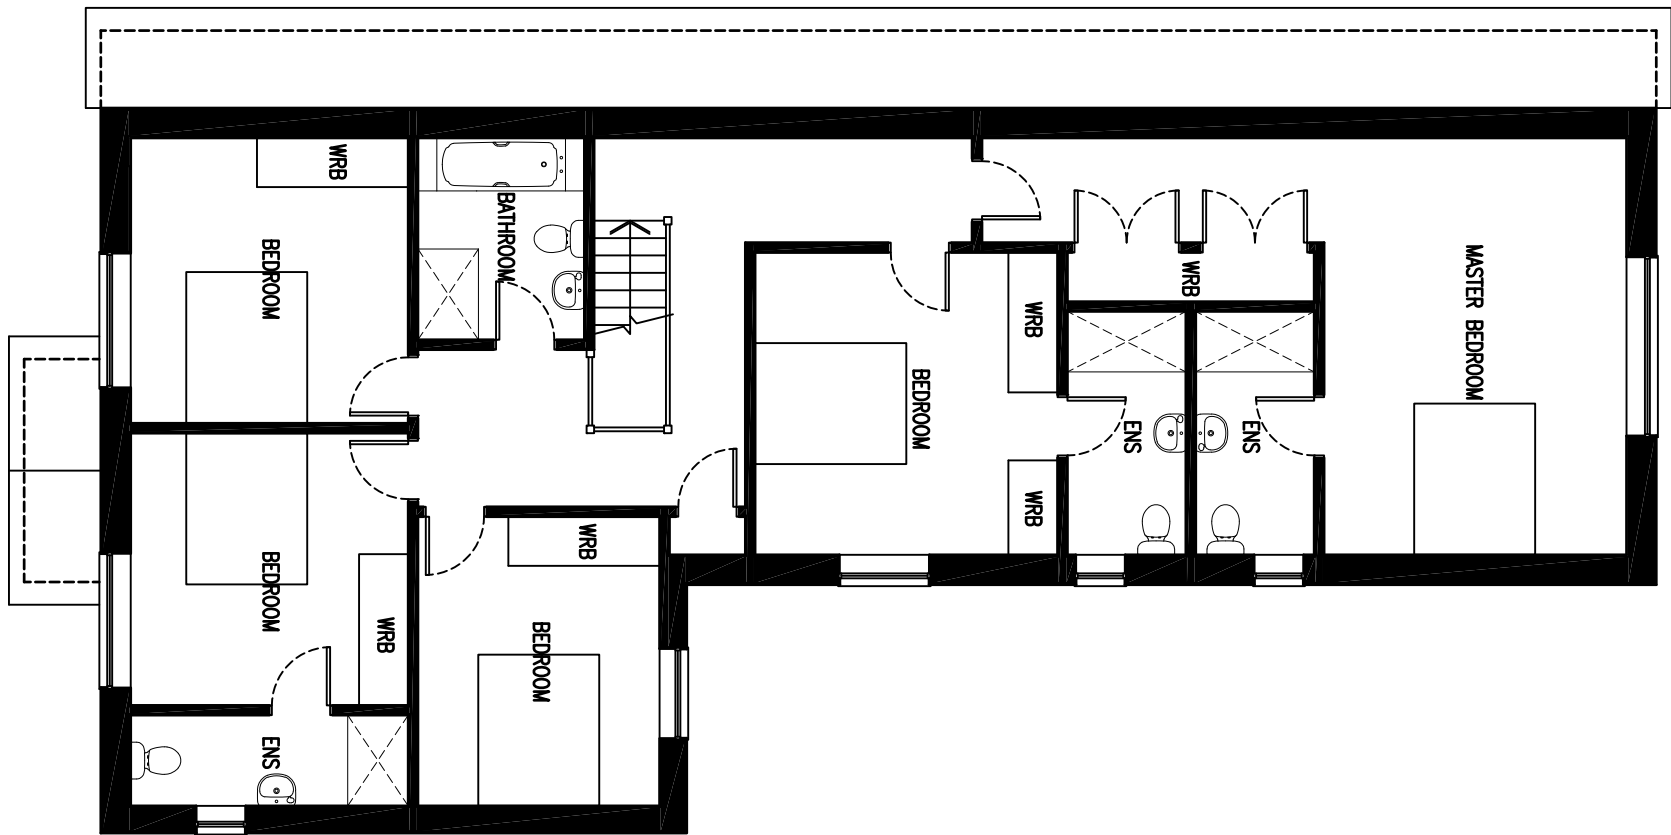


PROPOSED FIRST FLOOR PLAN

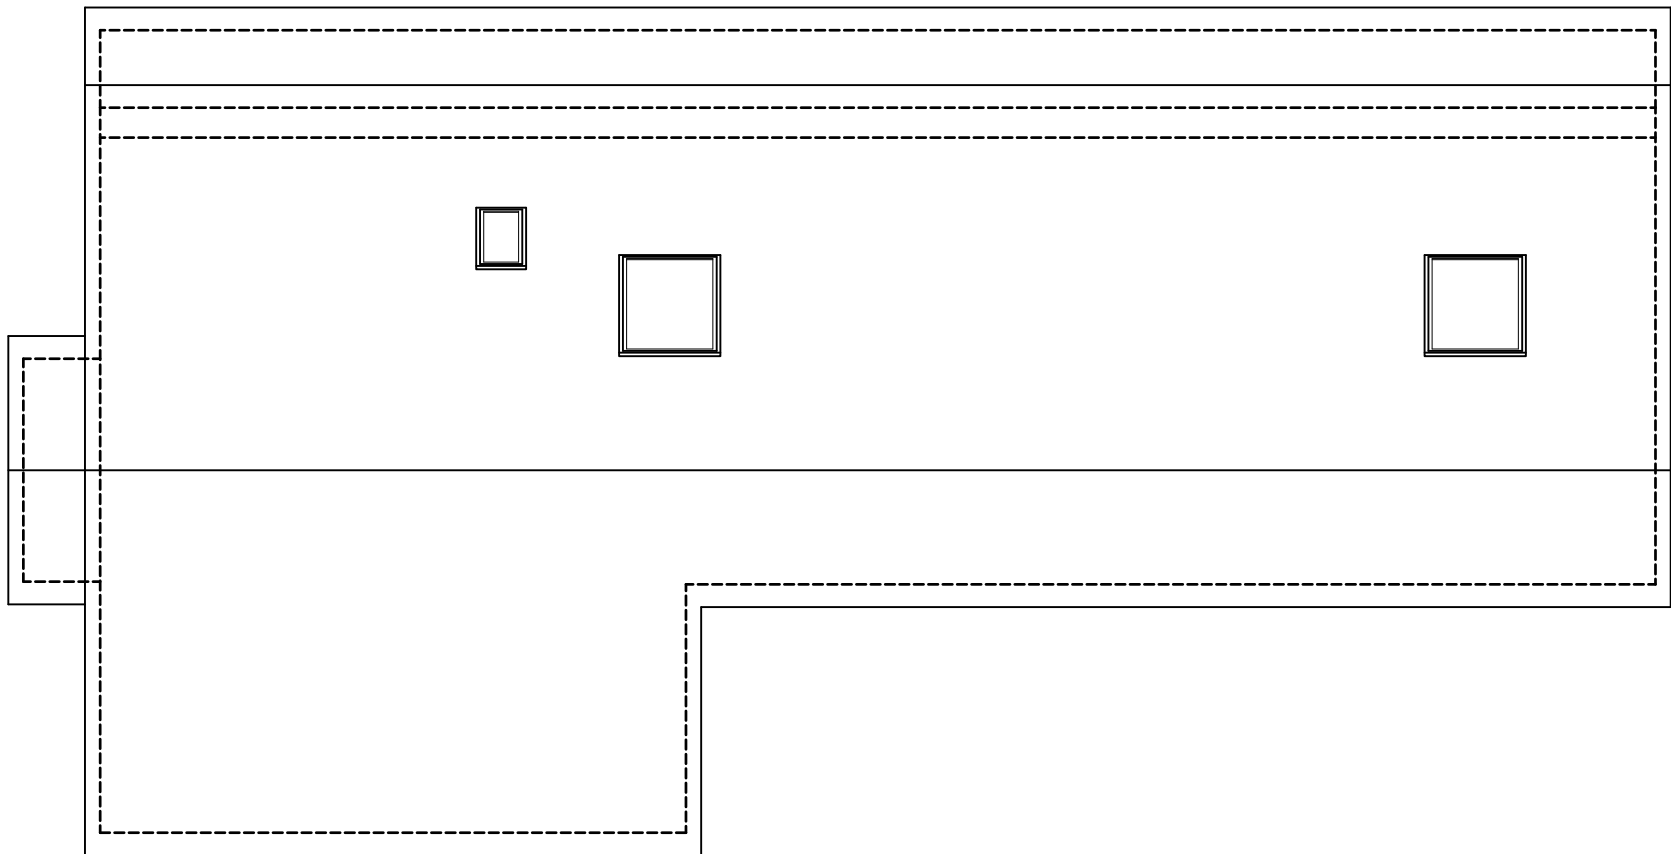

PROPOSED ROOF PLAN

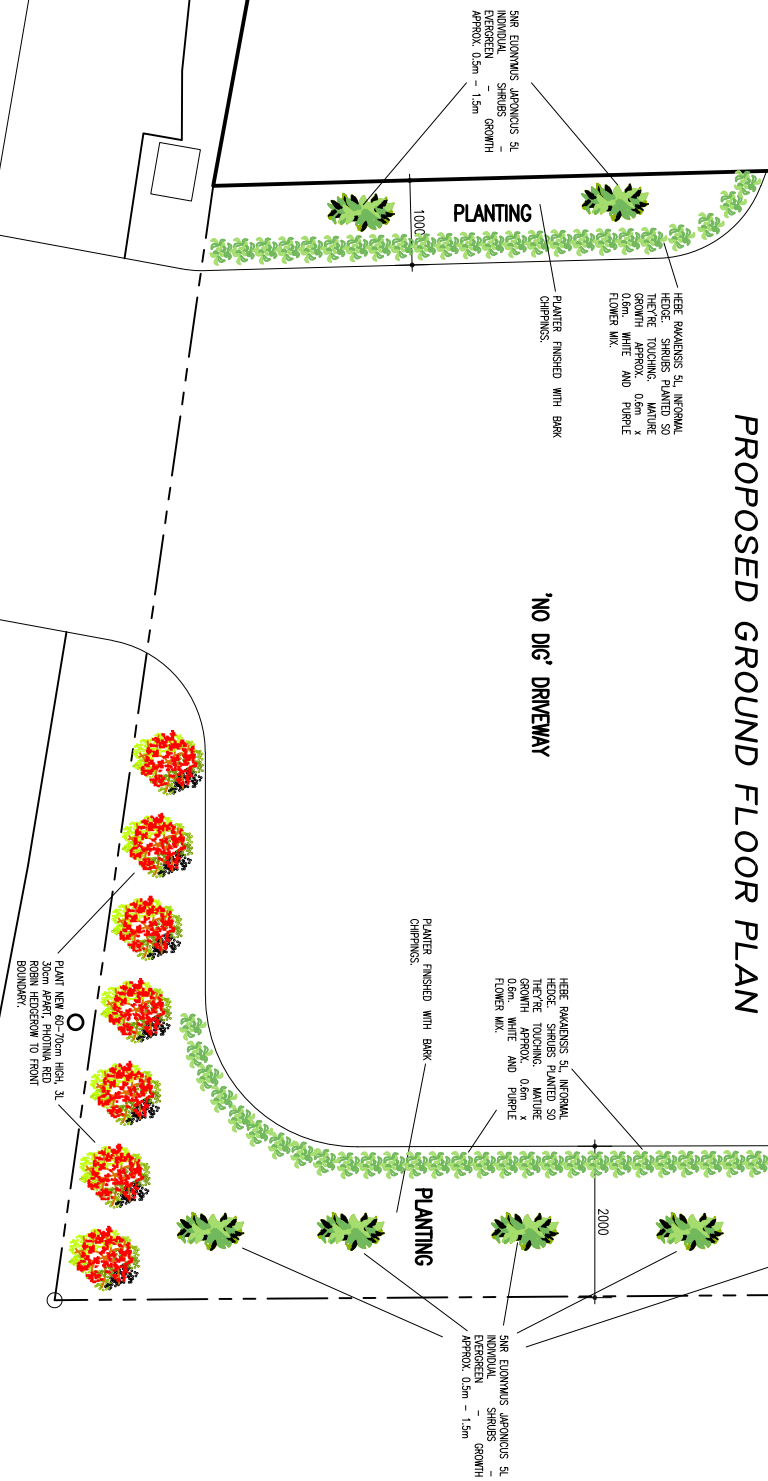

PROPOSED GROUND FLOOR PLAN

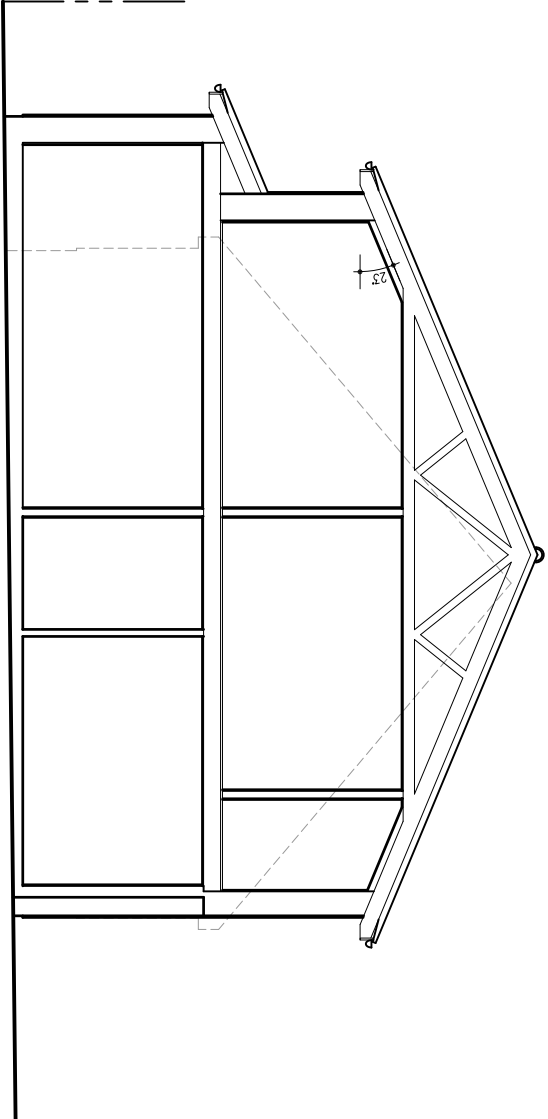

INDICATIVE SECTION



Windows - Double Glazed Aluminium in Anthracite Grey.
Roofing - Asphalt Shingles.
Roofing - Off White 4-Sided Self Colour Render System.
Cladding - North-East Elevation Only - Light Grey.
Tiles - Grey Interlocking Concrete to Suit 23° Roof Pitch.
Driveway - Permeable & Non-slippery.



Barrie P Smith Ltd
Tel: 01344 309050
Mob: 07920 853332
email: barrie@barriepsmith.com

Planning Application

Drawing No: P432-0224/PA/002 Rev G

Project:
47 Simons Lane, Wokingham.
RG41 3HG.

Drawing Title:
Proposed Plans & Elevations.
Proposed Extension & First Floor.

Client:
Mr & Mrs Morgan

Drawn by: BPS

Checked by:

Scale: 1:100 @ A1

Date: 15/04/2024

Rev:

Description:

Drawn by:

Checked by:

Date:

Description:

Drawn by:

Checked by:

A

Boundary Lines From Top Survey Indicated & Change Indicated.

BPS

BPS

B

Front Driveway Edge Moved Away From Boundary & Driveway Resurfaced To Allow for Relocation of Garage Out Of The Front Plot.

BPS

BPS

C

Front Driveway Edge Moved Away From Boundary & Driveway Resurfaced To Allow for Relocation of Garage Out Of The Front Plot.

BPS

BPS

D

Front Driveway Edge Moved Away From Boundary & Driveway Resurfaced To Allow for Relocation of Garage Out Of The Front Plot.

BPS

BPS

E

Front Driveway Edge Moved Away From Boundary & Driveway Resurfaced To Allow for Relocation of Garage Out Of The Front Plot.

BPS

BPS

F

Front Driveway Edge Moved Away From Boundary & Driveway Resurfaced To Allow for Relocation of Garage Out Of The Front Plot.

BPS

BPS

G

Front Driveway Edge Moved Away From Boundary & Driveway Resurfaced To Allow for Relocation of Garage Out Of The Front Plot.

BPS

BPS

H

Front Driveway Edge Moved Away From Boundary & Driveway Resurfaced To Allow for Relocation of Garage Out Of The Front Plot.

BPS

BPS