



PLOTS 726

PLOTS 727

FRONT ELEVATION
SCALE 1:50



PLOTS 727


SIDE ELEVATION
SCALE 1:50



PLOTS 727

PLOTS 726

REAR ELEVATION
SCALE 1:50

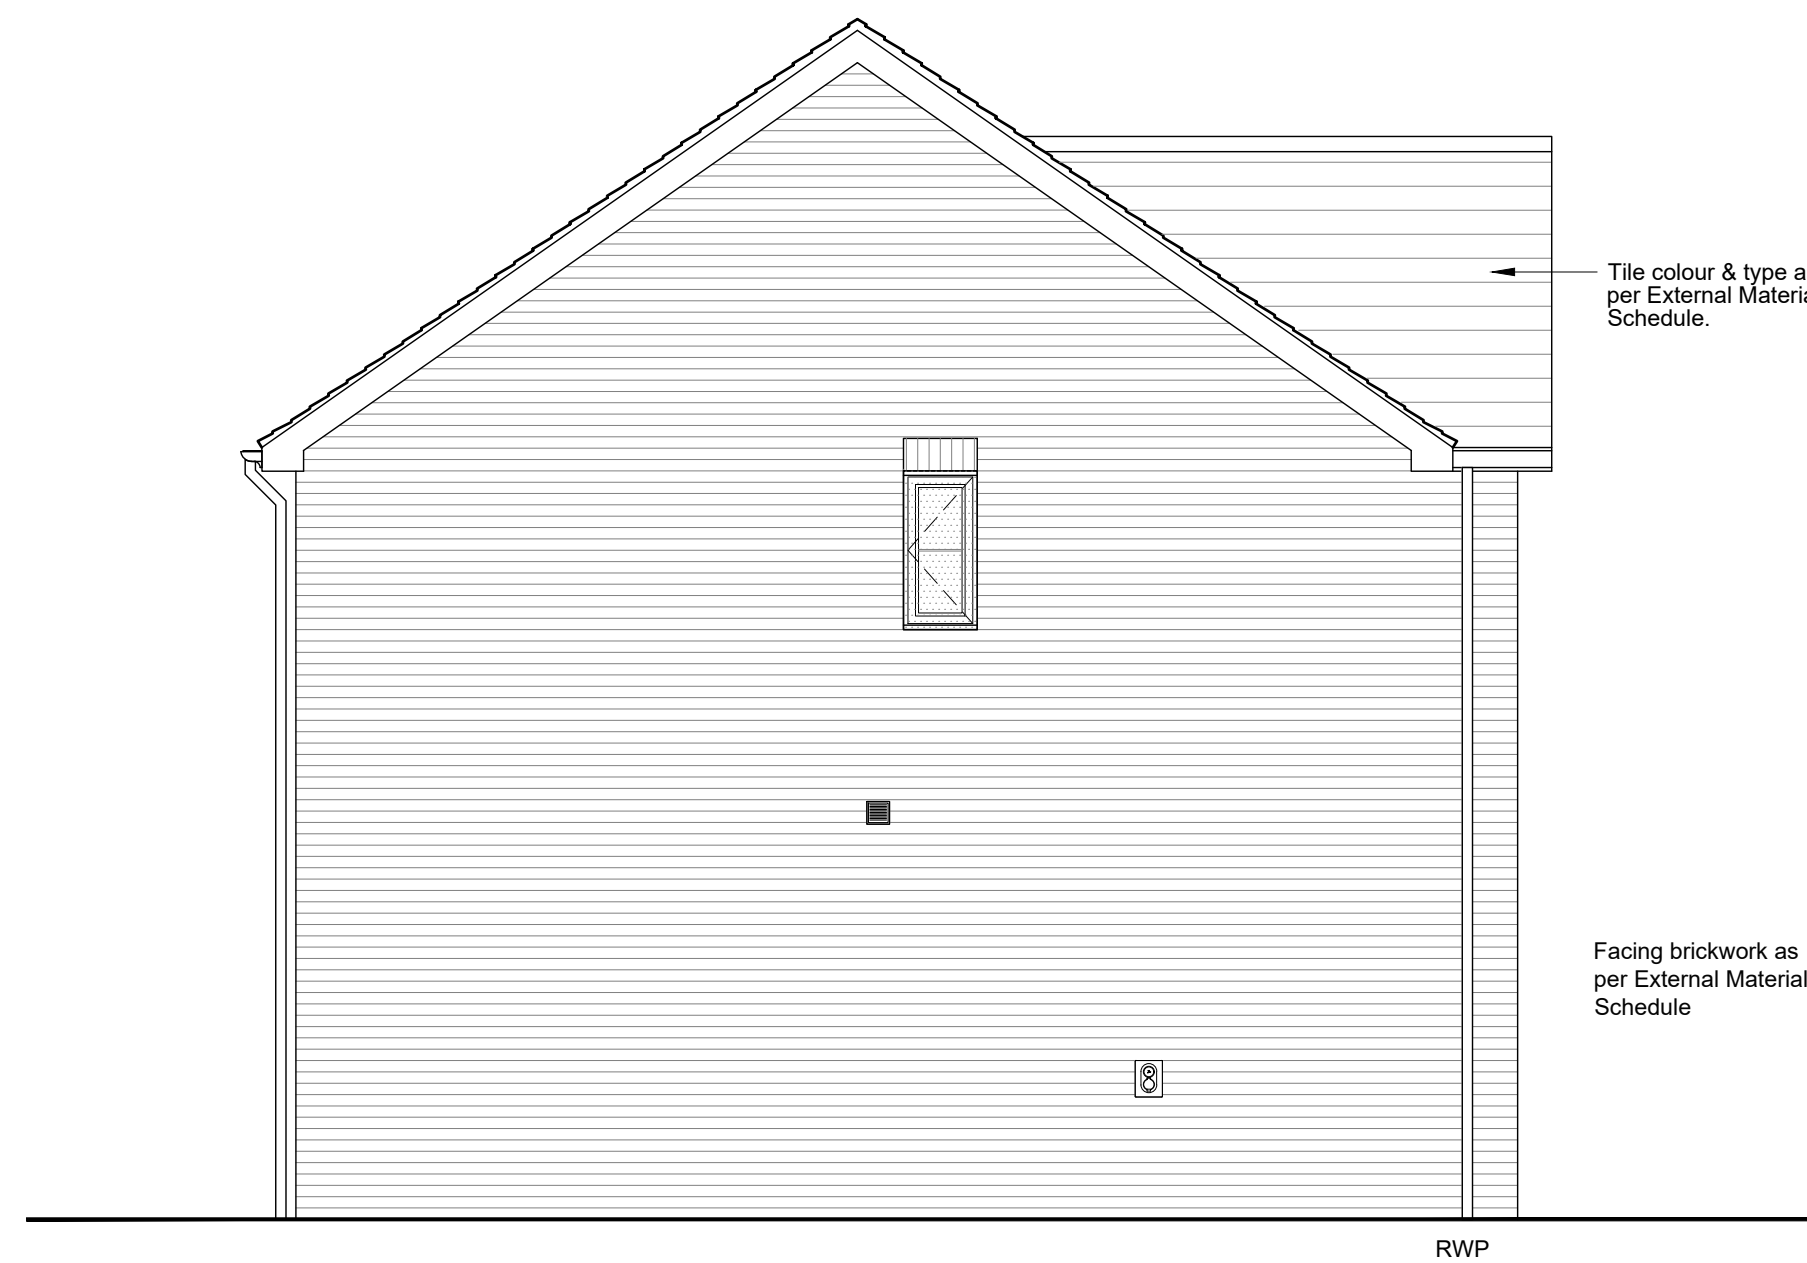

PLOTS 726

SIDE ELEVATION
SCALE 1:50

P1	10.10.25	Planning Issue - Adapted to M4(2)	KC
Rev	Date	Amendment	Initials

Project:
FINCHWOOD PARK
PARCEL 10
Client:
VISTRY THAMES VALLY
Drawing:
BTR4-V - Plots 726-727
Planning - Elevations

Drawing no:	Rev:		
HFN10-BTR4-V2-202	P1		
Scale@A1: 1:50	Date: Jul-23	Drawn: RM	Checked: _

finc Architects Ltd
61-63 New London Road | Chelmsford | Essex | CM2 0ND
T: +44 (0)1245 933888
W: www.fincarchitects.com
E: company@fincarchitects.com

Disclaimer:
© FINC Architects Limited holds the copyright to all the information contained within this document and their written consent must be obtained before copying or using the data other than for the purpose it was originally supplied.
All dimensions and measurements to be checked on site.
Do not scale from this drawing. This drawing is to be printed in colour.

PLANNING