


Revision	Issue Date	Dm	Chk

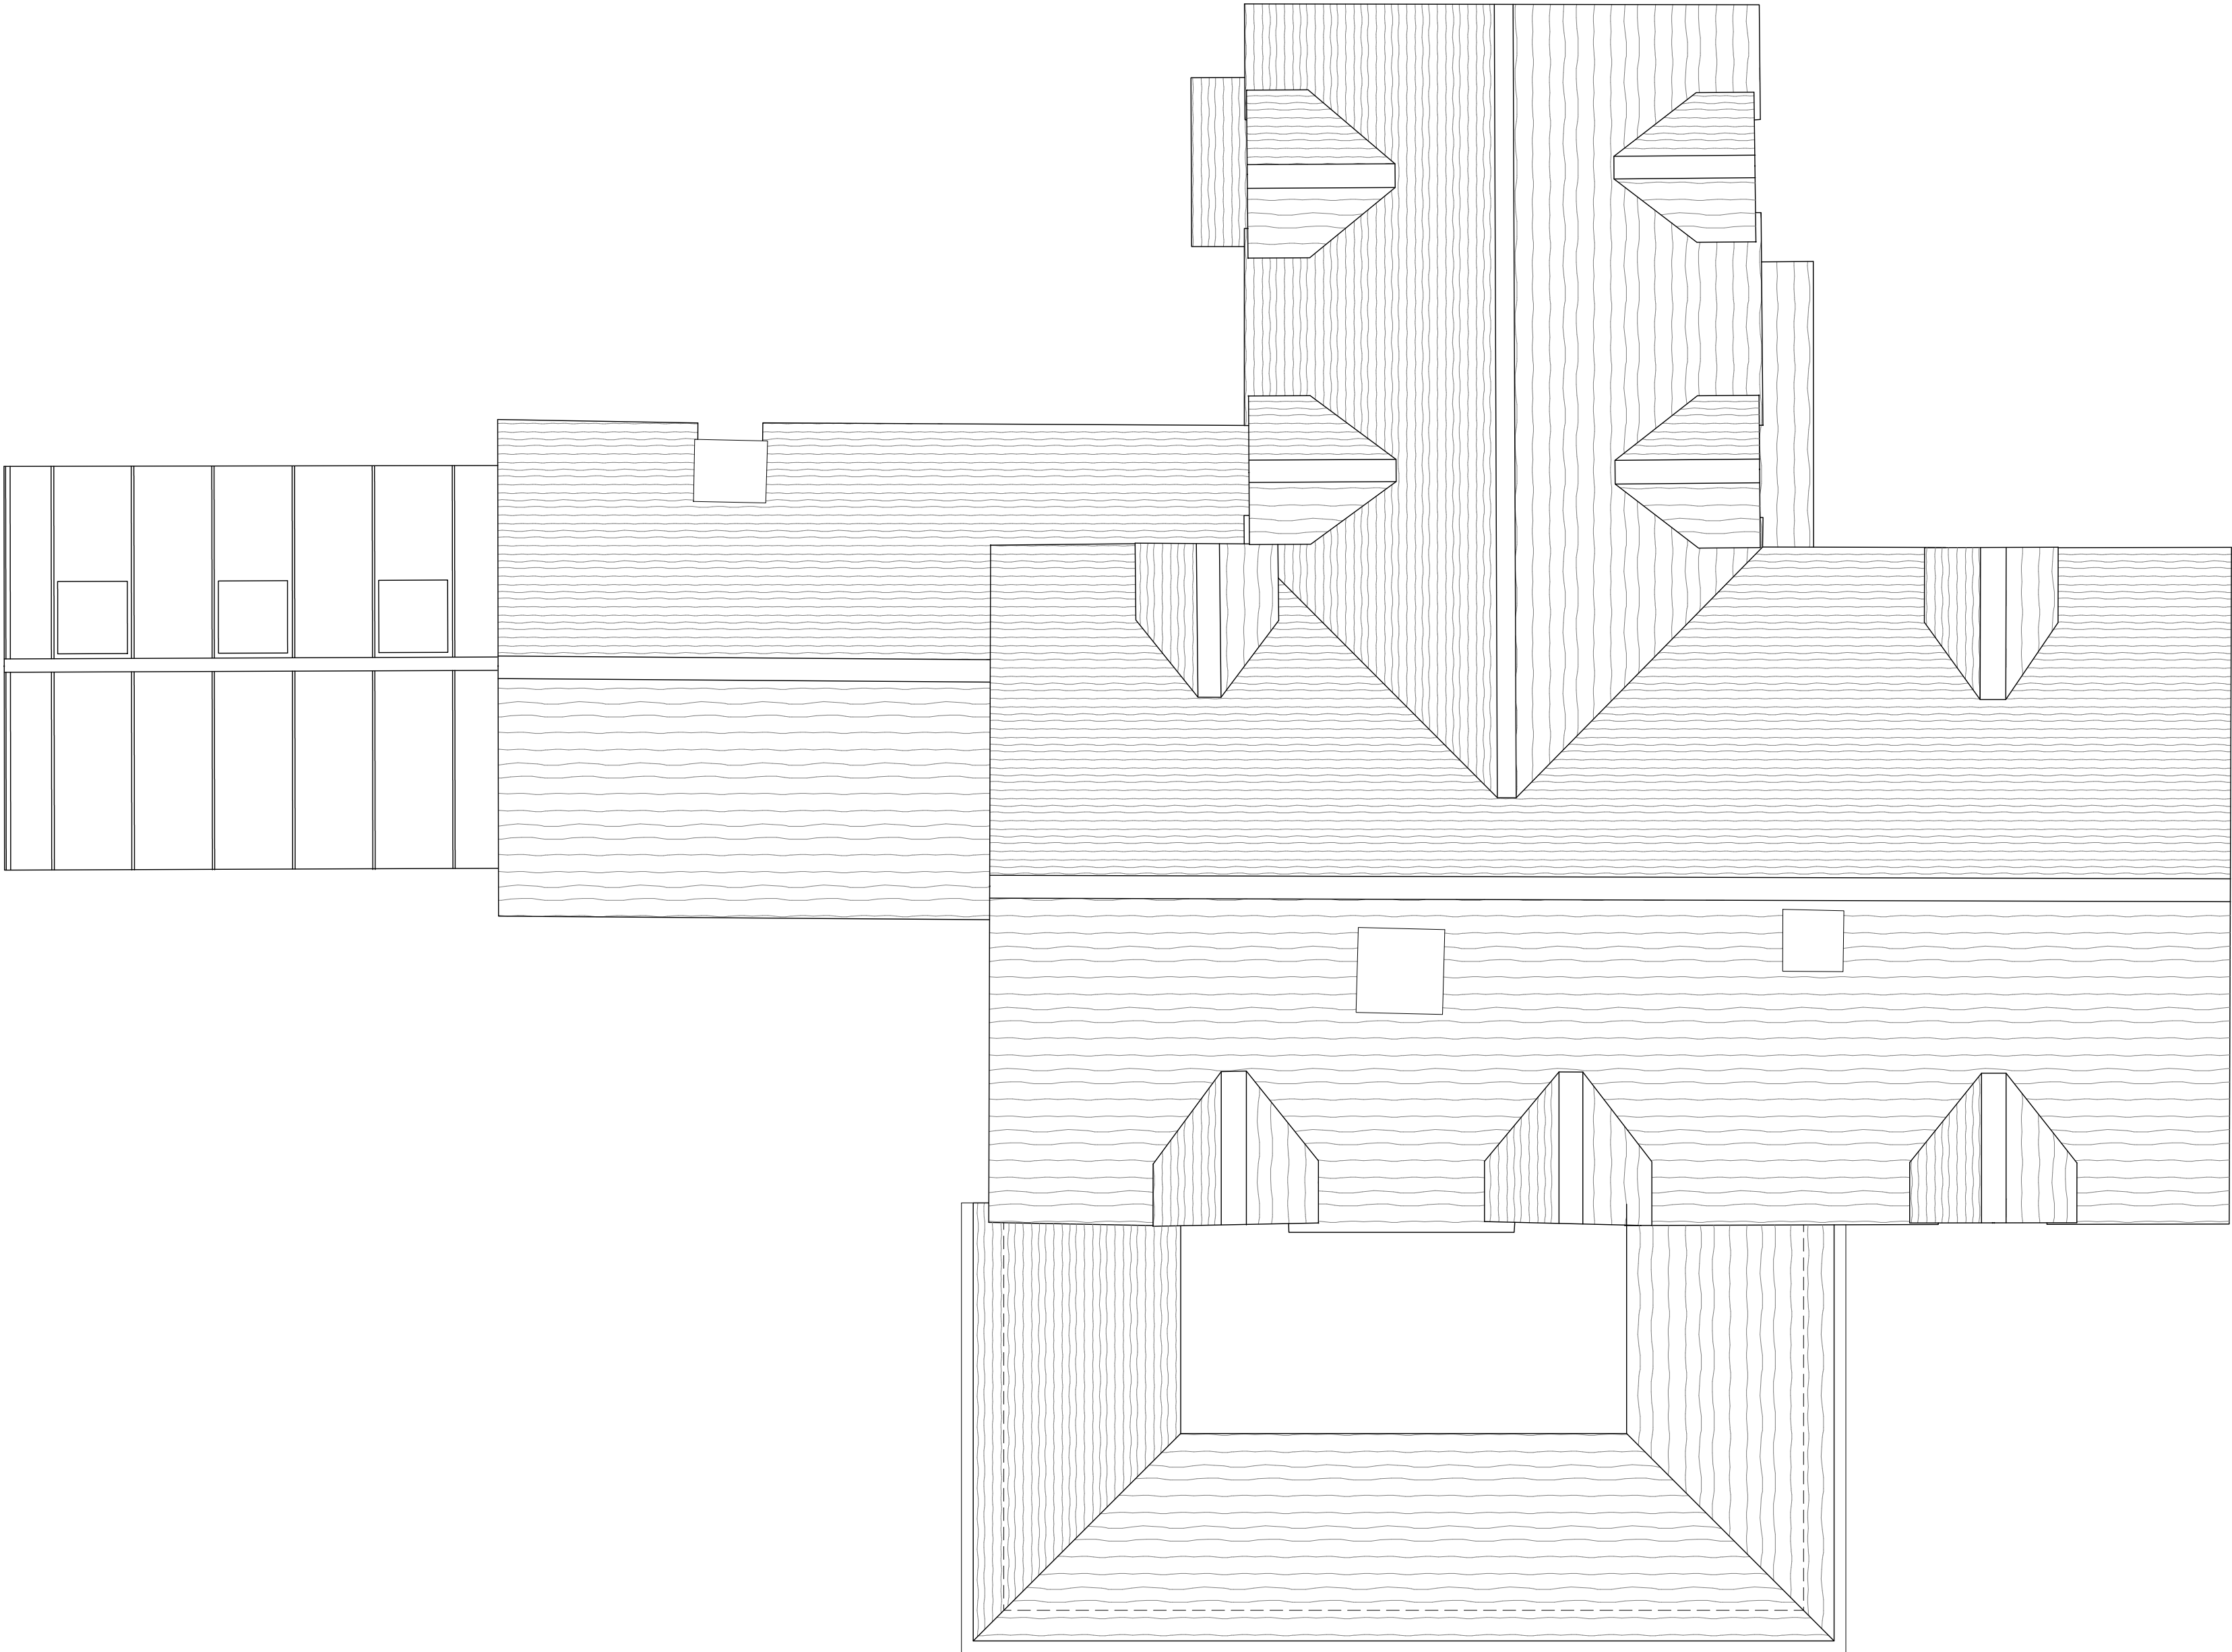

PROPOSED ROOF PLAN

GENERAL NOTES - PLANS & ELEVATIONS


- THIS DRAWING IS TO BE READ IN CONJUNCTION WITH ALL GENERAL ARRANGEMENT, PROJECT DETAILS, SPECIFICATIONS AND CONSULTANTS DRAWINGS.
- UNLESS NOTED OTHERWISE, ALL DIMENSIONS ARE TO STRUCTURAL FACES AND/OR PARTITION STUDS.
- ABBREVIATIONS:
SVP SOIL AND VENT PIPE
DP DRAINAGE POINT
RWP RAIN WATER PIPE
BIG BACK INLET GULLY
- ALL ELEMENTS OF WORK TO BE INSTALLED ACCORDING TO THE APPROPRIATE MANUFACTURER'S INSTRUCTIONS.

Status
PLANNING

Project
BARN ACRE
LODDON DRIVE, RG10 8HN
Drawing Title
PROPOSED ROOF PLAN

Date	Scale	Drawn by	Check by
AUG 2024	1:50 @ A1	CA	KA
Project No.	Drawing No.	Revision	
24.122	PL.1312	-	

fineline

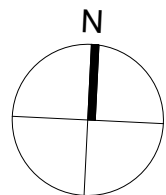

SCALE 1:50
0 1 2 3 4 5 (M.)