

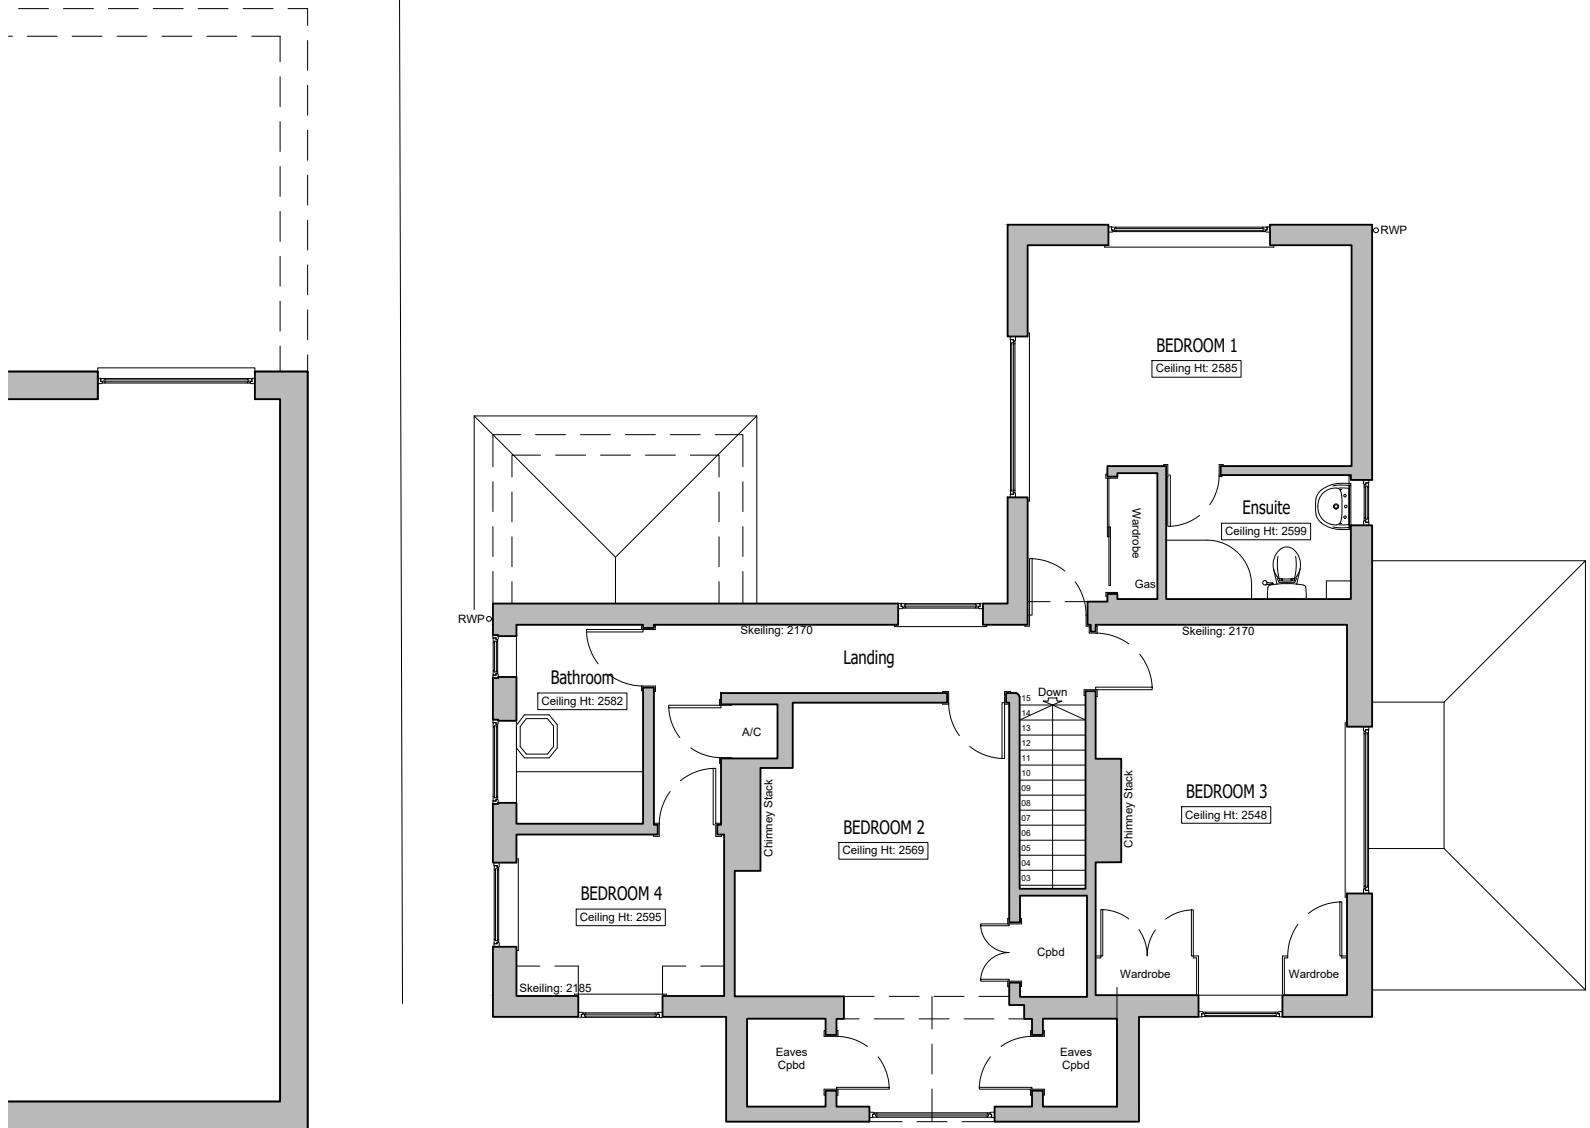


All dimensions are to be checked on site before work commences.
Figured dimensions to be taken in preference to scaled dimensions.
If in doubt please ask.
© Copyright reserved.

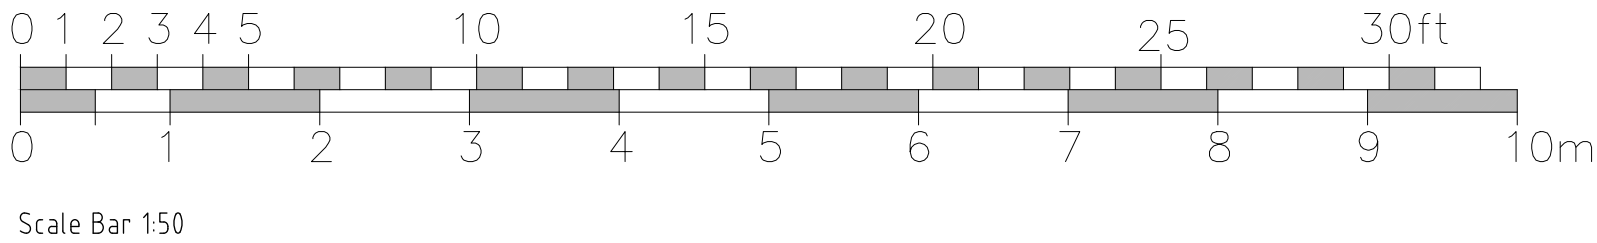

FIRST FLOOR PLAN As Proposed
Scale 1:50

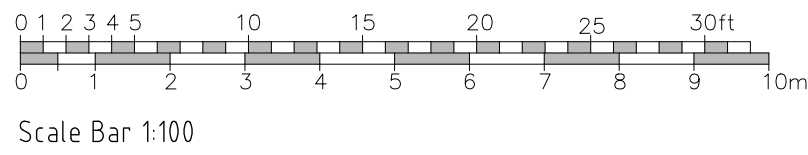

FIRST FLOOR PLAN As Existing
Scale 1:50

Rev	Description	Date	Initials
FOR PLANNING SUBMISSION			
HOLTHAM+NEWMAN ARCHITECTS			
The Old Dairy 282a Hyde End Road, Spencer's Wood, Reading, Berkshire RG7 1DN			
Project: 12, South Drive Sonning Reading RG4 6GB			
Client Mr and Mrs. M. Omer			
Drawing Title: General Arrangement Plans First Floor Level			
As Existing and Proposed			
Scale:	Varies @ A1 Dwg. No.:	Rev.:	
-	-	2605-P102	
Drawn by:	DH	-	
Date:	May 2026		