



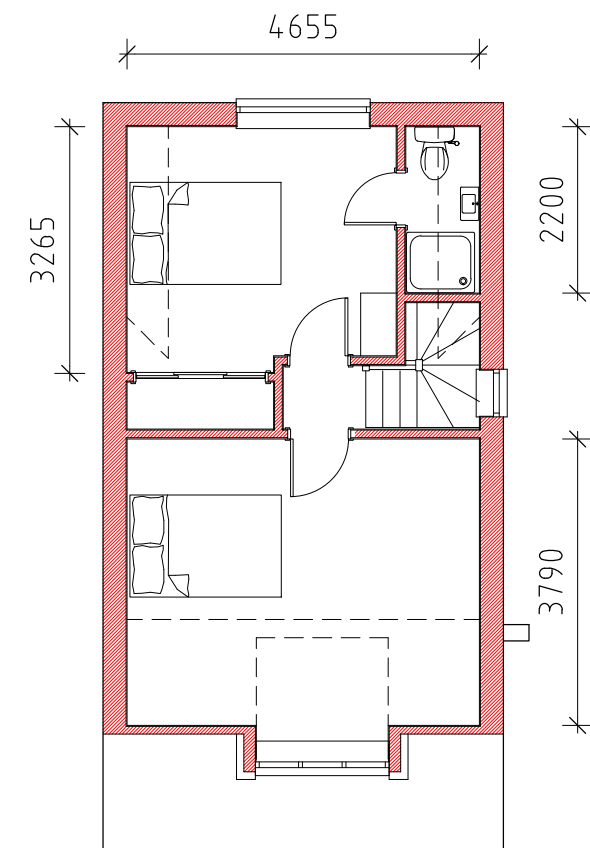

FEONT ELEVATION

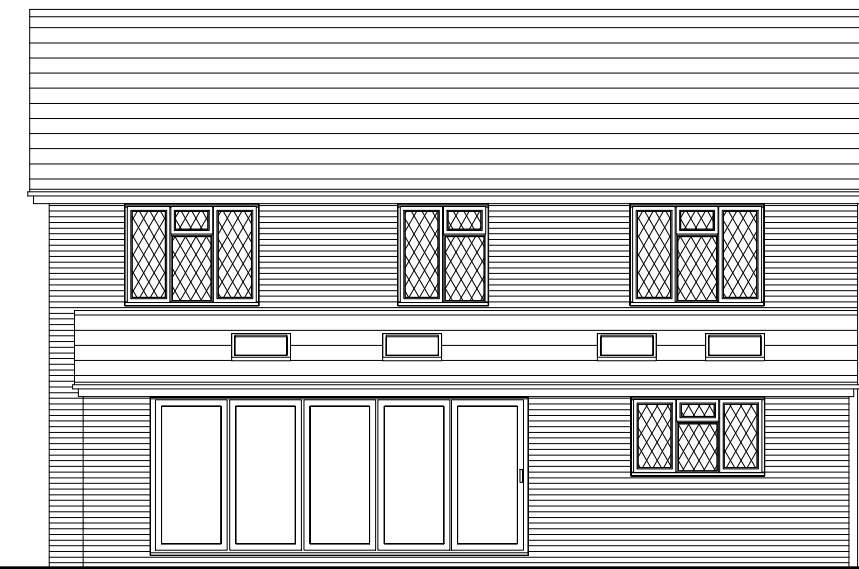


REAR ELEVATION




SIDE ELEVATION



SIDE ELEVATION

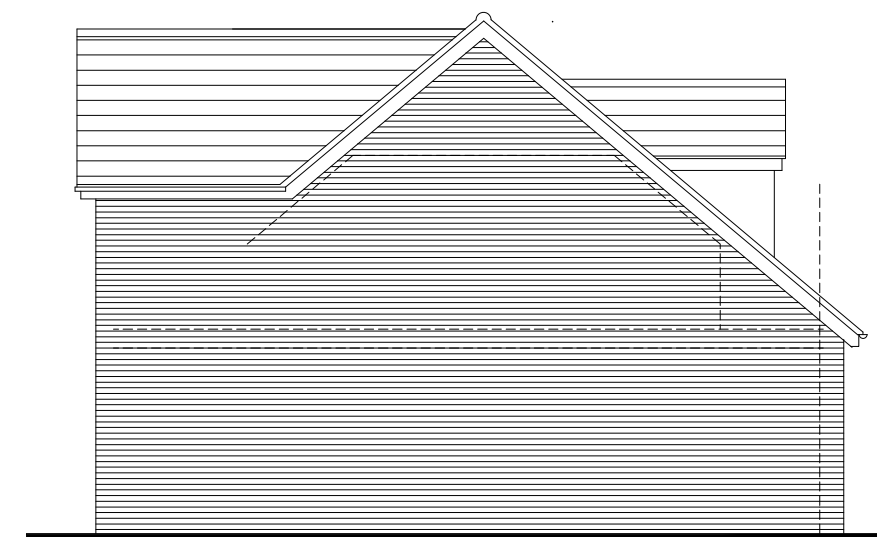

GARAGE SIDE ELEVATION

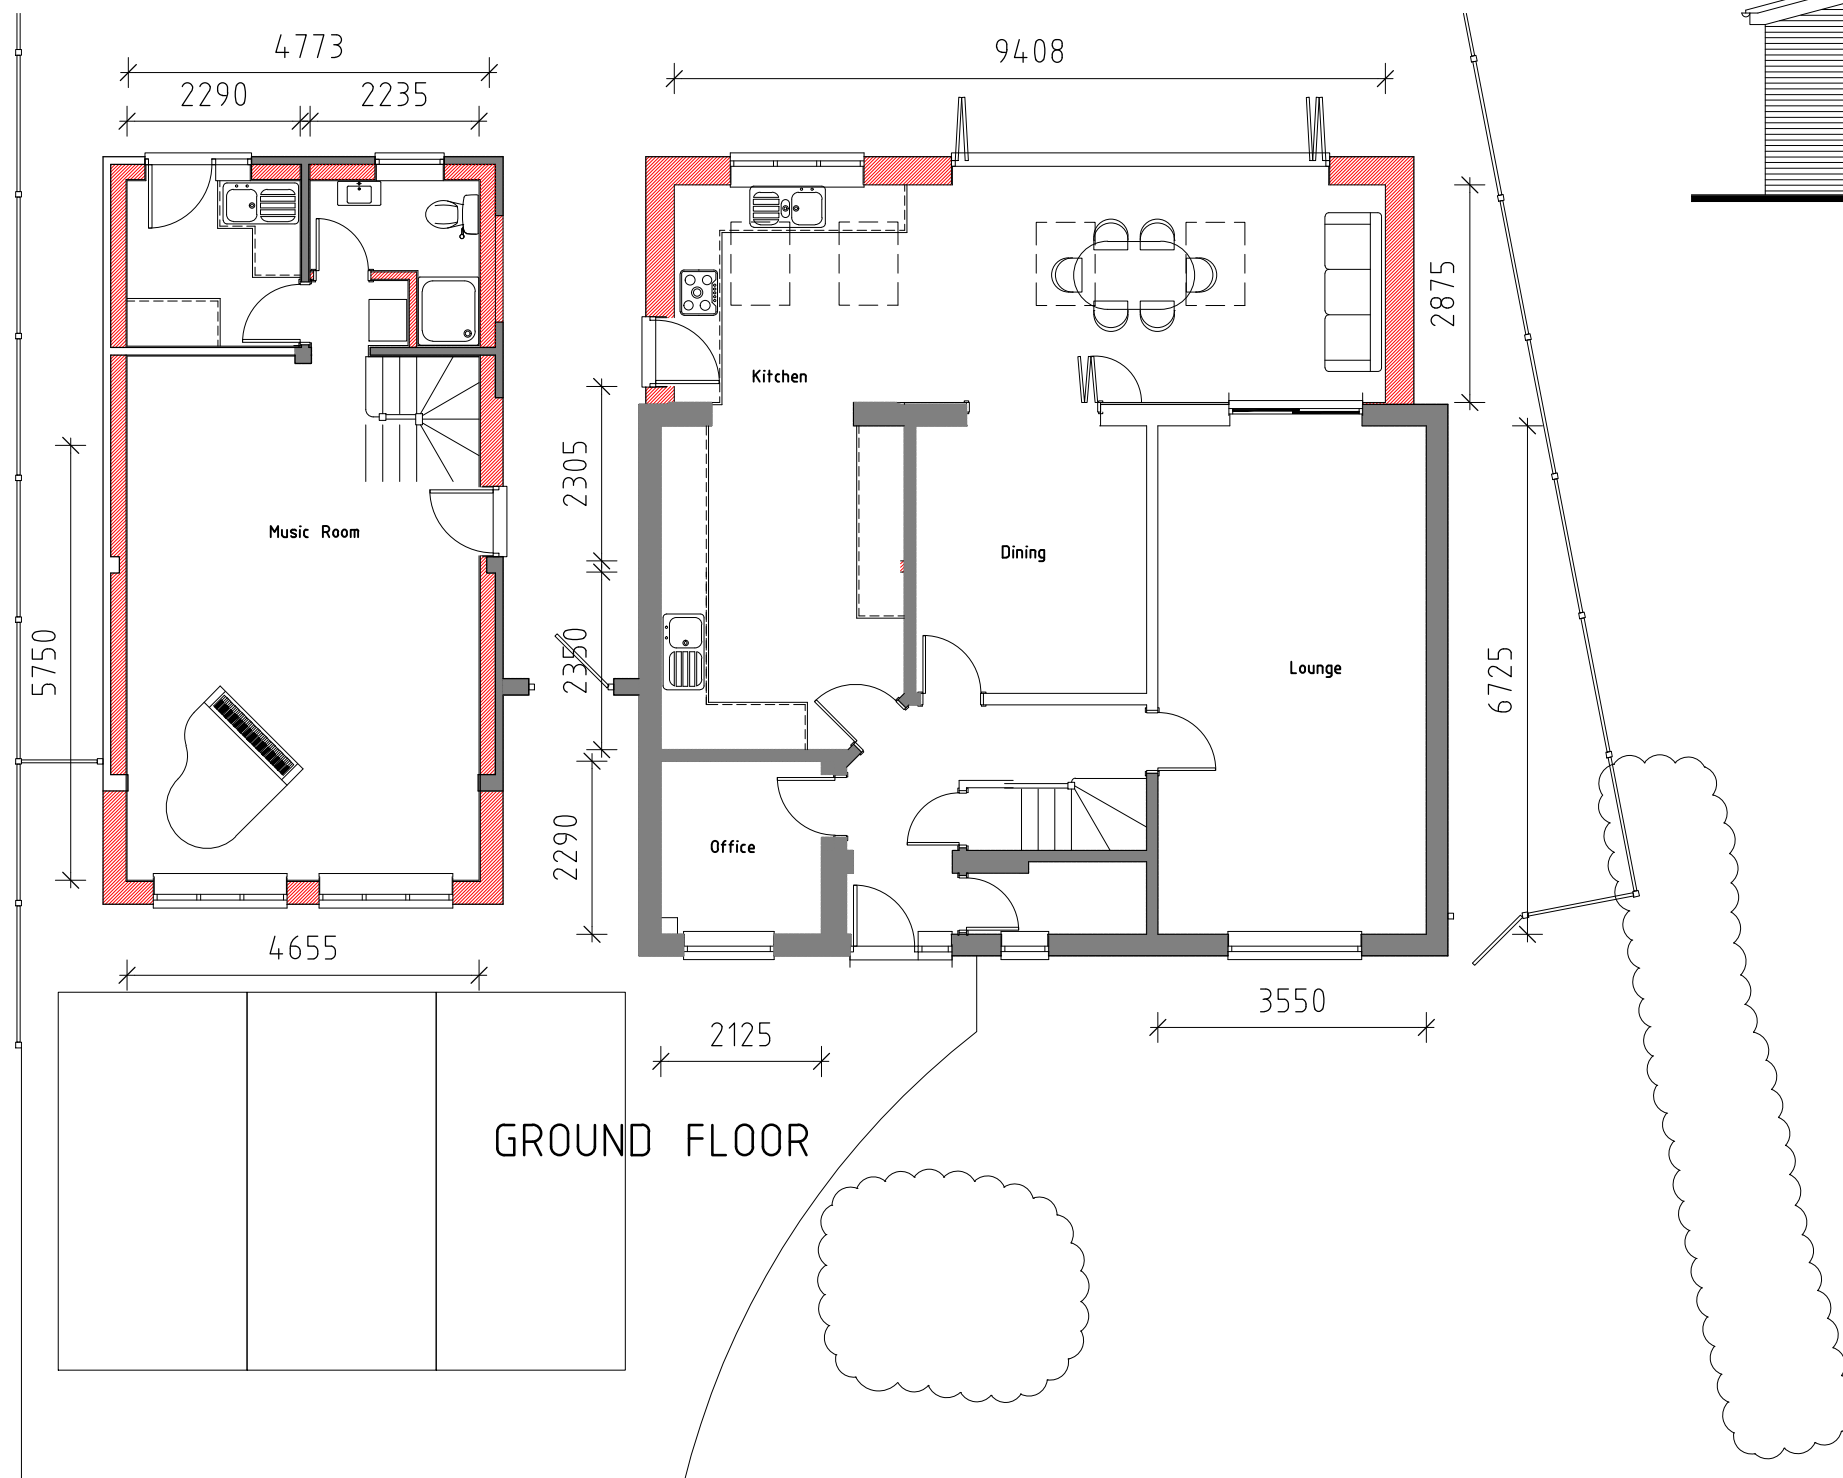

GROUND FLOOR

REV.	DATE	COMMENTS
PROJECT	116 Hilmanton, Lower Earley, Reading, RG6 4HJ	
DRAWING TITLE	Single storey rear extension, first floor extension over garage and conversion PROPOSED PLANS AND ELEVATION	

SK-tec Ltd

Planning & Technical Services
22 Glasspool Road, Winnersh, Reading, Berkshire, RG41 5SB
tel: 01183 759987, mob: 07714 100537
e-mail: steve@sk-tec.co.uk

CLIENT	Mr & Mrs Lee
--------	--------------

SCALE	1:100 (A2)	DATE	Aug 24
-------	------------	------	--------

DRG. No.	24/938-02	REV.	A
----------	-----------	------	---

0 1 2 3 4 5 6 7
Scale m